



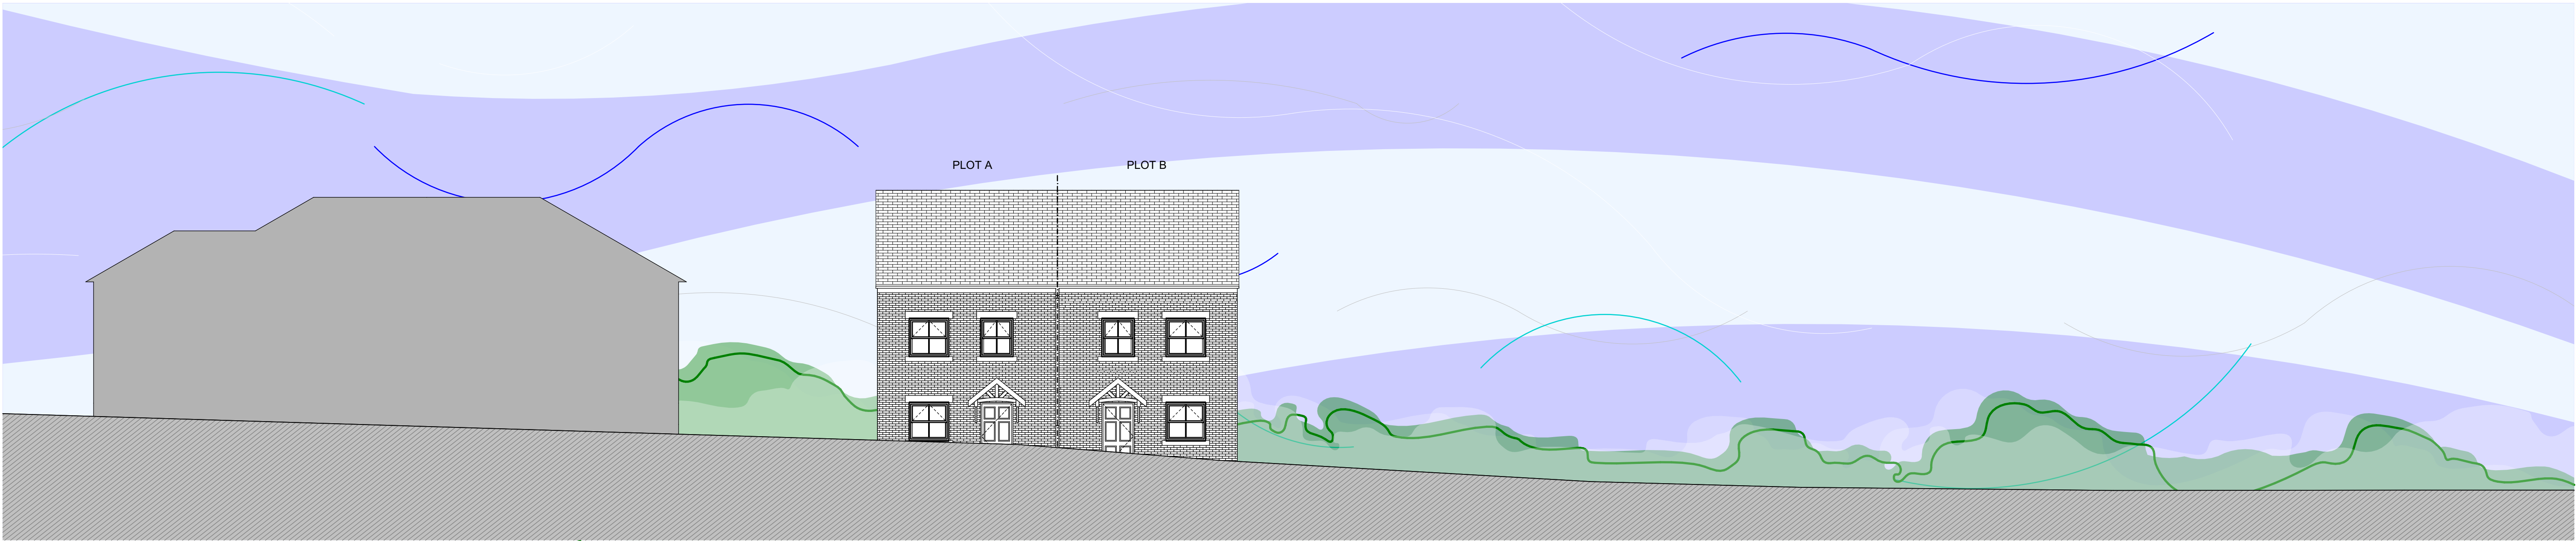

8

As Proposed Sketch Streetscene


1:100

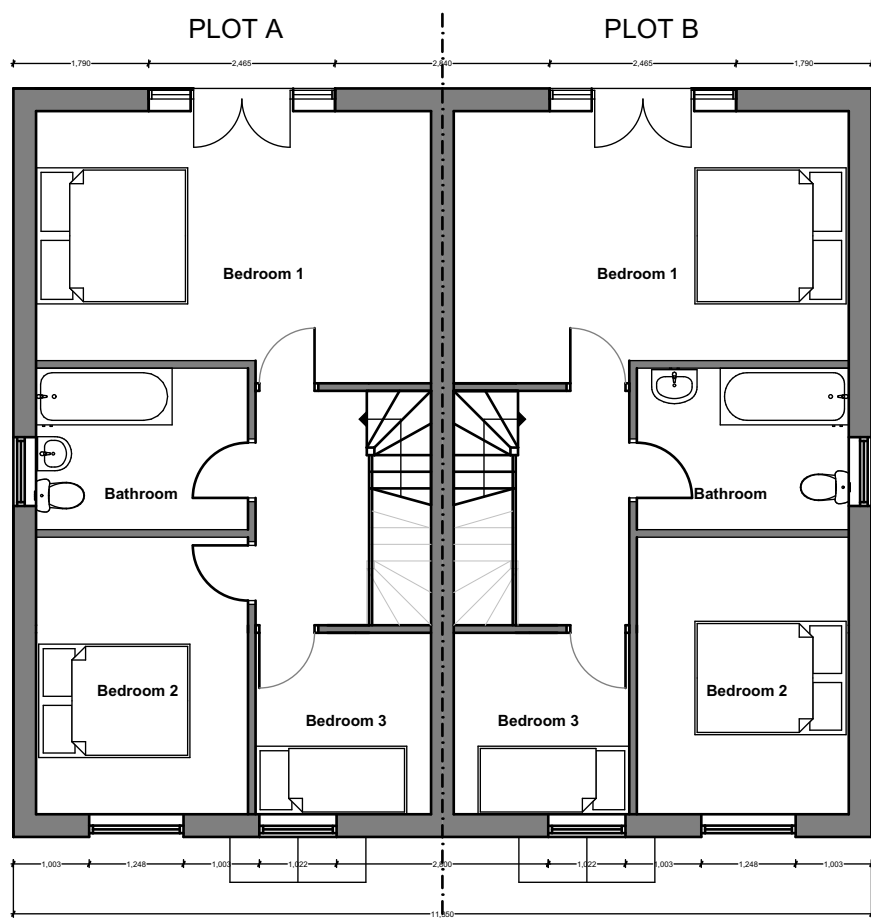

2

As Proposed First Floor Plan


1:100

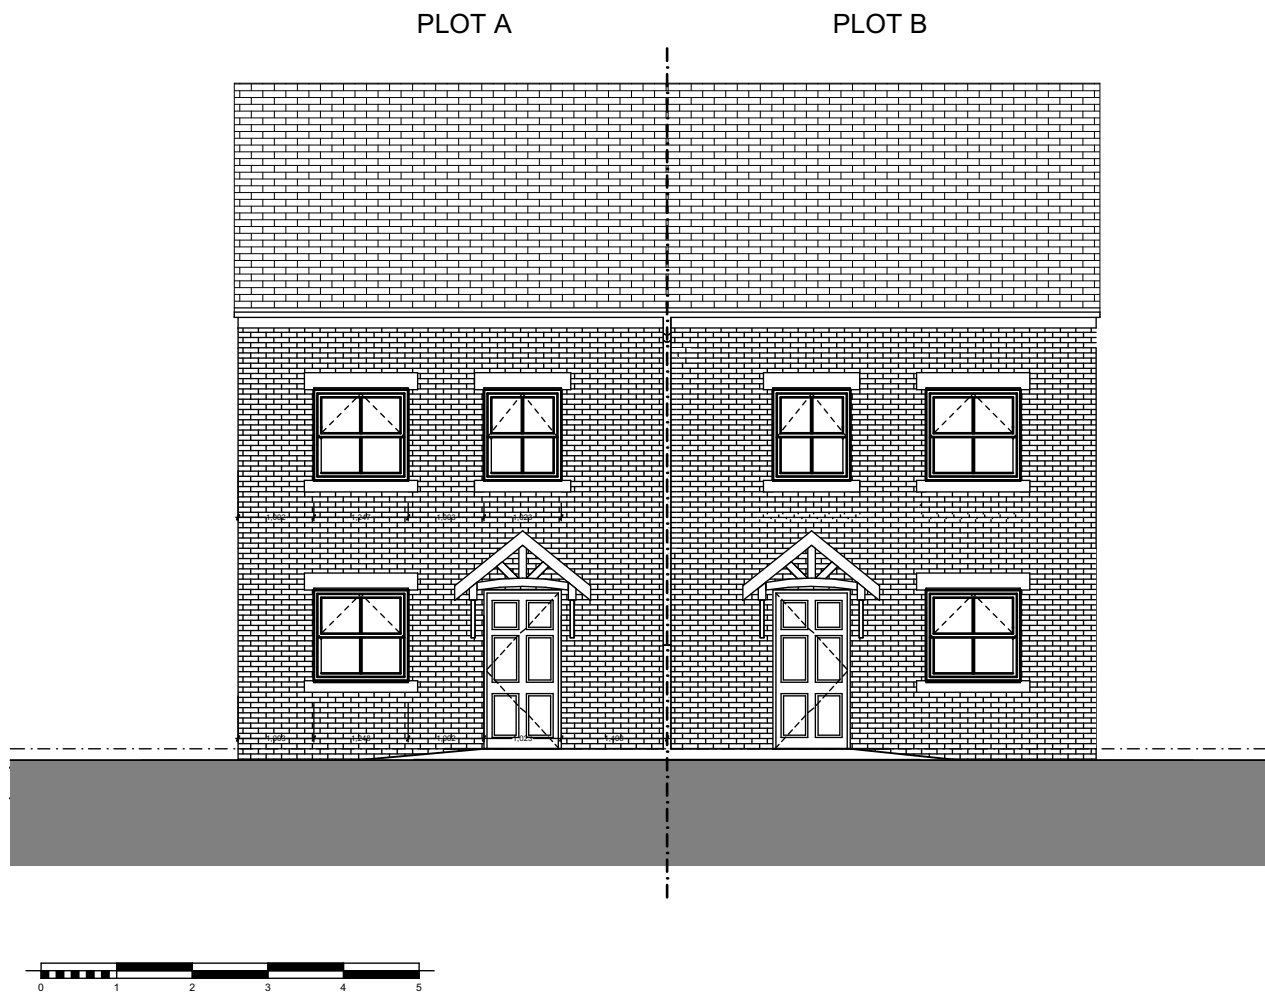

4

As Proposed Front Elevation

1:100

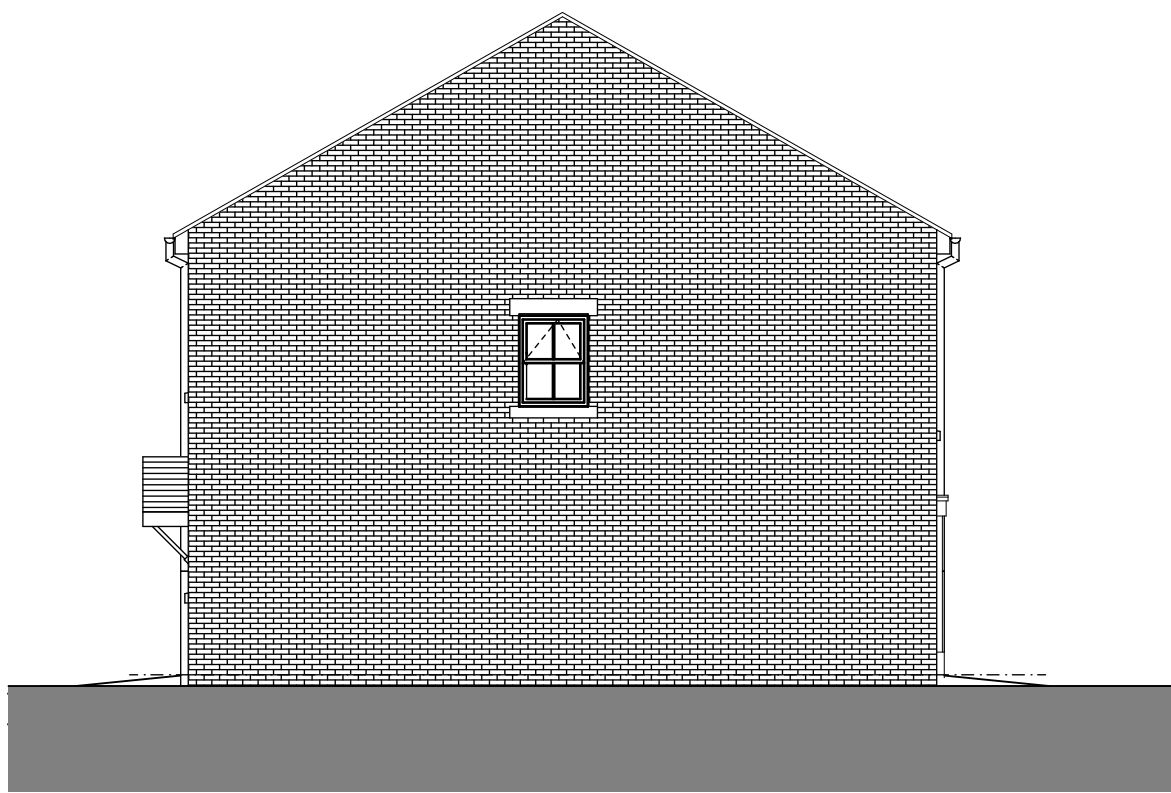

7


As Proposed Side Elevation

1:100

KEY

- ROOF TILES - *SANDTOFT*
20/20
CLAY TILE + *HALF RIGHT*
HAND
- GUTTERING - WHITE PVC
ROUND
- FASCIAAND SOFFIT - WHITE UPVC
- WINDOWS AND DOORS - WHITE
UPVC
- FACING BRICKWORK - RED BRICK
TBC
- STONE CILLS AND HEADS-
PORTLAND


Rev: Comment: Date: By:

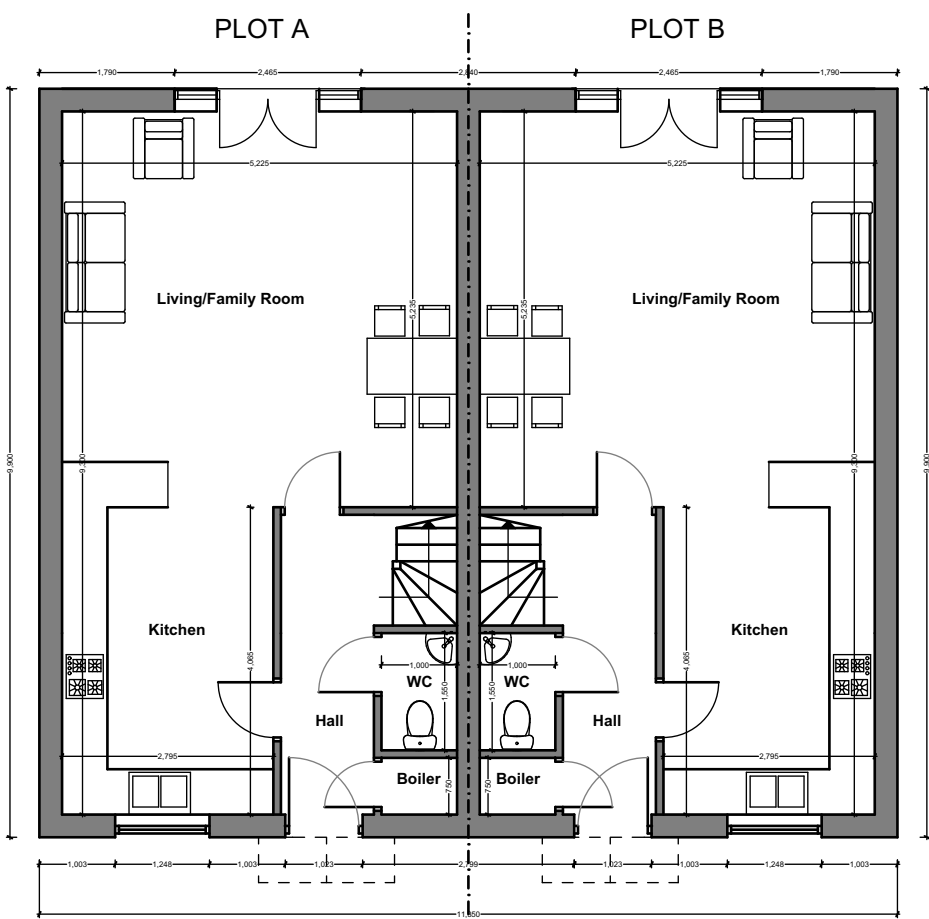

1

As Proposed Ground Floor Plan


1:100

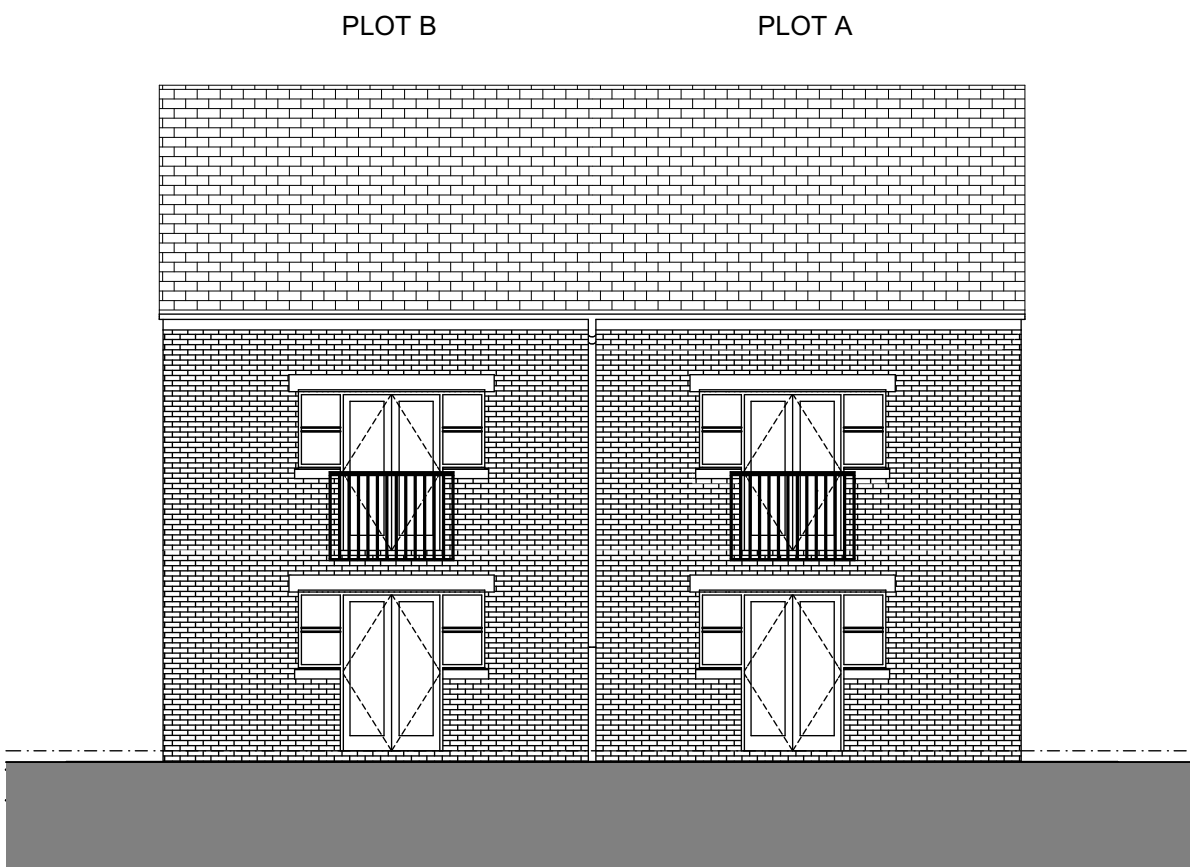

6

As Proposed Rear Elevation

1:100

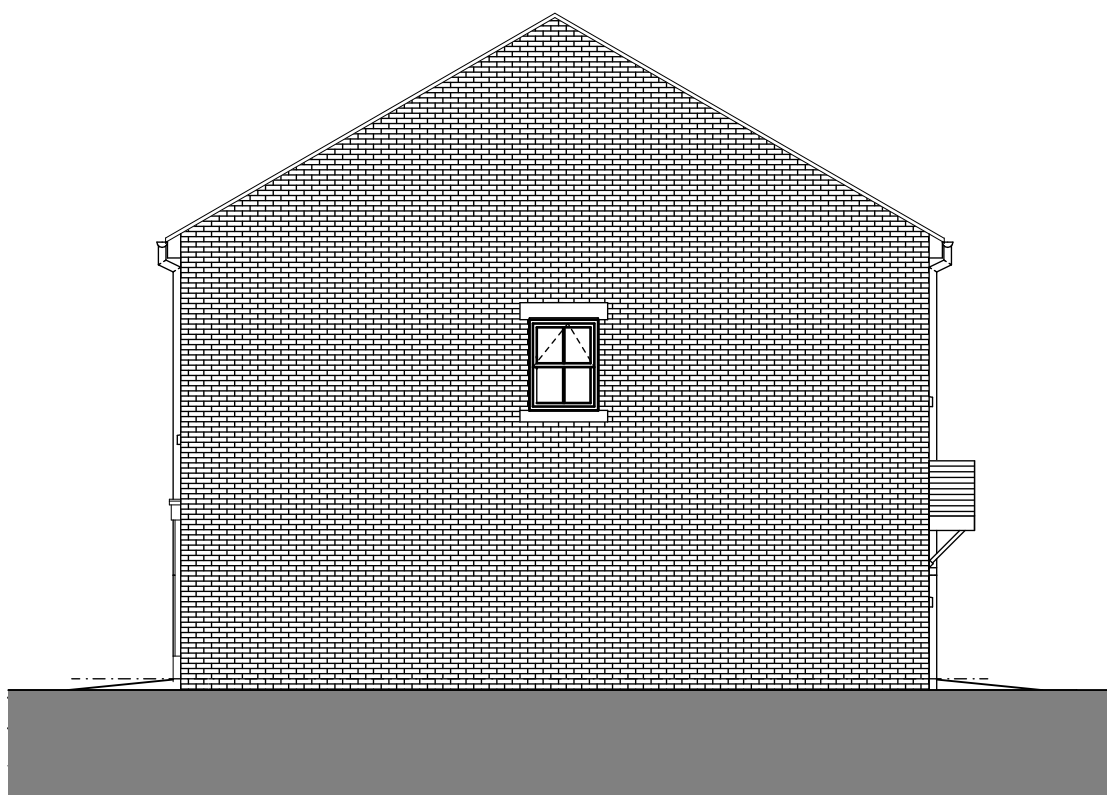

5

As Proposed Side Elevation

1:100

wood | goldstraw | yorath
ARCHITECTS QUANTITY SURVEYORS CDM CO-ORDINATORS
Churchill House, Regent Road, Stoke on Trent, ST1 3RH.
Tel: 01782 208000 Fax: 01782 208712 E-mail: info@woodgoldstraw.co.uk
www.woodgoldstraw.co.uk

Client:
Mr Craig Chapman

Project:
Proposed Dwellings on Burlow
Road, Harper Hill

Scale:
1:100
Issue Date:
06/02/2024
Sheet Size:
A1
Drawn:

Title:
Proposed Plans, Elevations and
Streetscene

Drawing Number:
4894-04A
/ (Revision)
Revision ID:

CAD file path:
X:\0 PROJECTS\4894 Mr Craig Chapman\4894-01 Proposed Dwellings, Burlow Road, Harper Hill
Design\Arch\CAD\4894-01 Master.dwg
Copyright: Wood Goldstraw Yorath LLP.
Contractor are to check all dimensions on site and refer any discrepancies to the Architect immediately. This drawing has
been prepared for planning purposes only and to the best of our knowledge the original digital document is accurate at the
stated scale. However, we cannot accept liability for the accuracy of third party data (OS mapping, topographical survey
information, etc) used in the production of this document which we have relied upon in good faith. Key dimensions are noted
for reference and any further specific dimensional information can be provided upon request.