




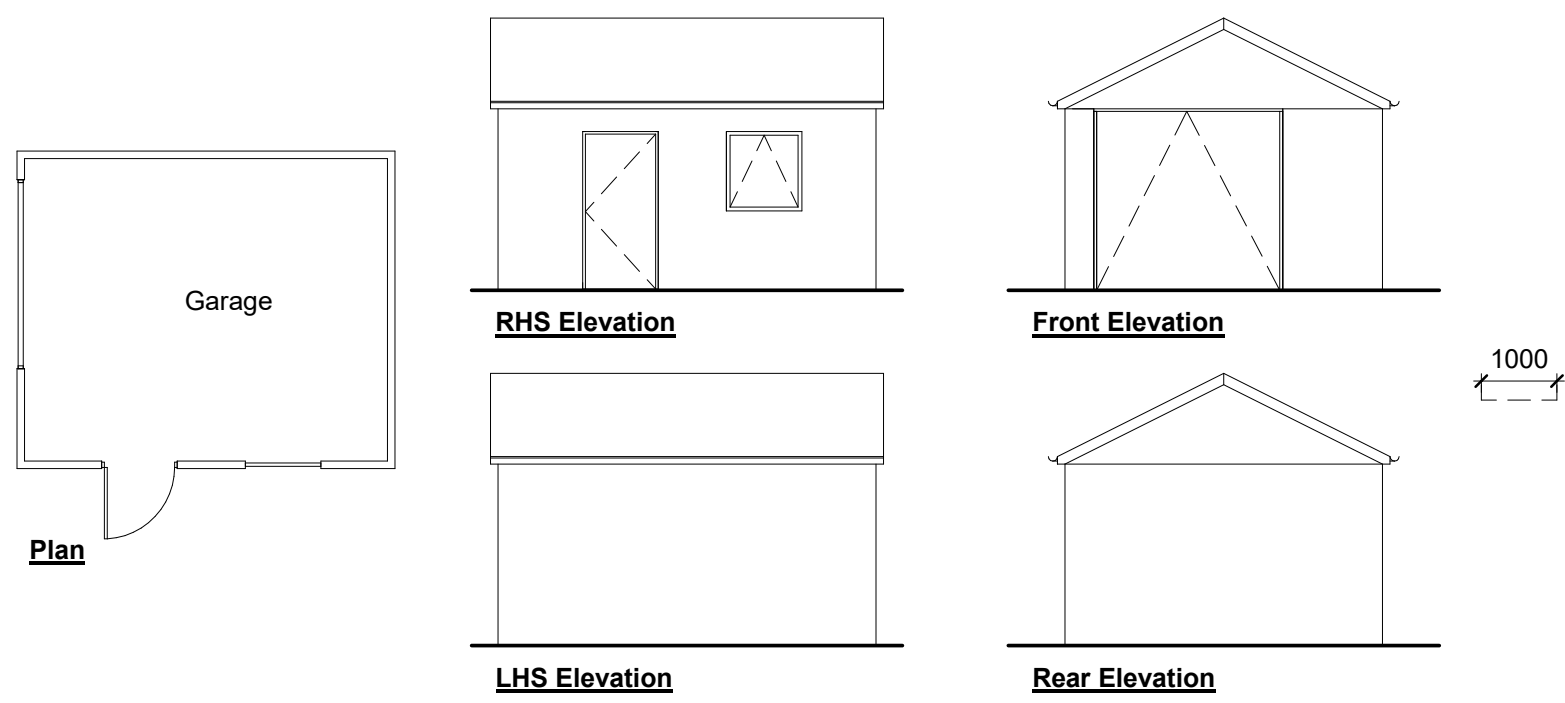


4 Proposed Garage
1 : 100

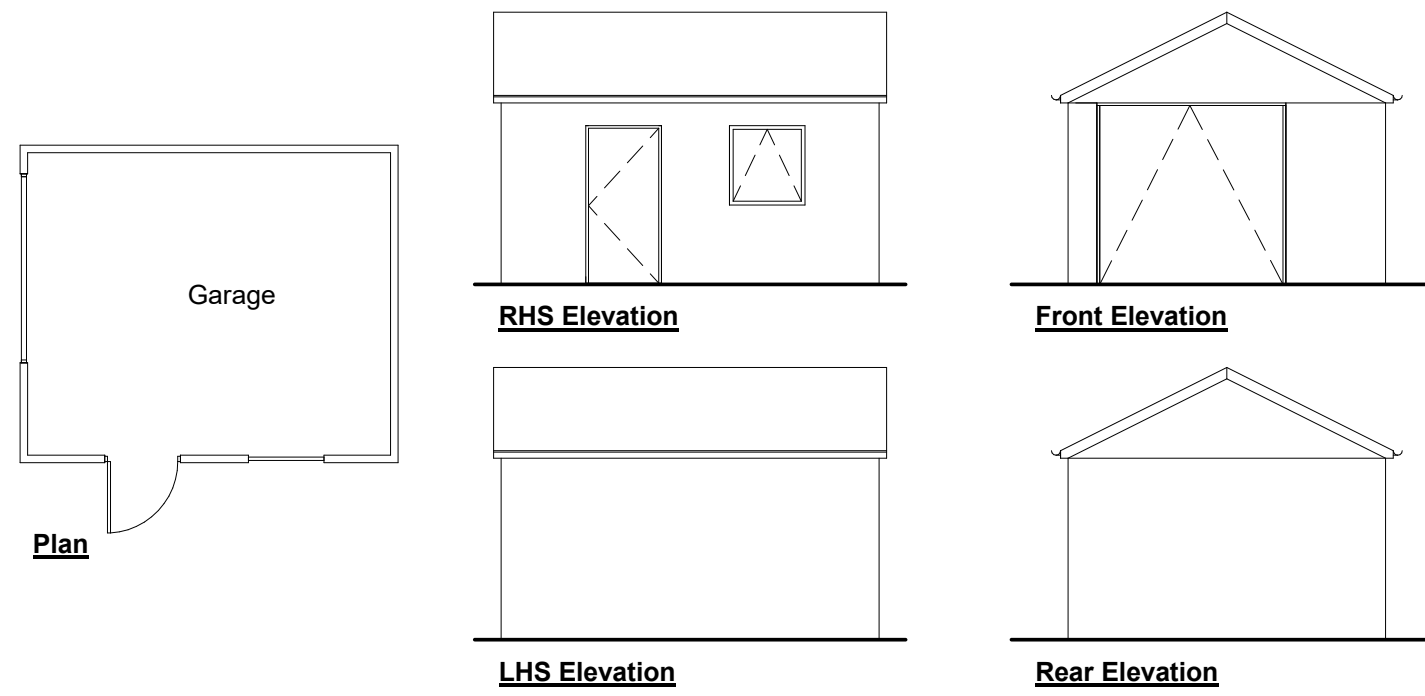

5 Existing Garage
1 : 100

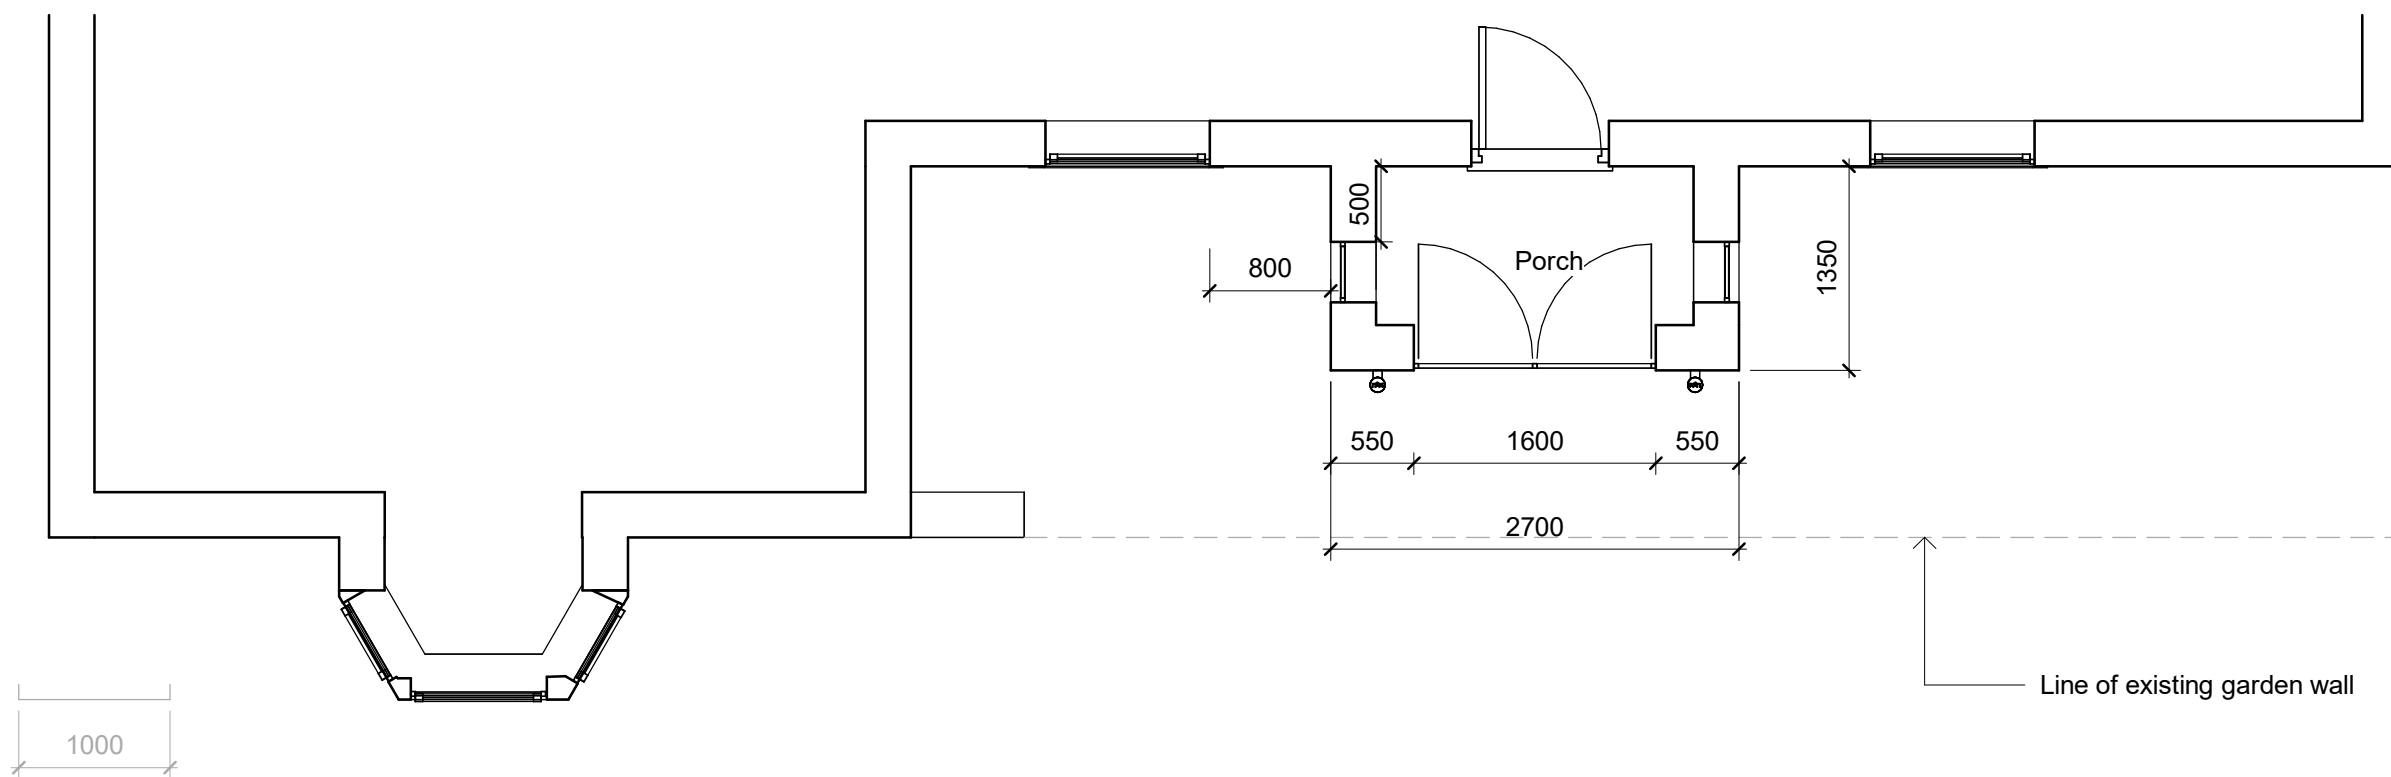


2 As Proposed Ground Floor
1 : 50

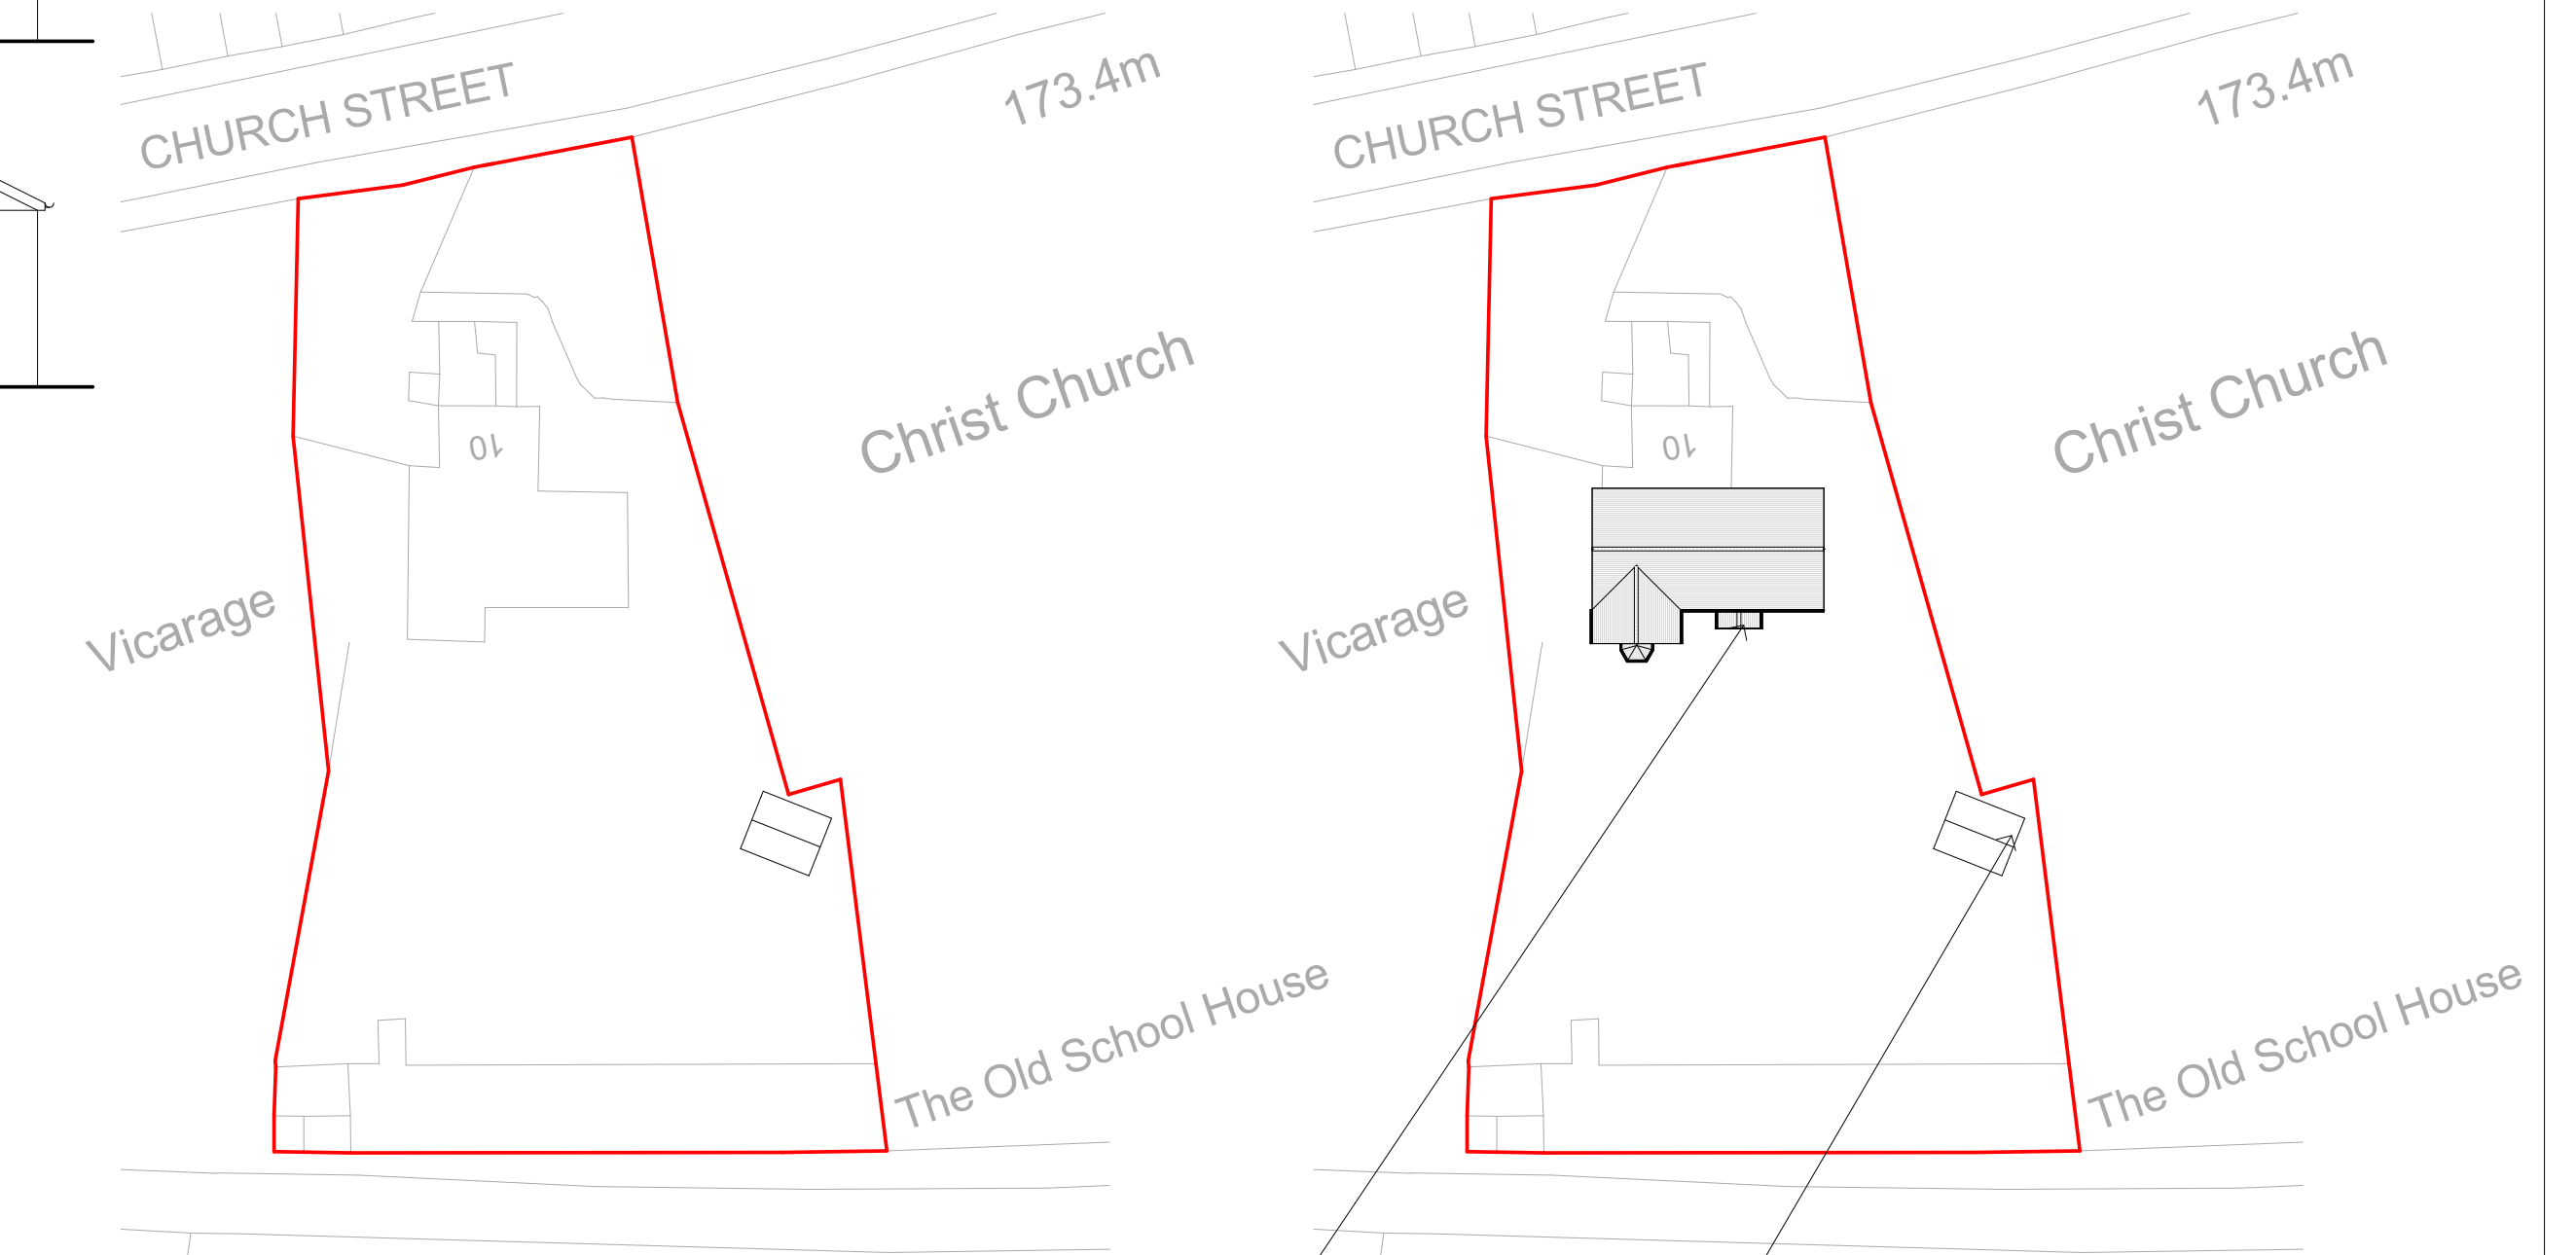

9 Existing Site plan
1 : 500

3 Proposed Block Plan
1 : 500

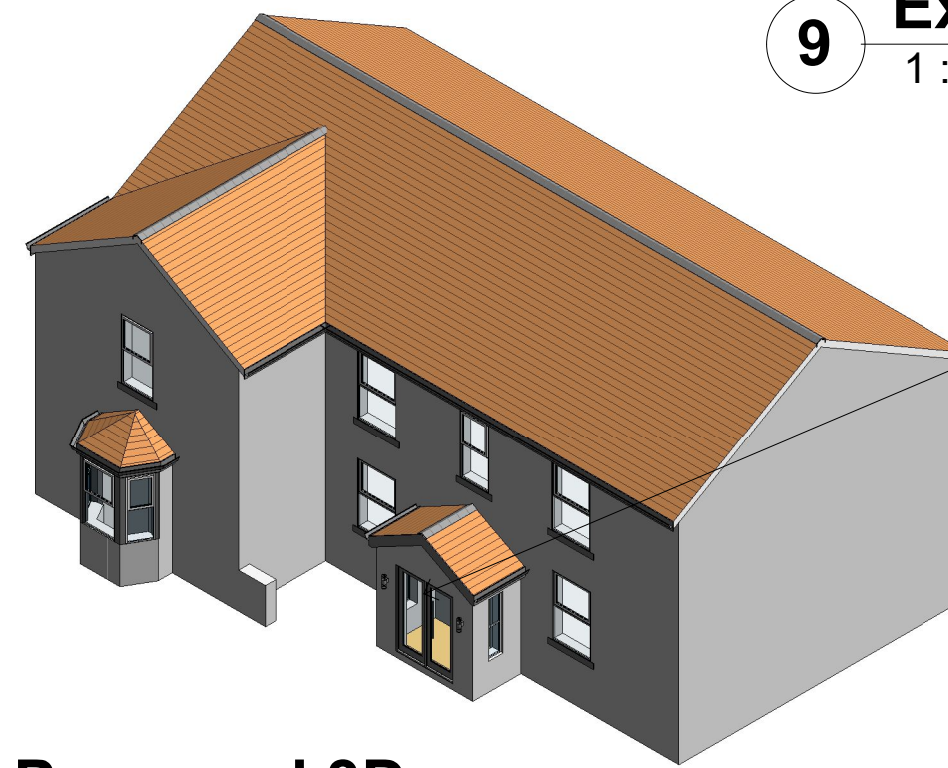

8 Proposed 3D



6 As Proposed Front Elevation
1 : 50

Roof line to replicate the existing gable projection to the left of the principle elevation as a complement and in-keeping with the rest of the house

Roof covering to Match Existing


Hardwood Door and windows painted to match existing

Stone to Match Existing

Hardwood Door and windows painted to match existing

1 Proposed RHS Elevation
1 : 50

7 Proposed LHS Elevation
1 : 50

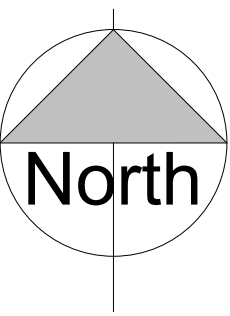

NOTES
ALL DIMENSIONS AND LEVELS ARE TO BE CHECKED ON SITE
ANY DISCREPANCIES ARE TO BE REPORTED TO THE PROJECT MANAGER BEFORE ANY WORK COMMENCES
THIS DRAWING SHALL NOT BE REPRODUCED WITHOUT EXPRESS WRITTEN PERMISSION FROM Clarks Bespoke Design LTD.


Rev No.	Rev Date	Rev By	Description
P6	15.11.23	BC	planning comments
P5	31.08.23	BC	client comments
P4	12.07.23	BC	Revised porch
P3	01.08.22	BC	Porch size reduced
P2	26.04.21	BC	Client comments
P1	29.03.21	BC	First Issue

Rev No.	Rev Date	Rev By	Description
project			

10 church street

location
10 Church Street, Tintwistle,
SK13 1JR

client
Adam Moss

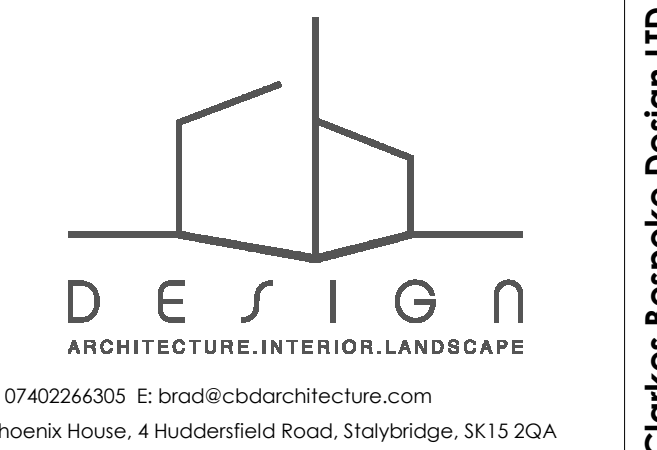

drawing title
As Proposed Porch

dwg purpose
Preliminary

scale As Indicated @ sheet size A1	drawn BC rev date 15.11.23	checked BC
20-034 job number	PL-002 drawing number	P6 revision

Clarks Bespoke Design LTD