



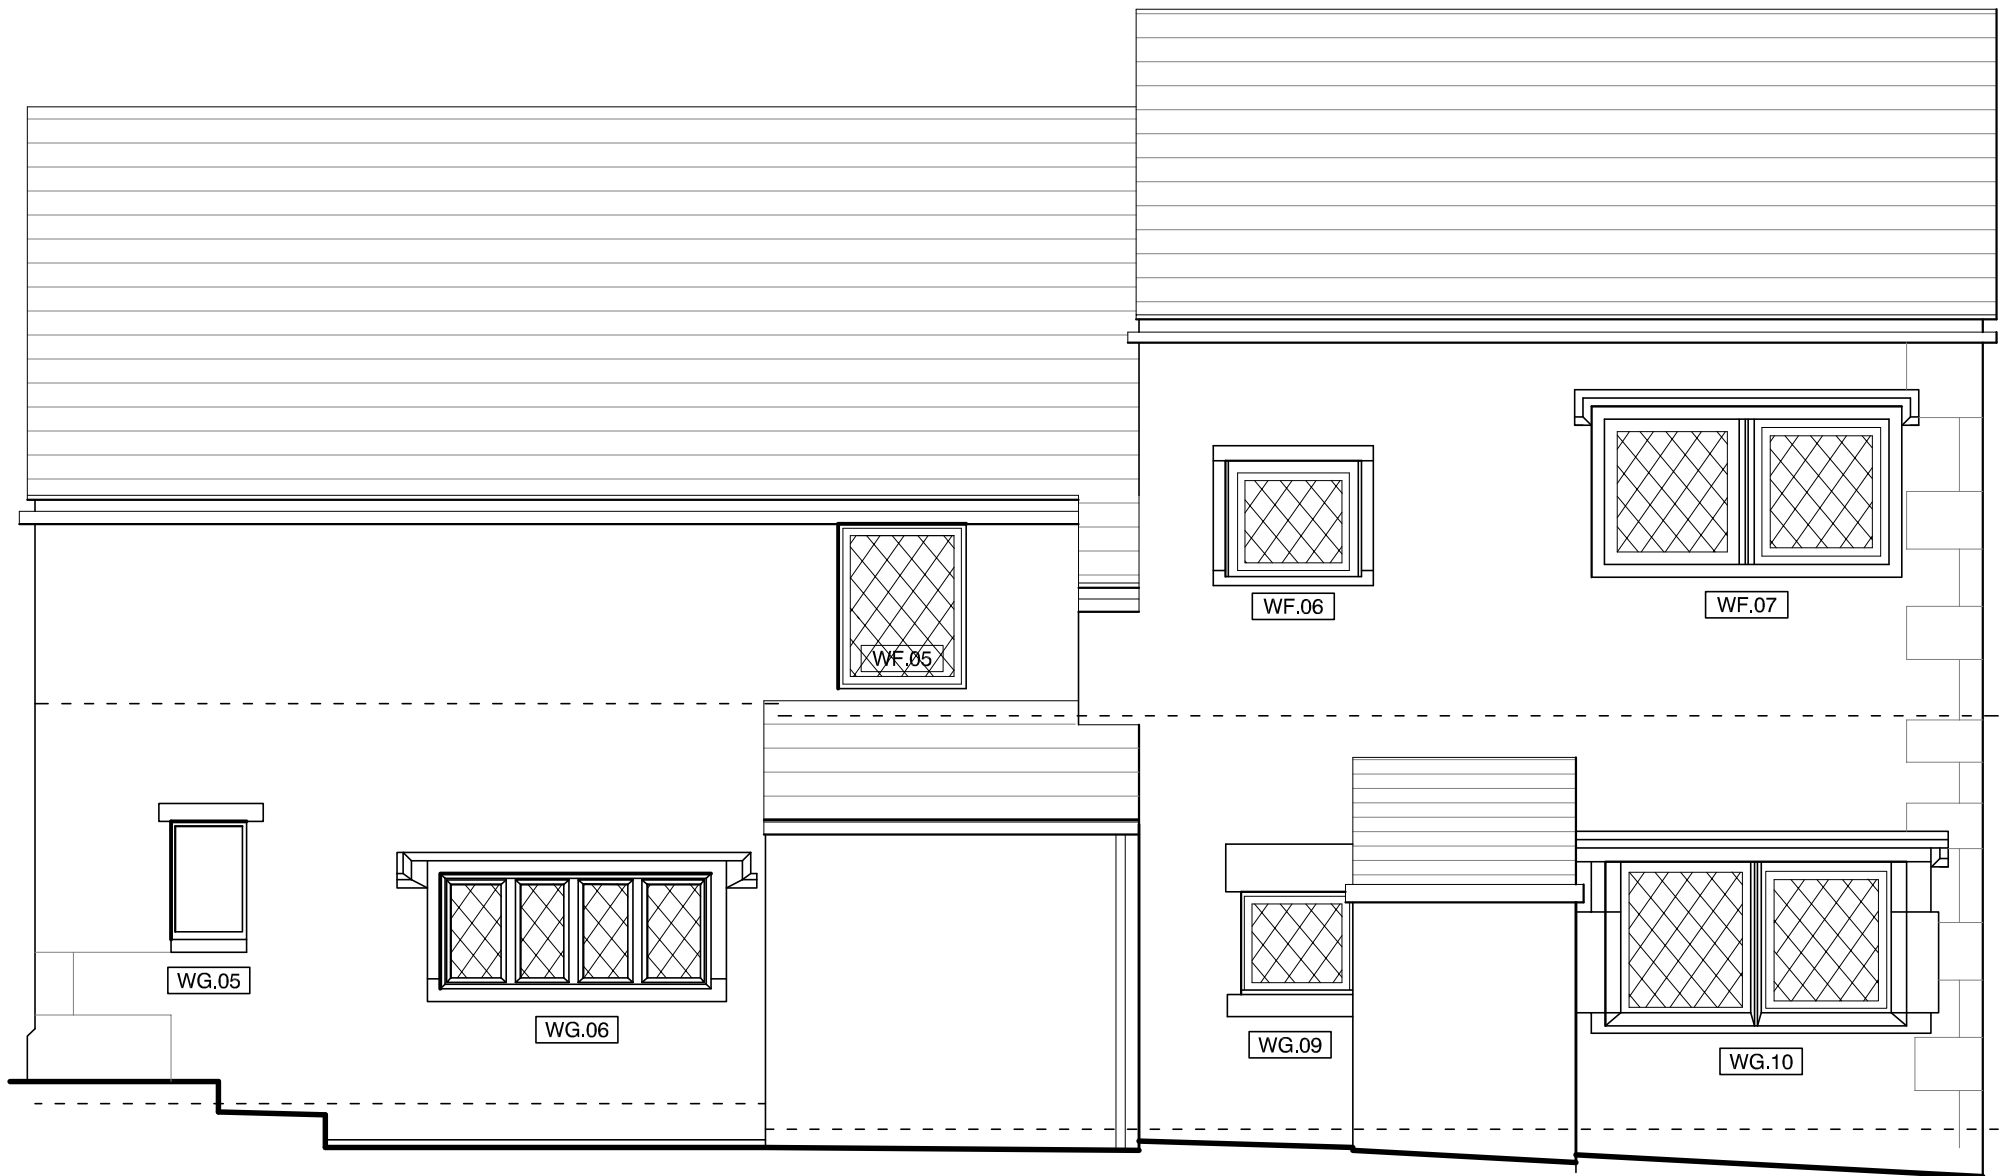

Rear Elevation

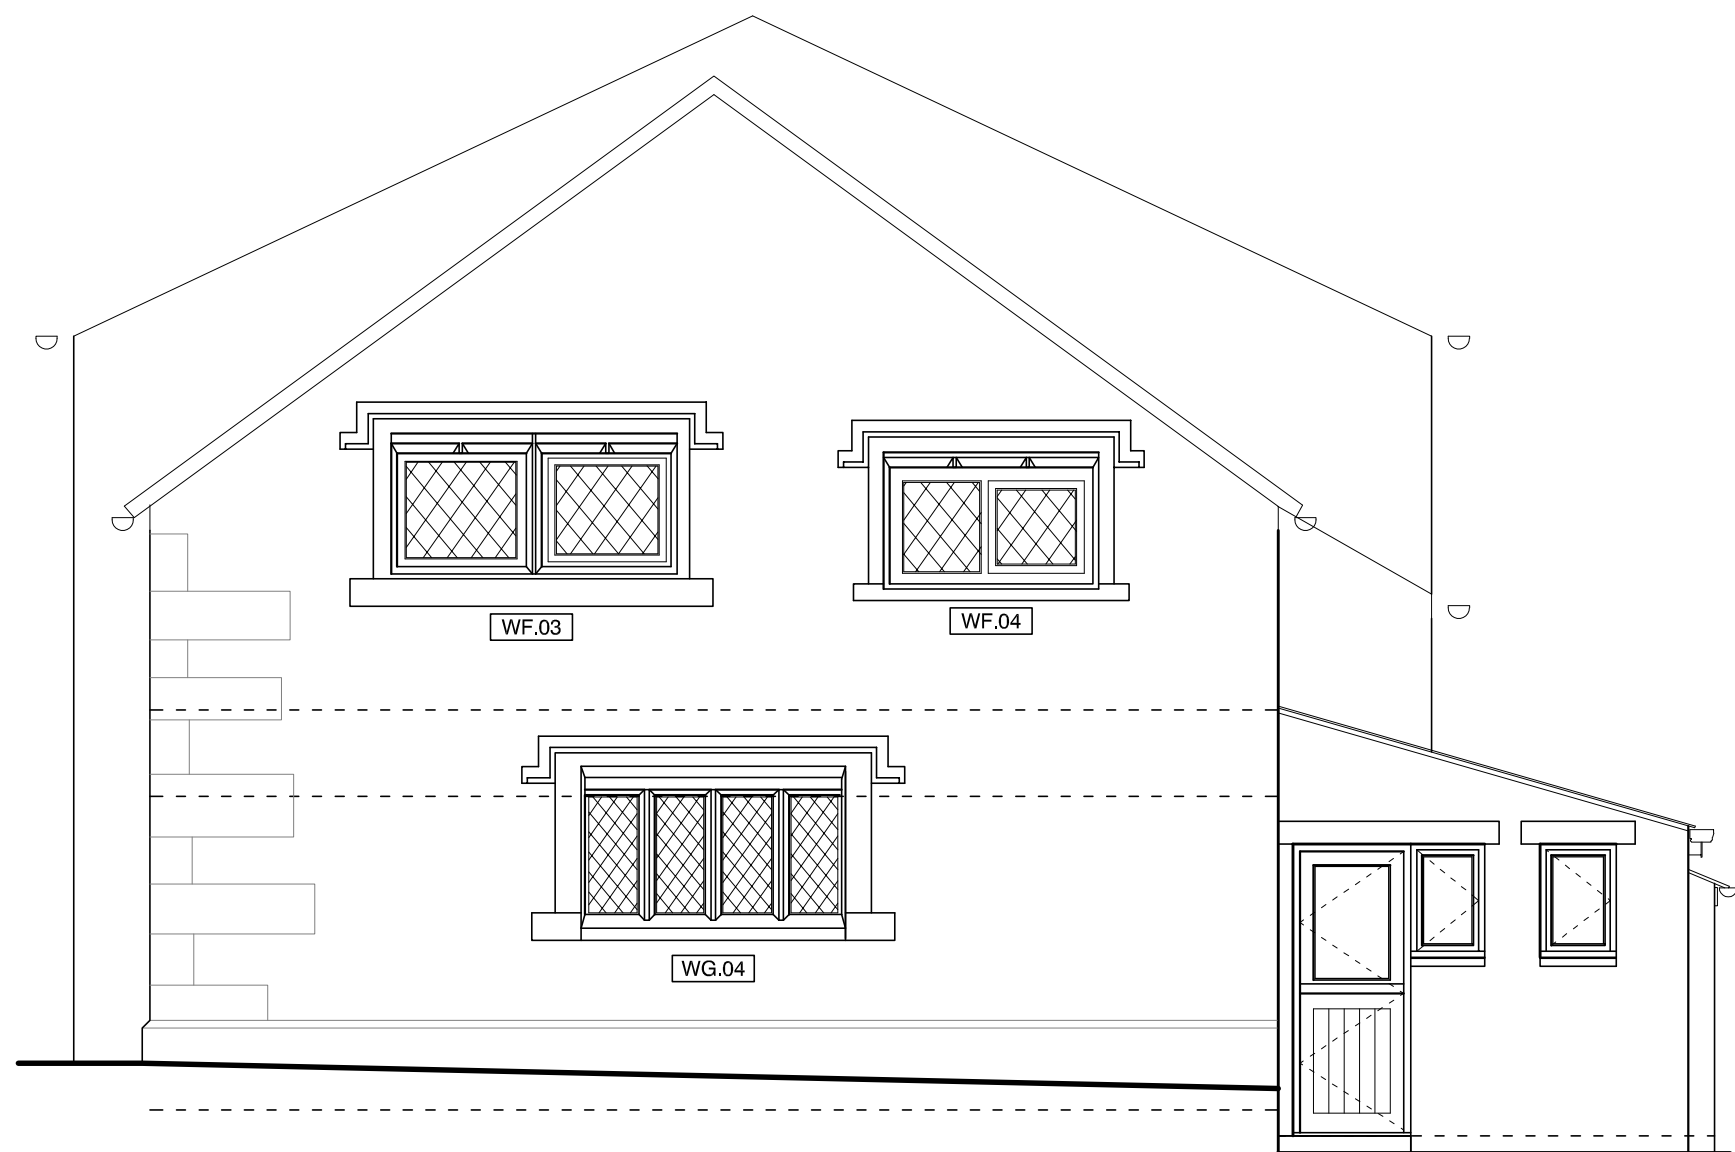

Side Elevation



HIGH PEAK ARCHITECTS LTD

2nd Floor, Wharf House, Wharf Road, Whaley Bridge, High Peak, Derbys SK23 7AD
Tel: 01663 719717 Web: www.highpeakarch.com Email: hpa@highpeakarch.com

Replacement Windows
1/2 Waterside Cottage, off Dolly Lane

Existing Elevations 2
1819.PL13

Scale: 1:50@A3

Date: January 2024

Rev: