



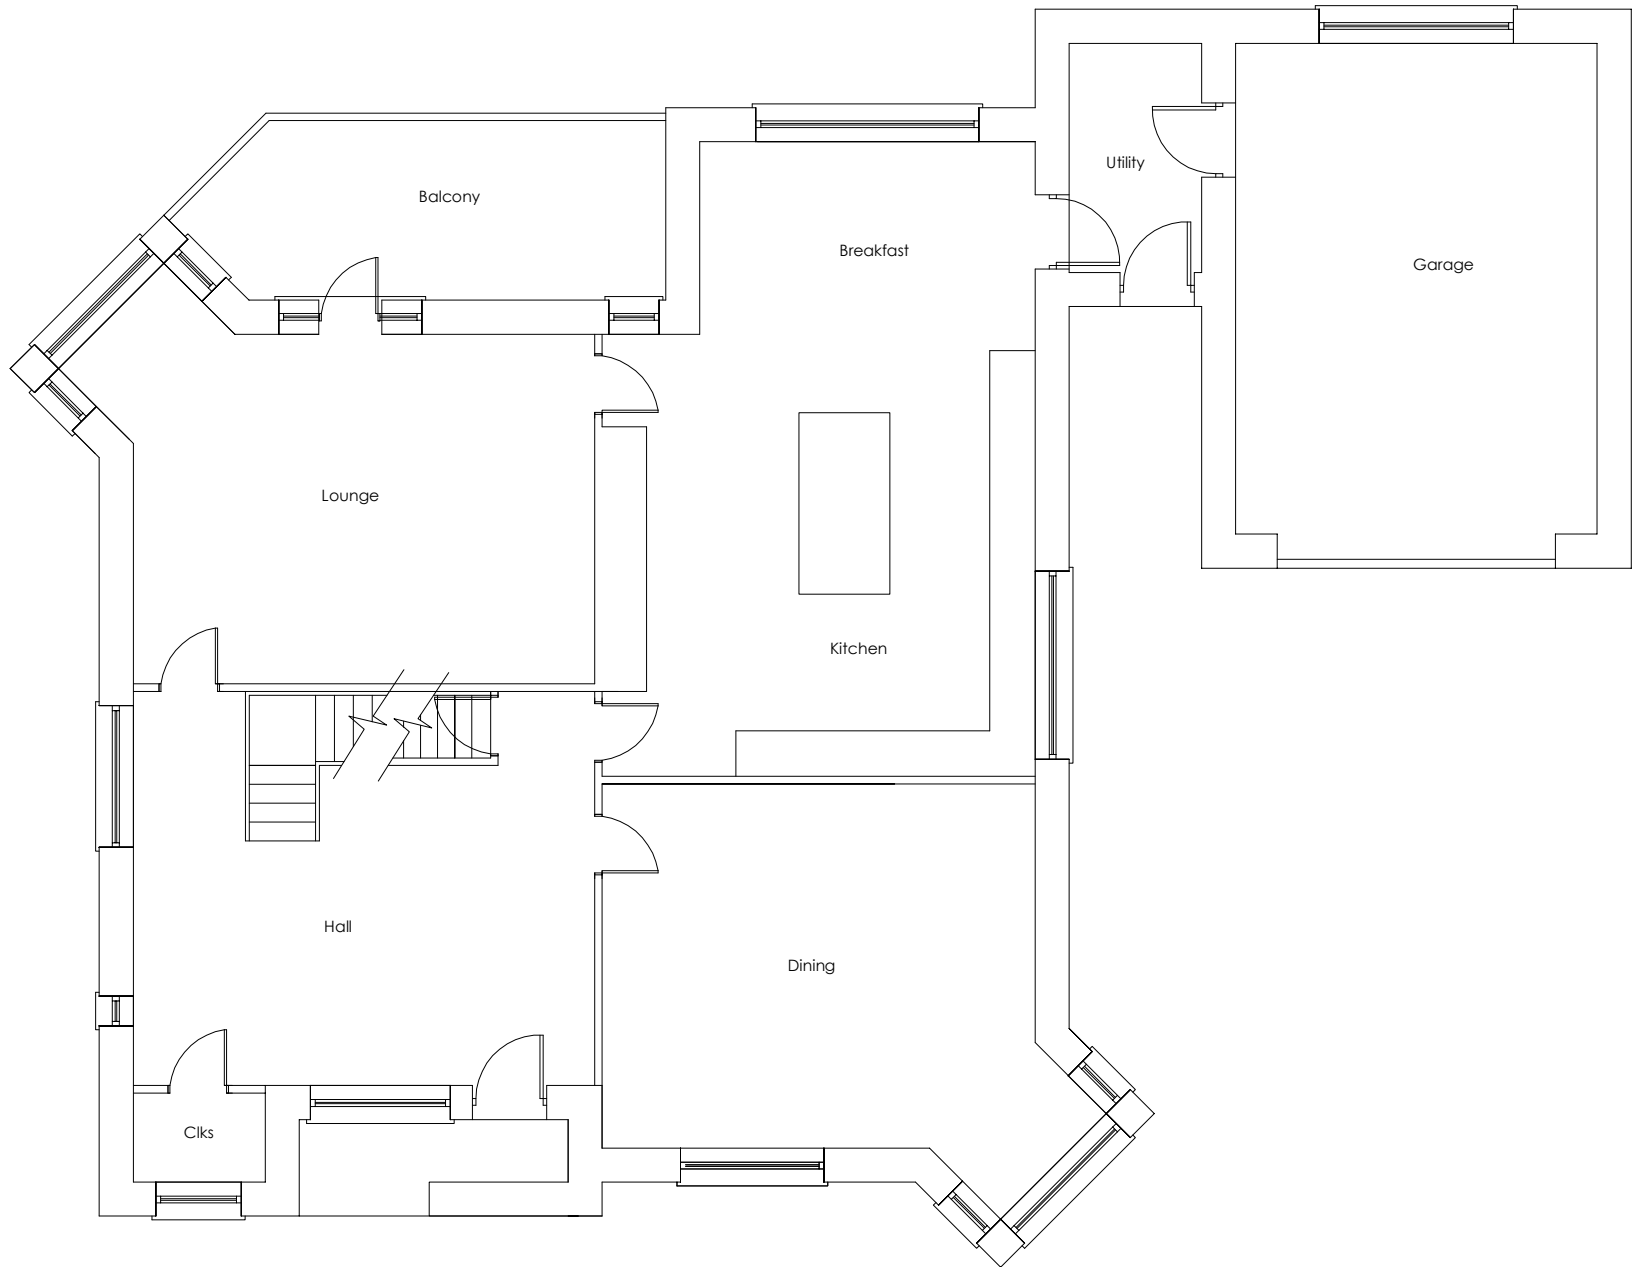

Existing and Proposed Ground Floor Plan

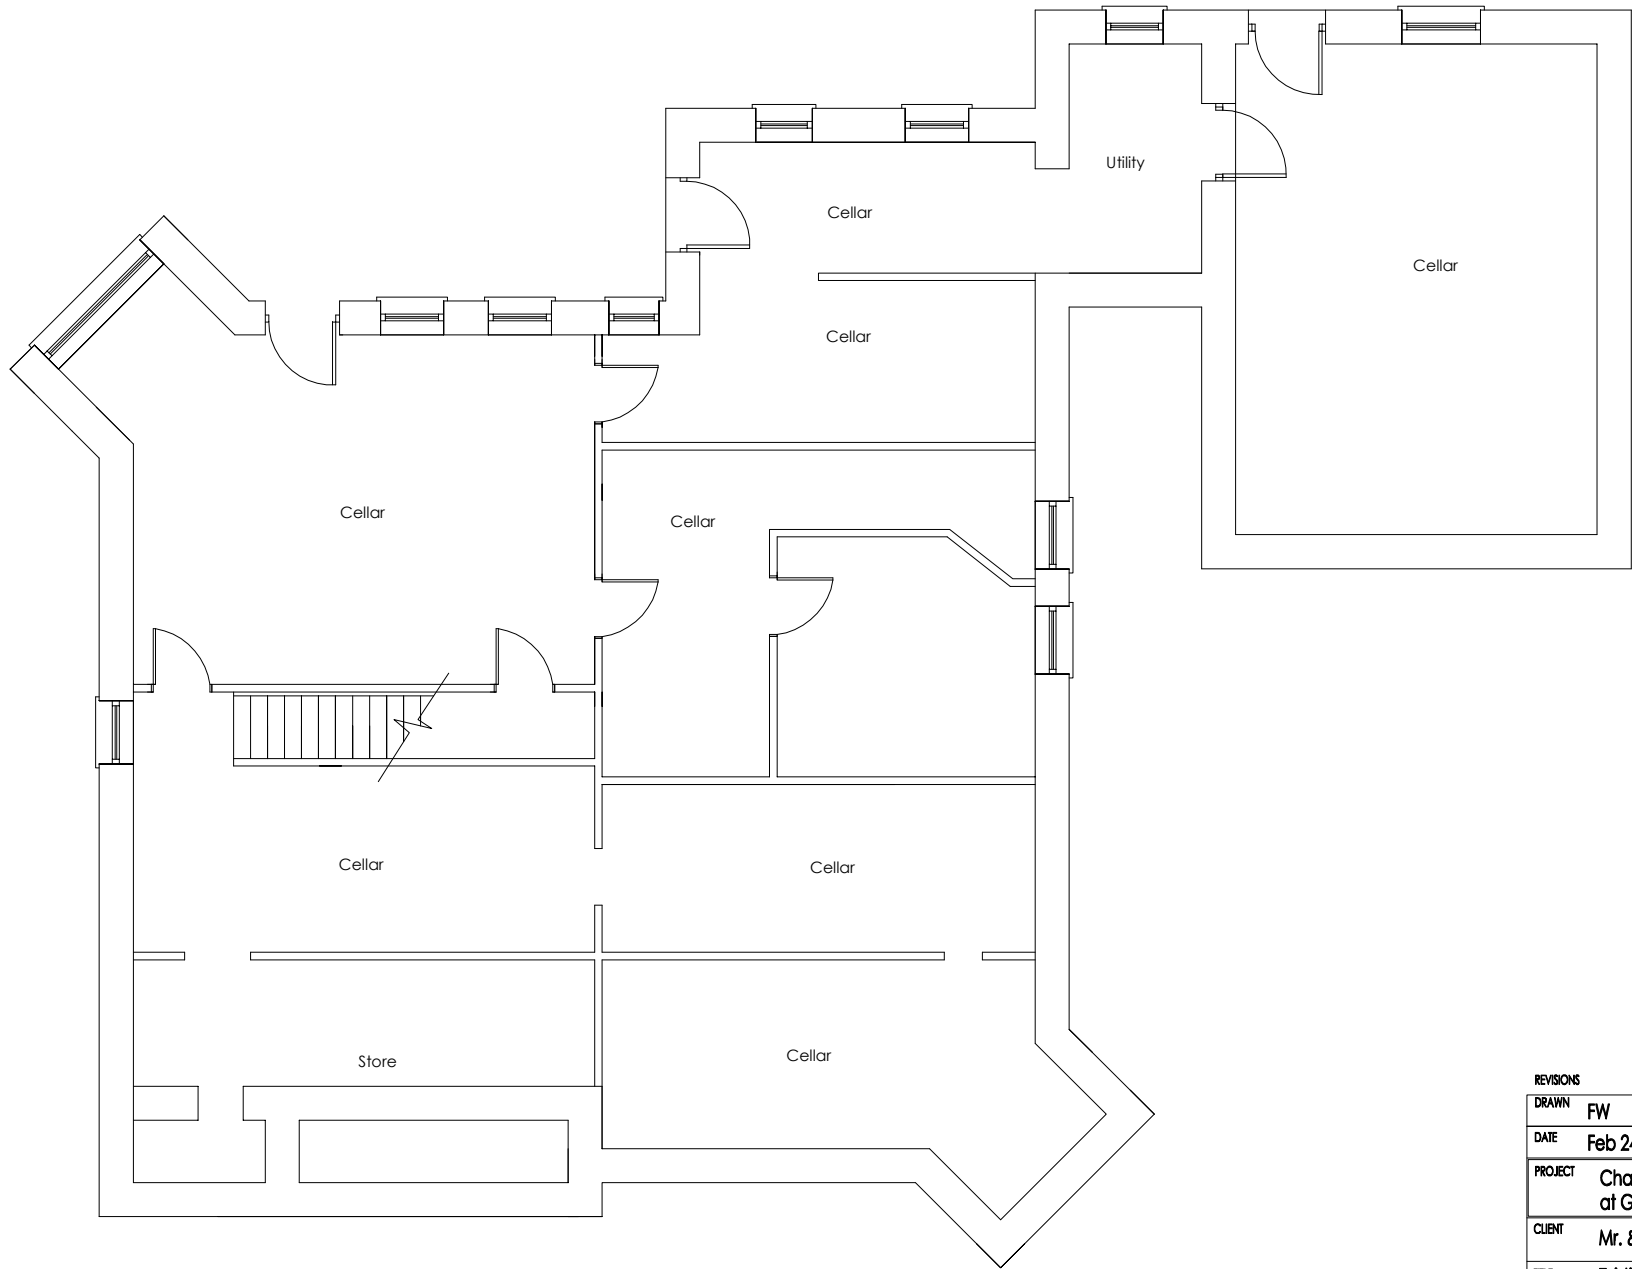

Existing and Proposed Lower Ground Floor Plan



REVISIONS				
DRAWN	FW	SCALE 1:100	AREA	SQ.M. SQ.FT.
DATE	Feb 24			
PROJECT	Change of Use from C1 to C3 at Grendon, Bishops Lane, Buxton			
CLIENT	Mr. & Mrs. N. Curtis			
TITLE	Existing and Proposed Floor Plans - Grd & Lower Grd.			
Wylie Architecture Residential Architecture Design and Planning 07875551825 www.wyliearchitecture.co.uk				
DRAWING NUMBER			REV	
03.01				A