


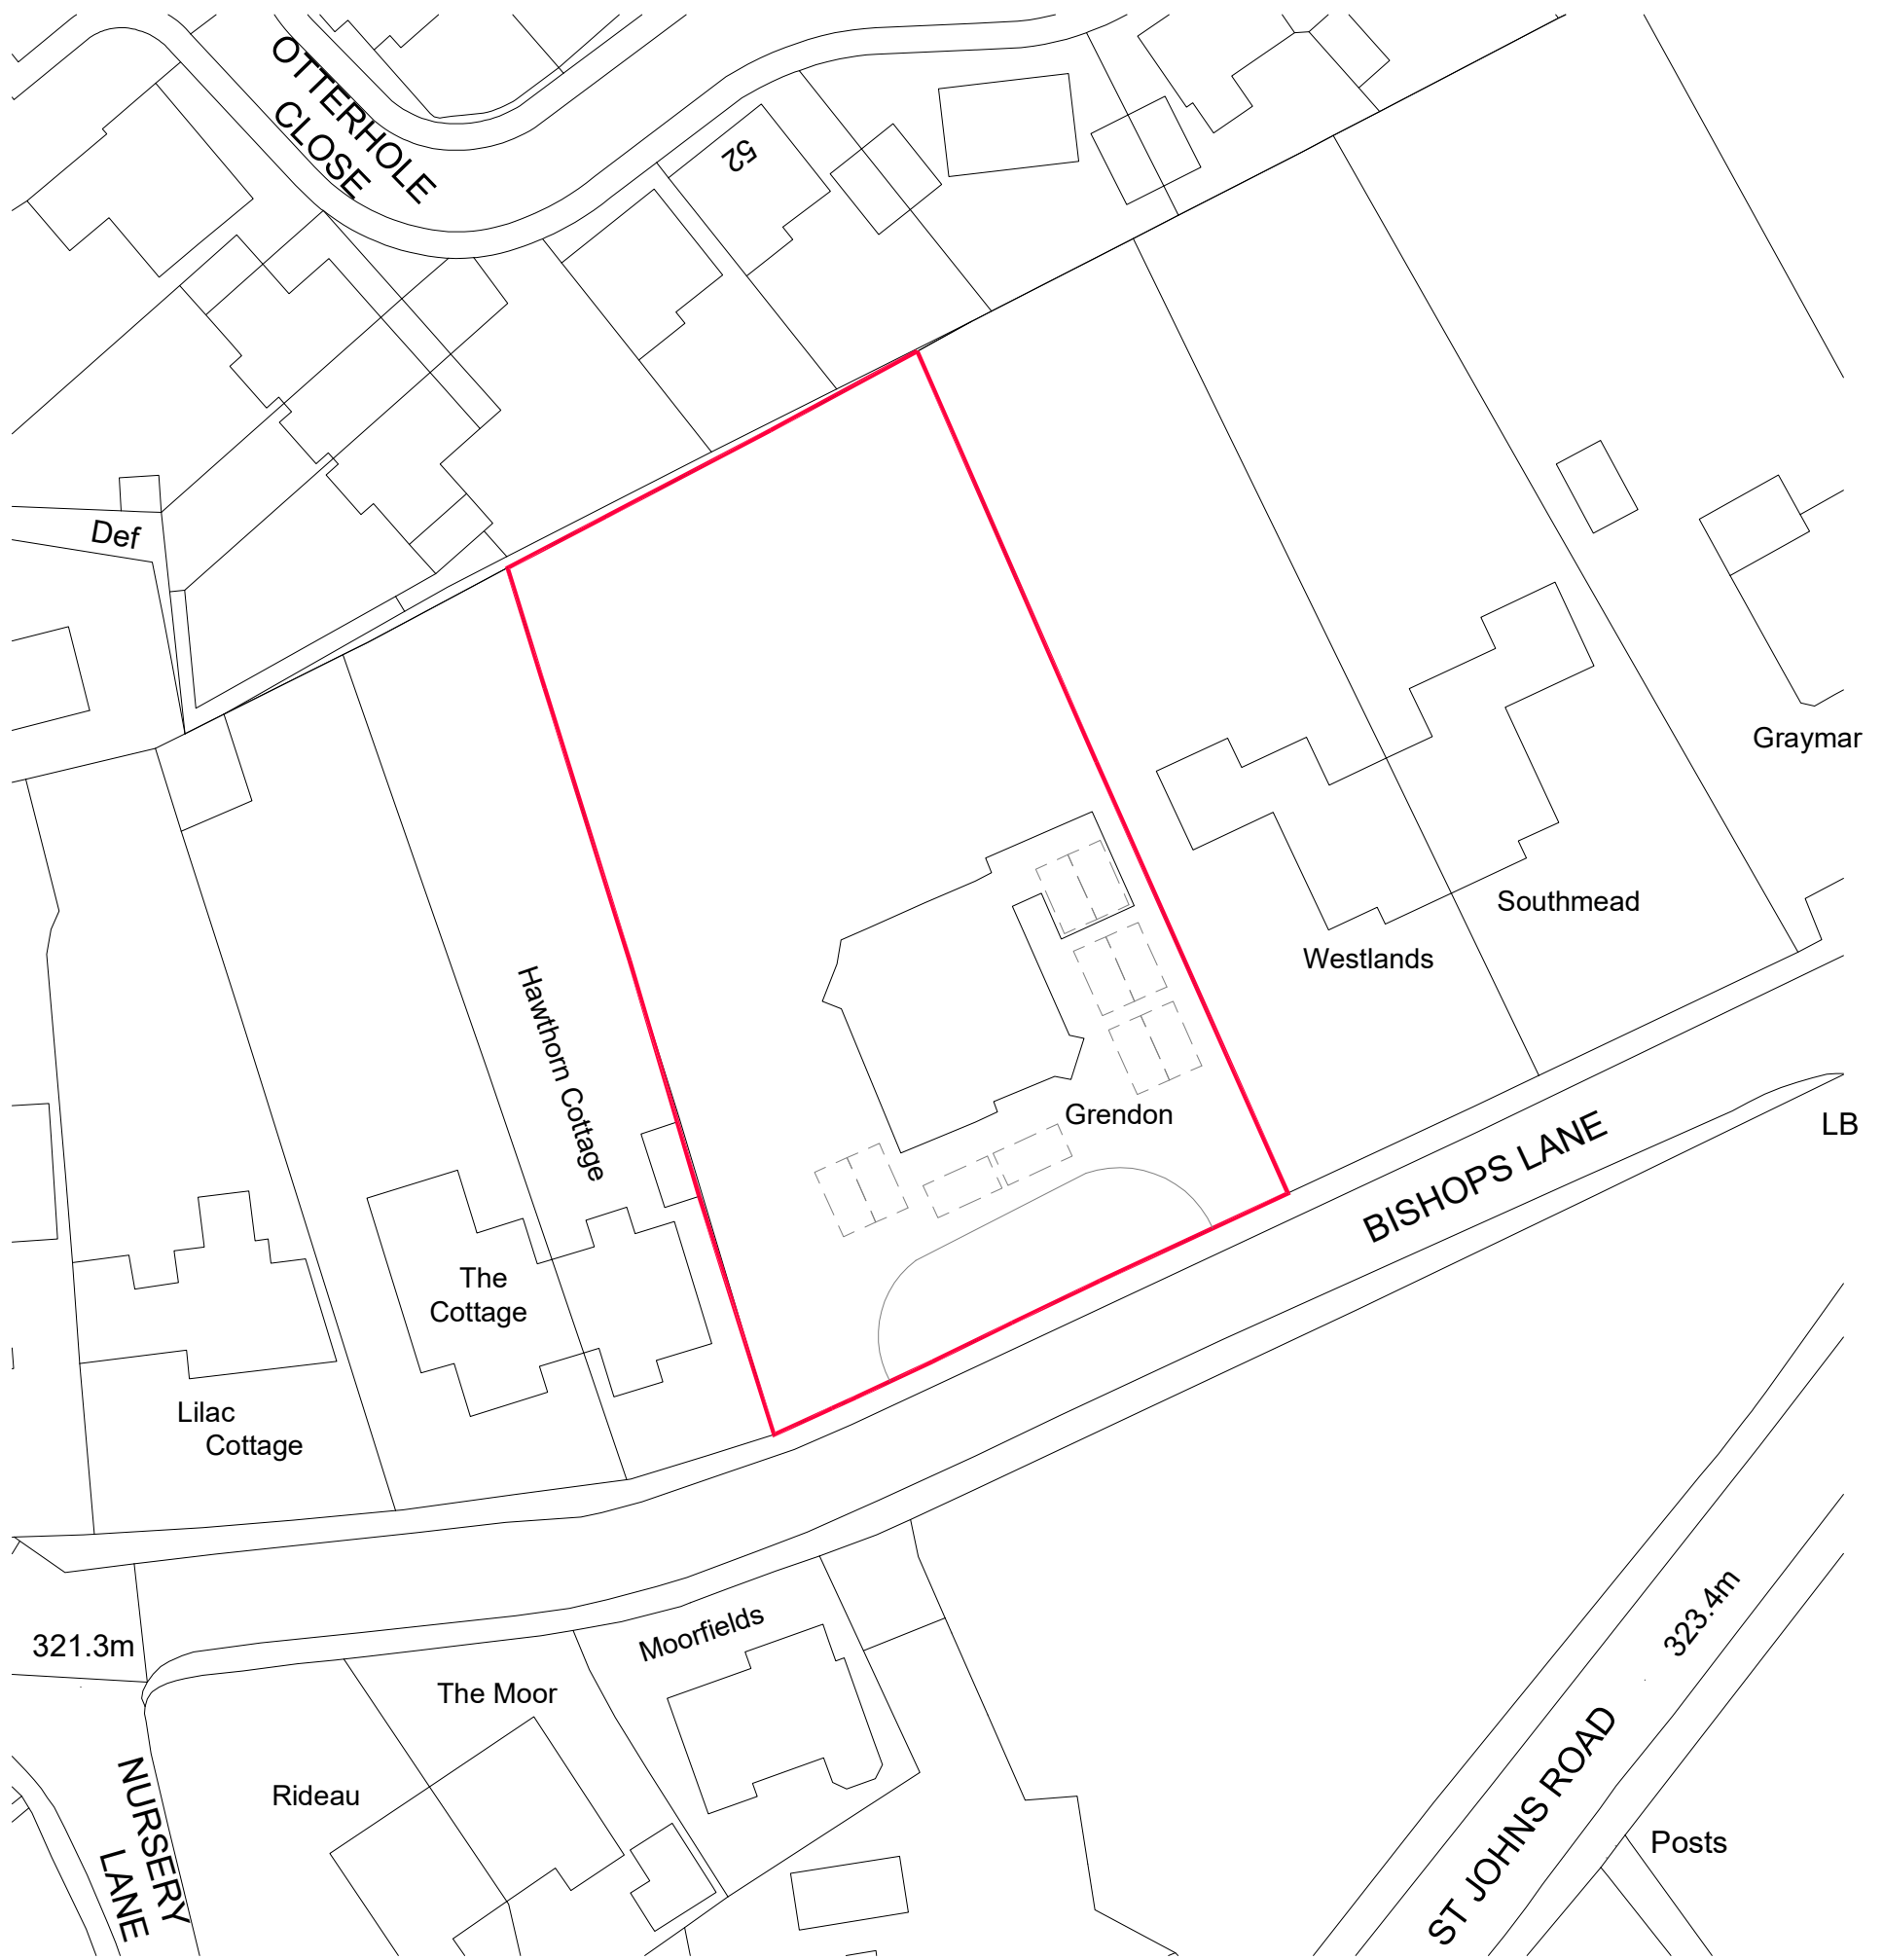

Ordnance Survey, (c) Crown Copyright 2024. All rights reserved. Licence number 100022432



[] indicates parking space



REVISIONS			
DRAWN	FW	SCALE	1:500
DATE	Feb 24	AREA	SQ.M. SQ.FT.
PROJECT	Change of Use from C1 to C3 at Grendon, Bishops Lane, Buxton		
CLIENT	Mr. & Mrs. N. Curtis		
TITLE	Existing and Proposed Site Plan		
Wylie Architecture Residential Architecture Design and Planning 07875551825 www.wyliearchitecture.co.uk			
DRAWING NUMBER		02.01	REV -