

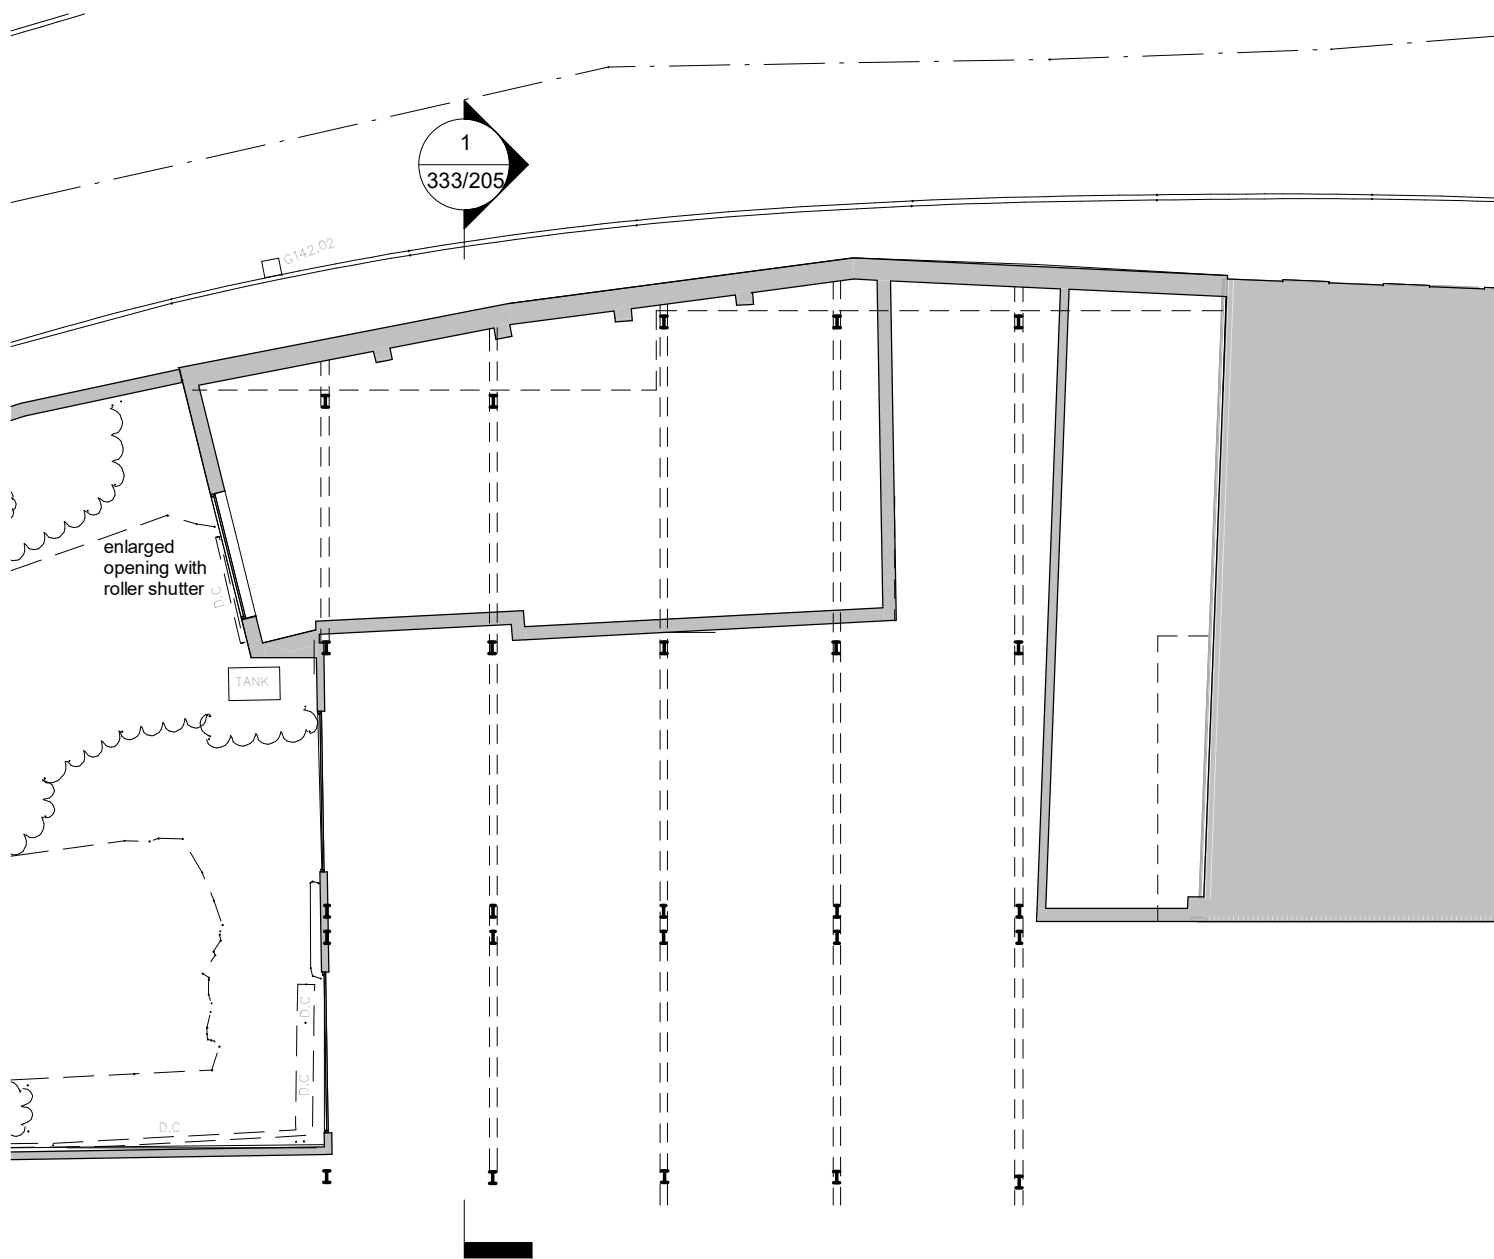


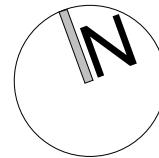



Propopsed Floor Plan

1 : 200

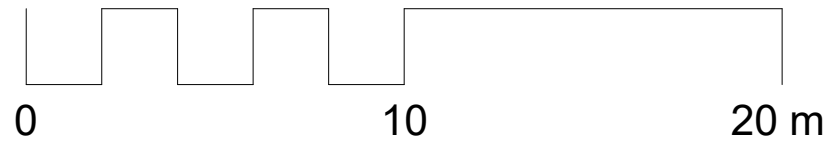

1 Proposed Section

1 : 100

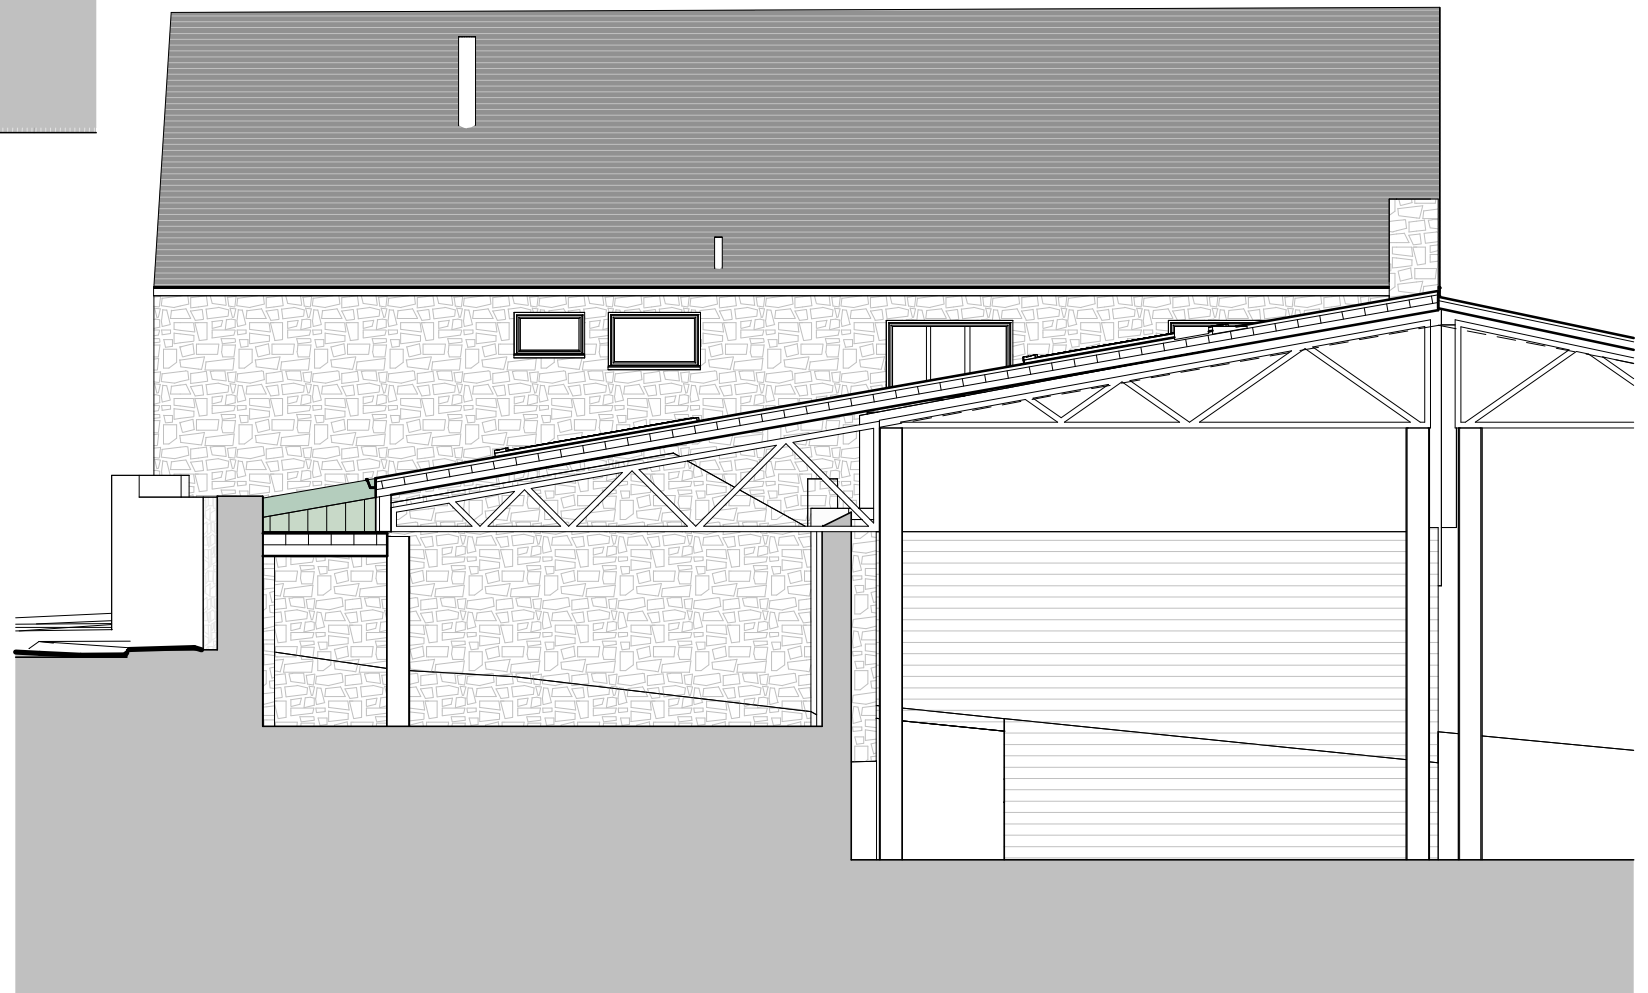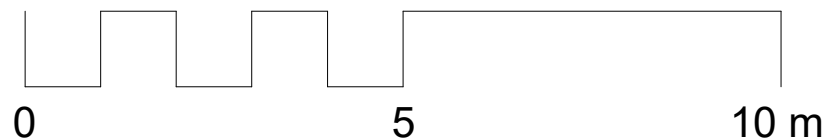

NOTE: All structure shown indicatively and is subject to Structural Engineer's design.

POULTER
ARCHITECTS

Profolk, Bank Chambers, STOCKPORT SK1 1AR
Tel: 07792 116373
info@poulterarchitects.co.uk
www.poulterarchitects.co.uk

Date	Rev	Revision / author/ checker
31.01.24	/	First issue. Issued for planning. JNBP

NOTES
The contractor is responsible for checking dimensions, tolerances and references. Verify any discrepancies with the architect before proceeding with the work.
Where an item is covered by drawings of different scales the larger scale drawing is to be worked to.
Construct to figured dimensions only.

Purpose of Issue	Planning	Drwg. no	333/205	Rev	/
Project	Tecties - Proposed Factory Reroofing	Drawn	JNBP	Checked	
Drawing	Proposed plan and typical section	Scale	As indicated	Date	01/31/24