


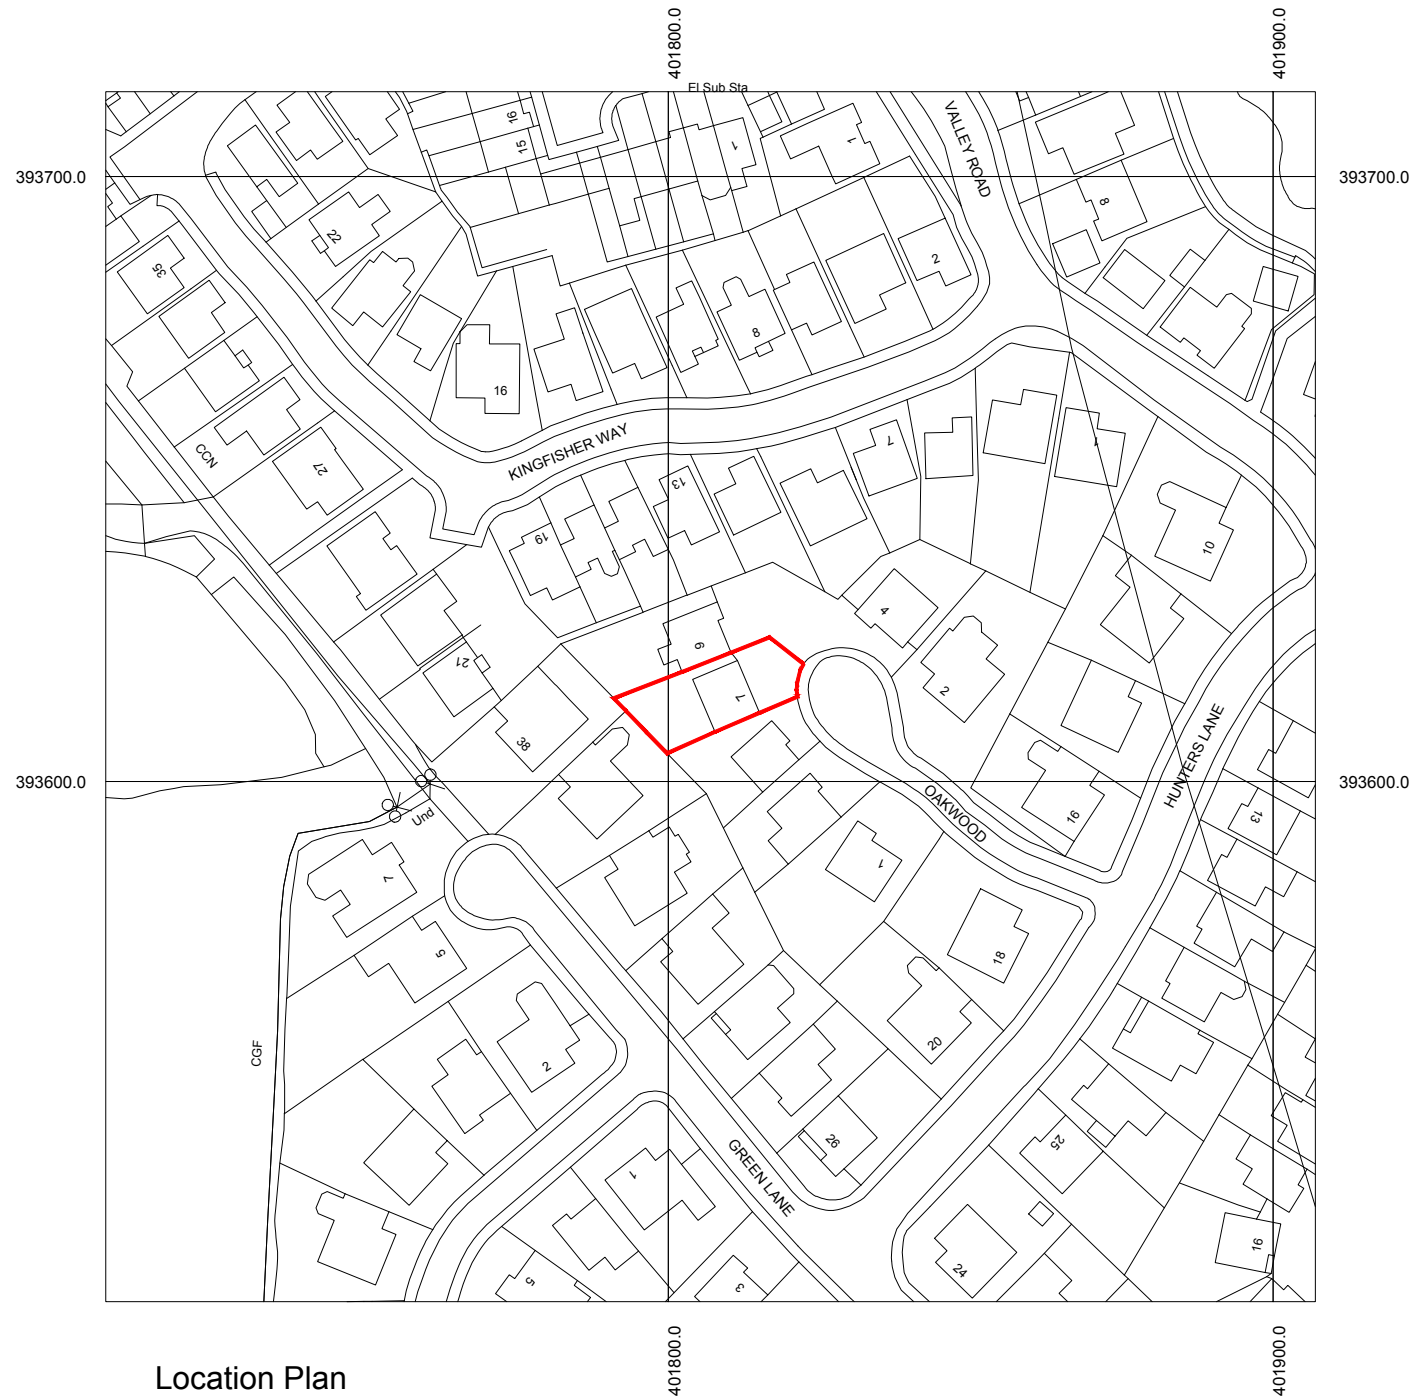
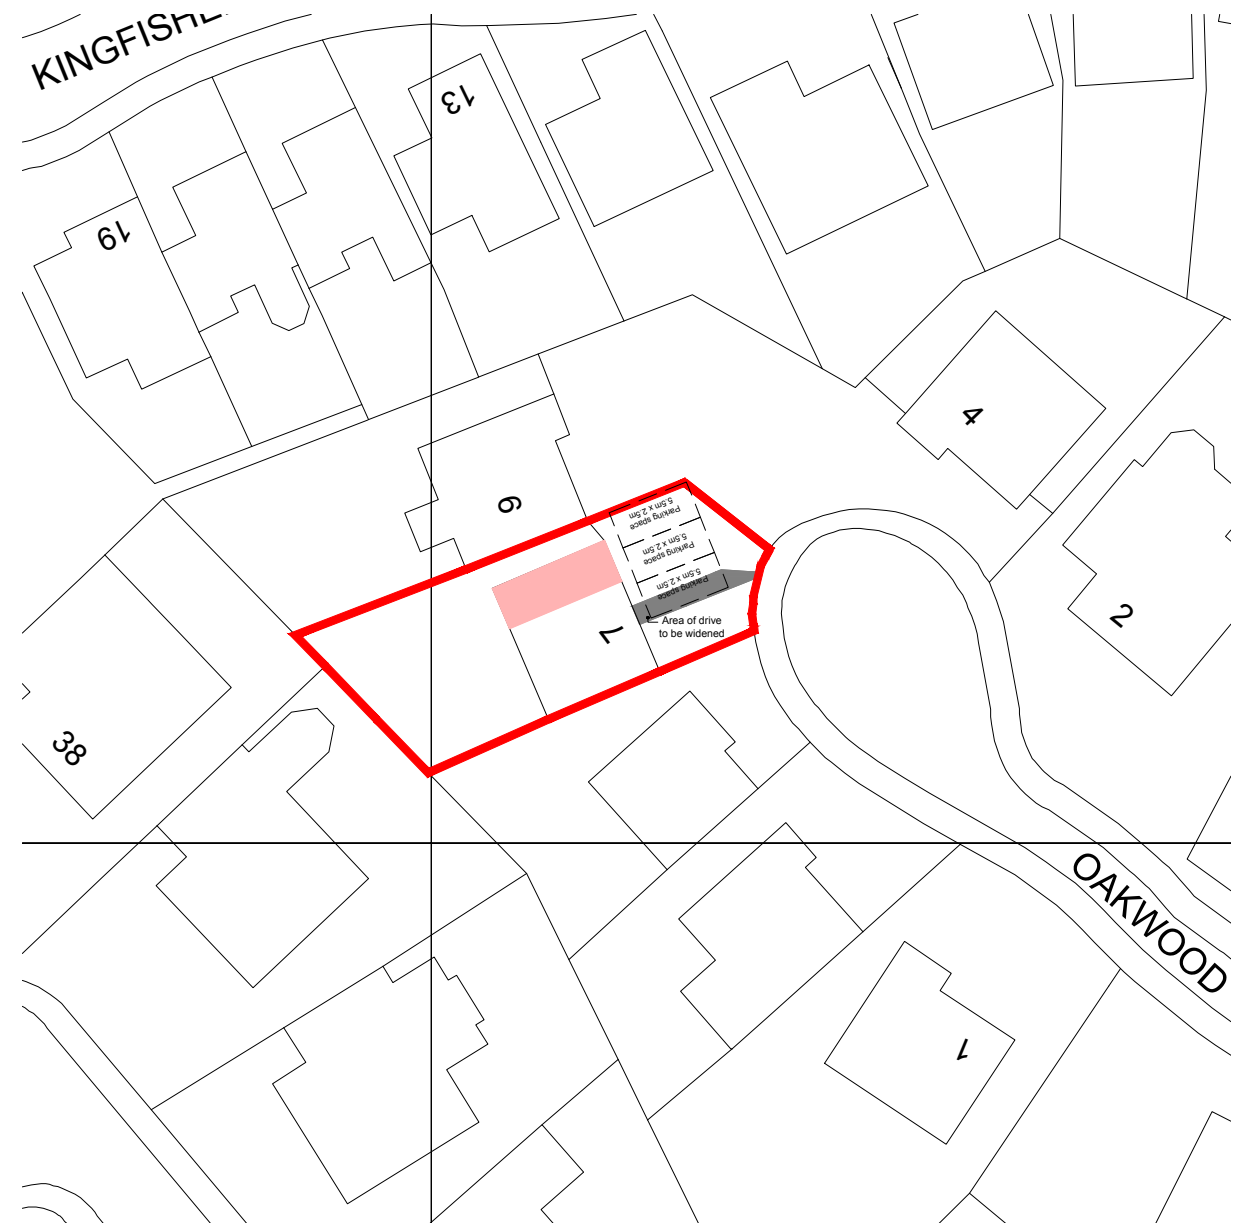


 

Location Plan
Scale 1:1250

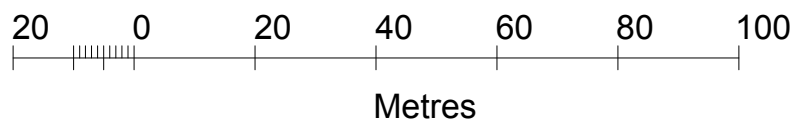

Site Plan
Scale 1:500

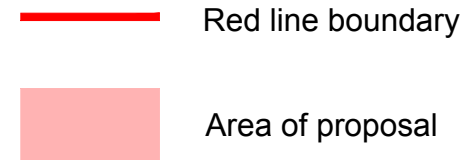

Address:

Mr & Mrs Wilde
7 Oakwood, Simmondley, Glossop, Derbyshire,
SK13 6XL

Project:

Proposed first floor side extension over existing
garage and garage conversion

Title:

Location Plan

Scale: 1:1250 & 1:500 @ A3

Drawn:	Date:
C.K.	January 2024

Project no.:	Drawing no.:
3247	3247-005A

PLANMART LIMITED
9, GEORGE STREET, GLOSSOP,
DERBYSHIRE SK13 8AY.
TEL: 01457 863153