




SOUTH WEST ELEVATION
SCALE 1.50 @ A1



SOUTH EAST ELEVATION
SCALE 1.50 @ A1

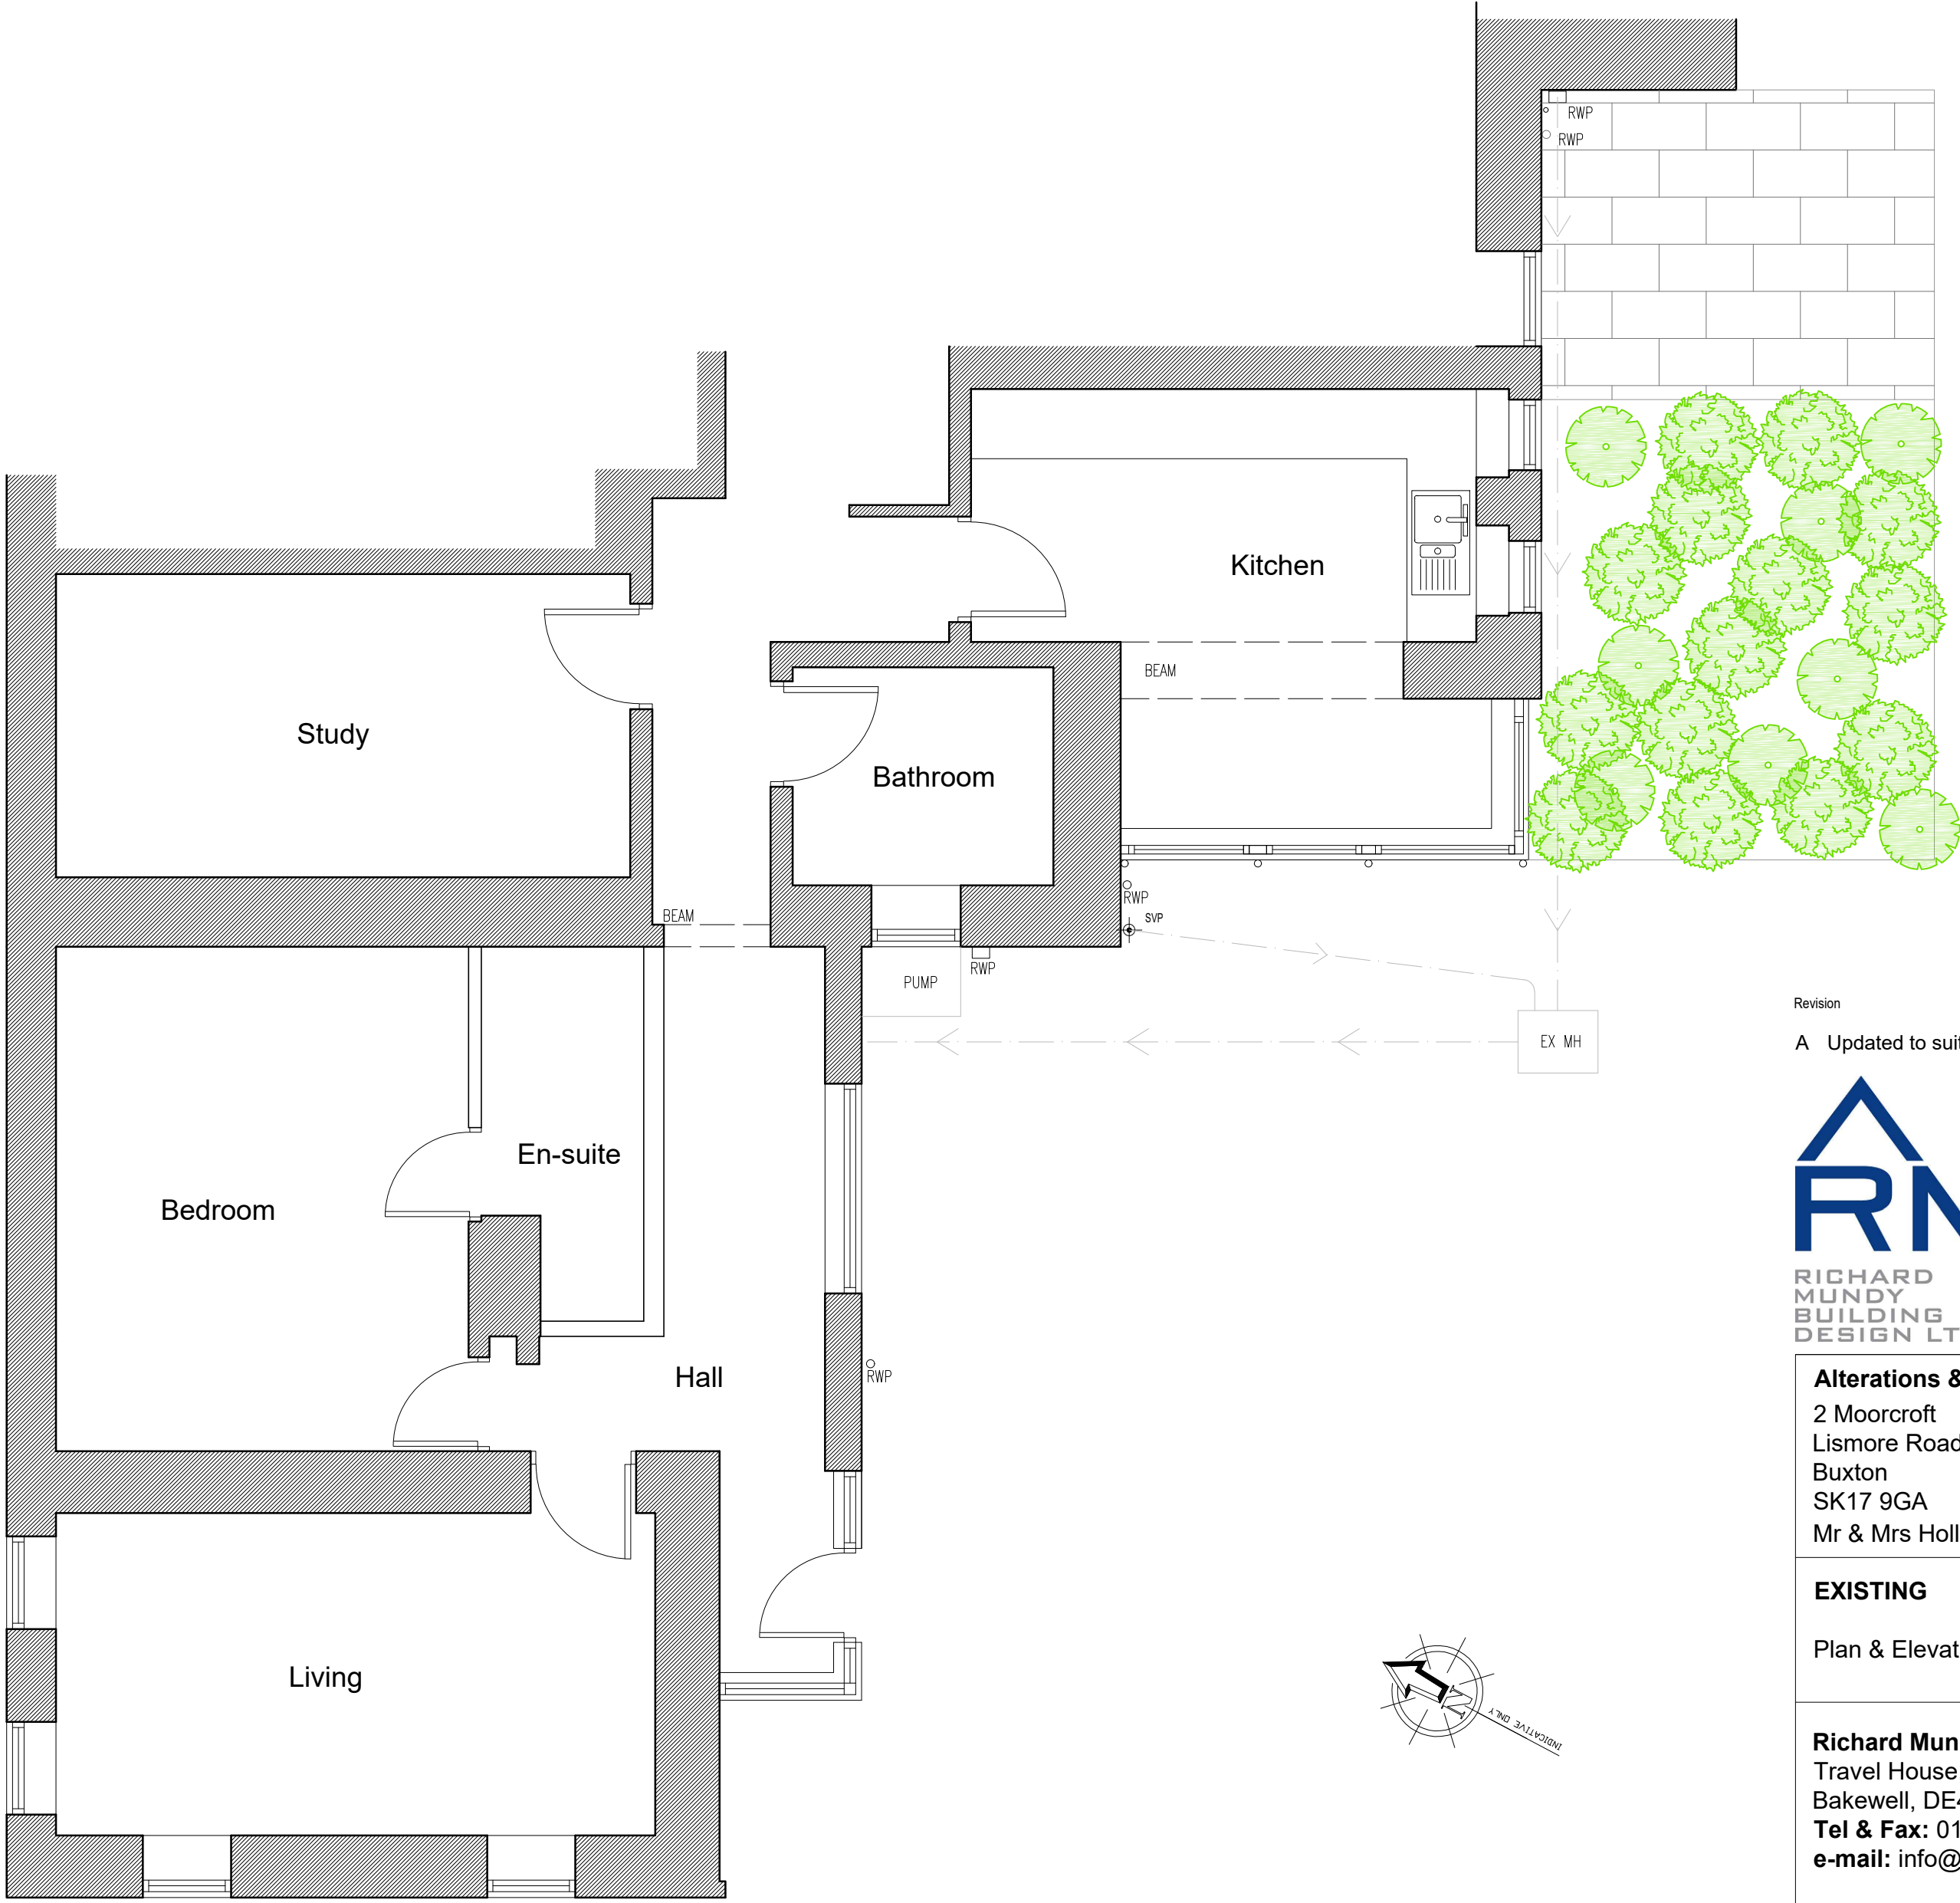

GROUND FLOOR PLAN
SCALE 1.50 @ A1

Revision	Date
A Updated to suit planners comments	26/02/2024



Alterations & Extension
2 Moorcroft
Lismore Road
Buxton
SK17 9GA
Mr & Mrs Holland

EXISTING
Plan & Elevations

Richard Mundy Building Design Ltd.
Travel House, Buxton Road,
Bakewell, DE45 1BZ
Tel & Fax: 01629 815053
e-mail: info@rm-bd.co.uk

Date: September 2023	Scale:	
	A3 issue 1.100	A1 issue 1.50
Ref: MDP	Dwg. No. 2246-01 A	

© COPYRIGHT EXISTS ON THE DESIGNS AND INFORMATION SHOWN ON THIS DRAWING
The Contractor must verify all dimensions on site before making shop drawings
or commencing work of any kind.
Architect to be notified of any discrepancies in dimensions immediately.