




SOUTH WEST ELEVATION
SCALE 1.50 @ A1

- MATERIALS:
- COURSED NATURAL GRITSTONE FINISH
 - SAWN HEADS & SILLS
 - BLUE SLATE ROOF
 - TIMBER WINDOWS
 - BLACK RAINWATER GOODS



SOUTH EAST ELEVATION
SCALE 1.50 @ A1

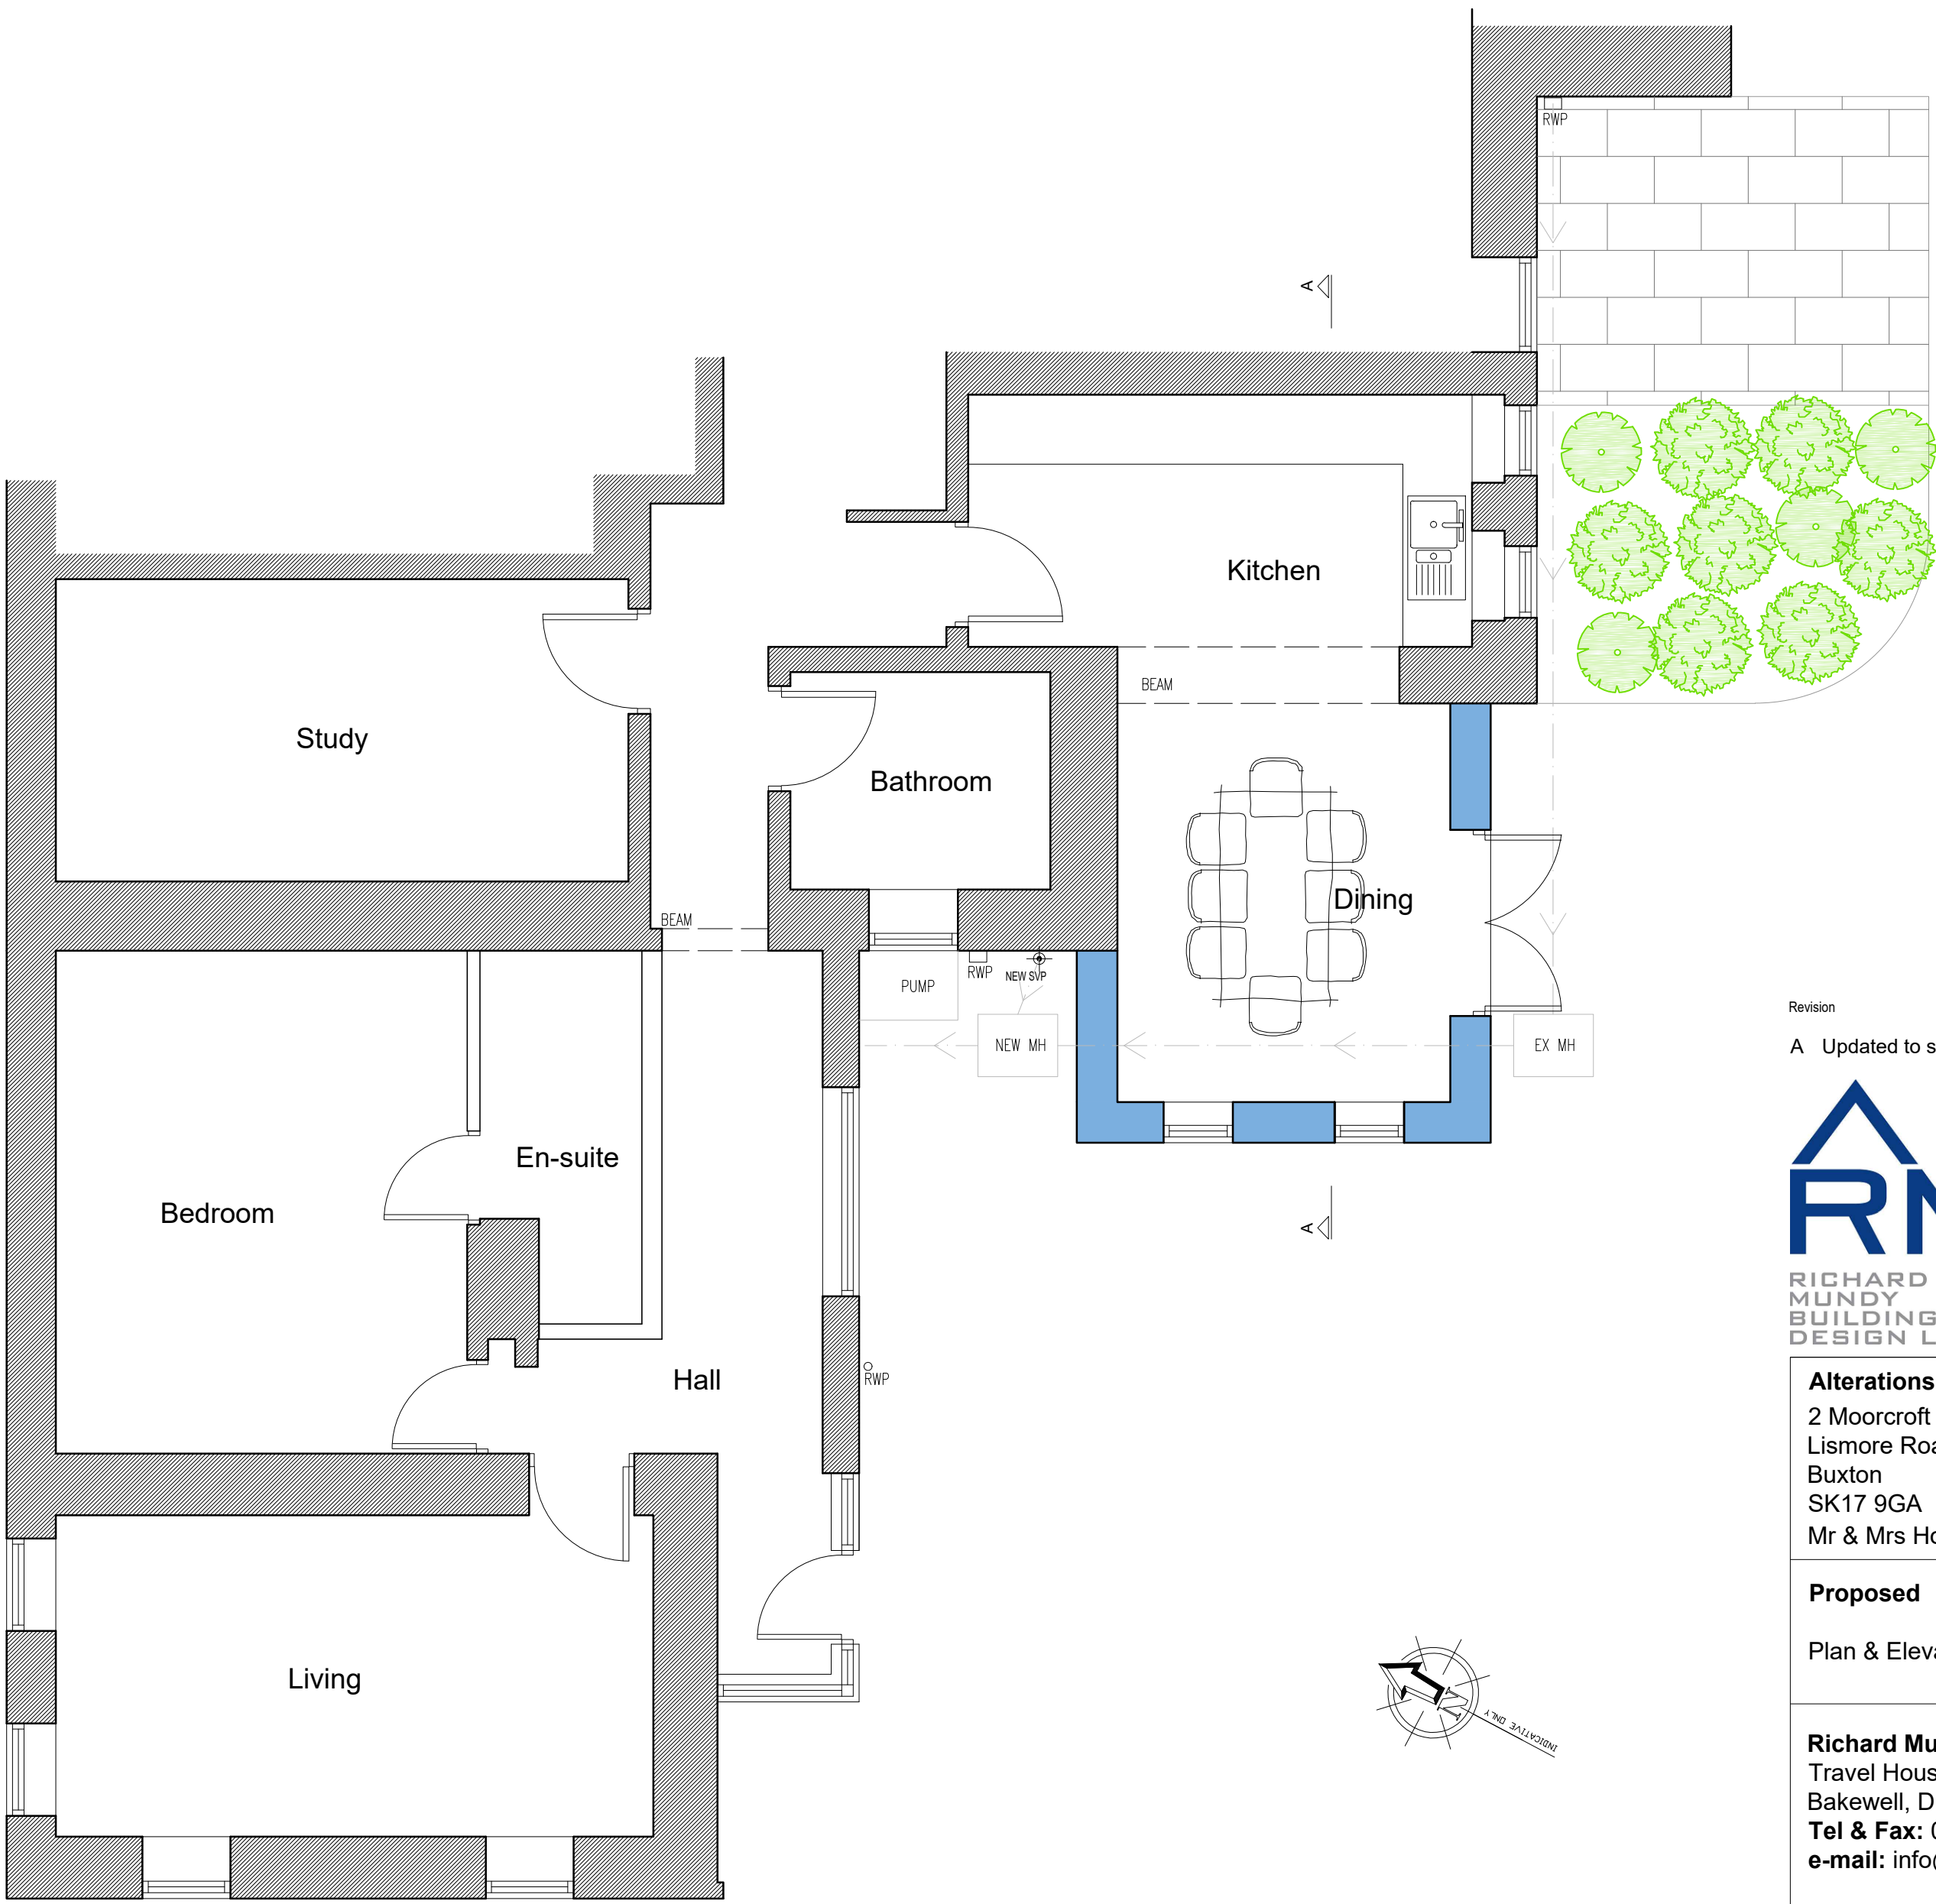

GROUND FLOOR PLAN
SCALE 1.50 @ A1

Revision
A Updated to suit planners comments

Date
26-02-2024



Alterations & Extension
2 Moorcroft
Lismore Road
Buxton
SK17 9GA
Mr & Mrs Holland

Proposed
Plan & Elevations

Richard Mundy Building Design Ltd.
Travel House, Buxton Road,
Bakewell, DE45 1BZ
Tel & Fax: 01629 815053
e-mail: info@rm-bd.co.uk

Date:	Scale:	
	A3 issue	A1 issue
September 2023	1:100	1:50
Ref:	Dwg. No.	
MDP	2246-02 A	

© COPYRIGHT EXISTS ON THE DESIGNS AND INFORMATION SHOWN ON THIS DRAWING
The Contractor must verify all dimensions on site before making shop drawings
or commencing work of any kind.
Architect to be notified of any discrepancies in dimensions immediately.