

ROBERT L FORD


private architectural practitioner and rural development consultant

PARKSIDE PARK ROAD LEEK STAFFORDSHIRE ST13 8JT

robford@phonecoop.coop 01538 389290 / 07969 68 68 86

0.5 X 5 METRES AT 1:50 SCALE

--	--	--	--	--	--

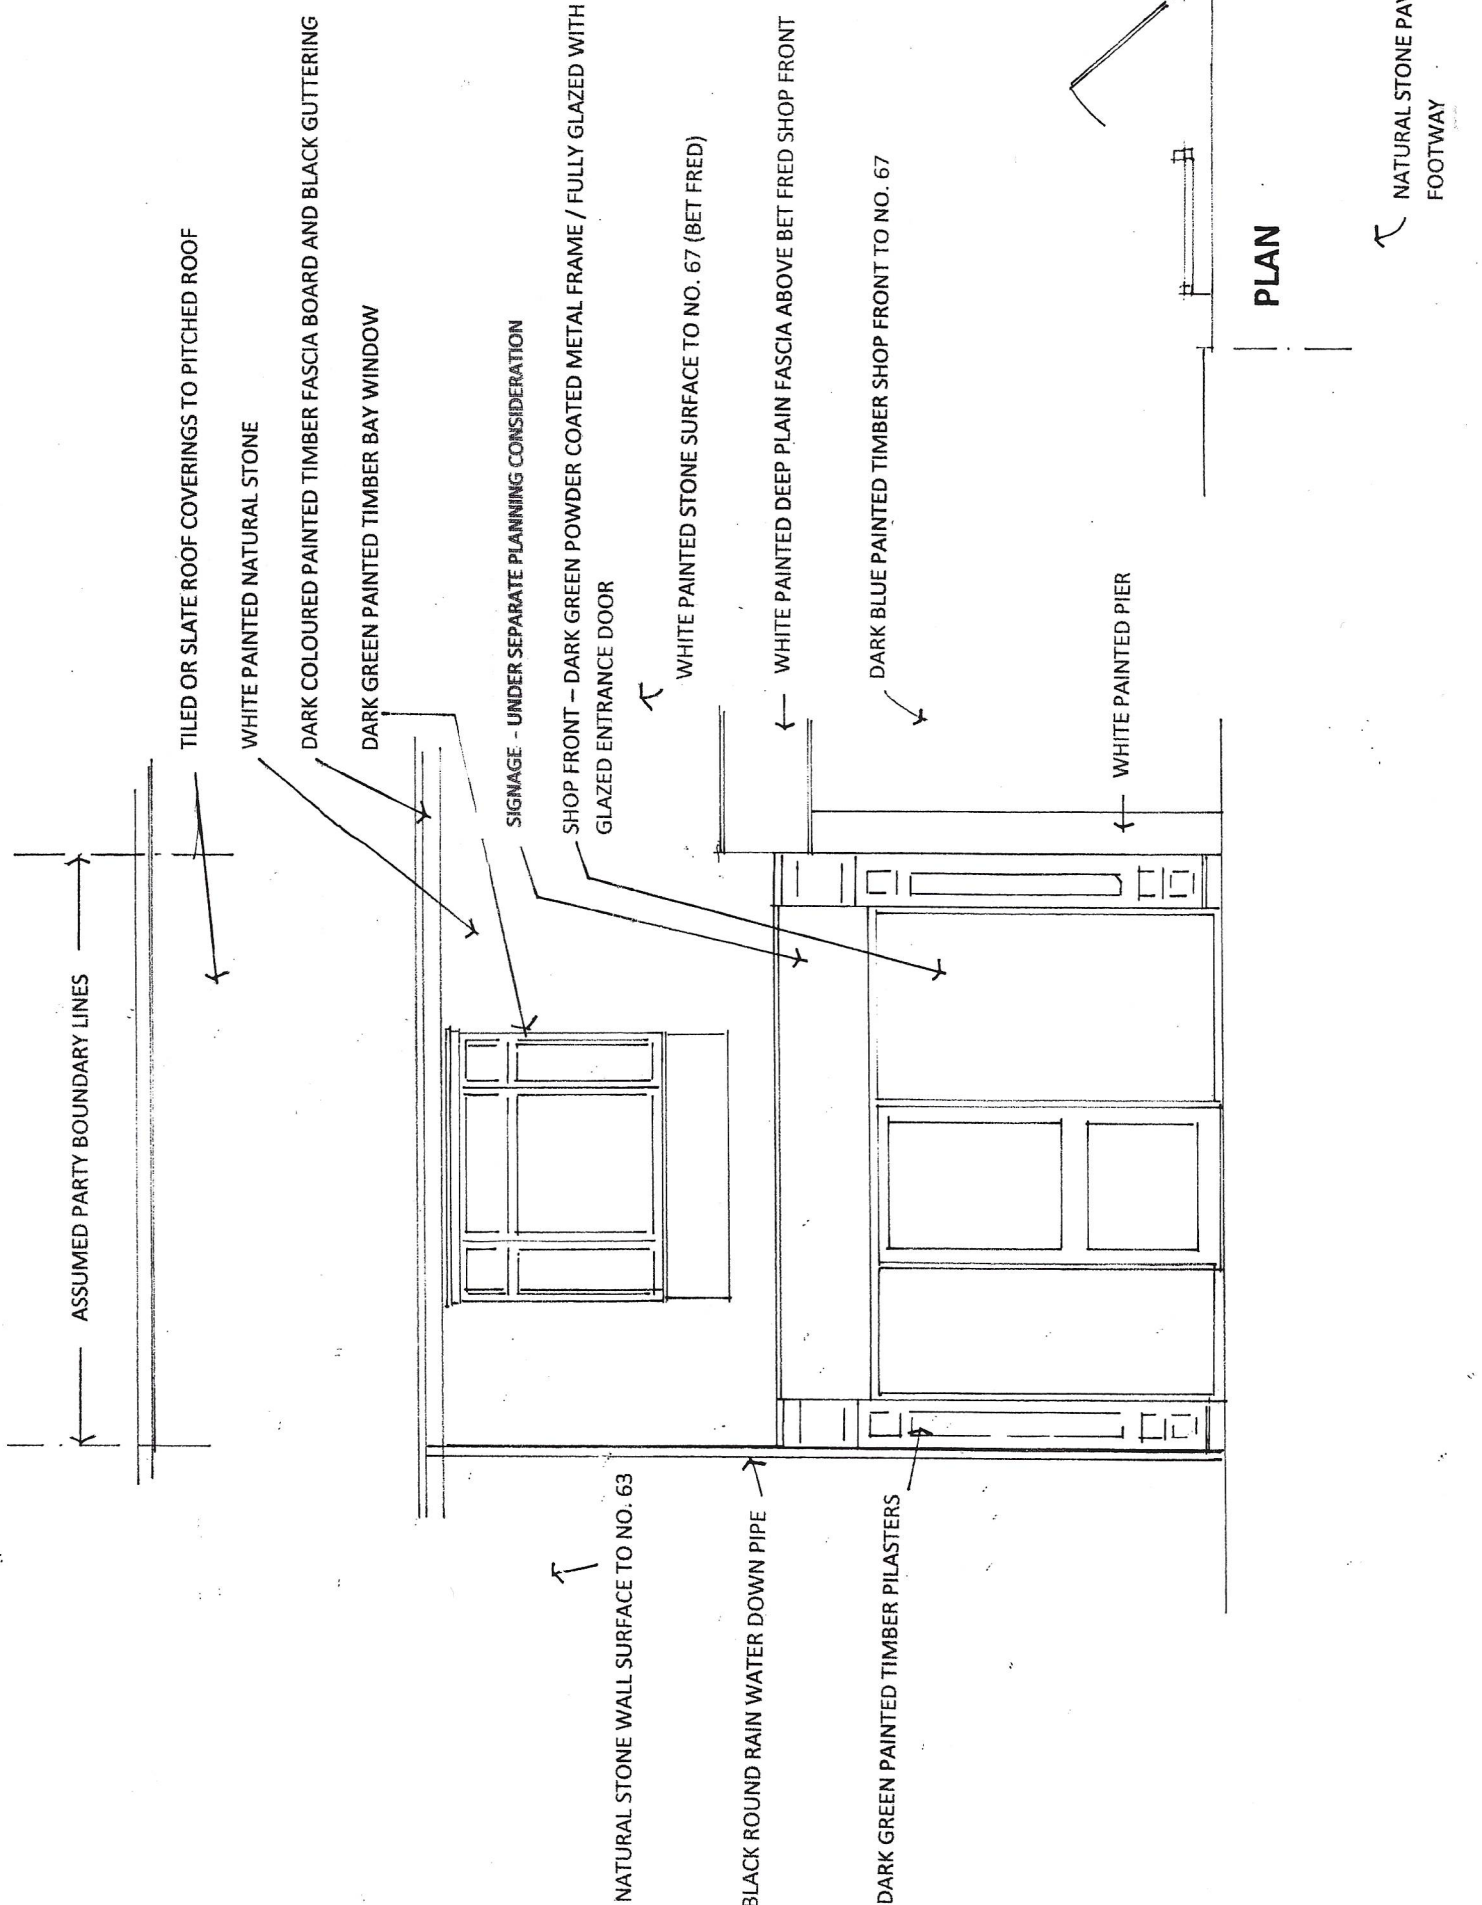

DRAWING NO. 65 SGB 12 SHOP FRONT ELEVATION AS EXISTING AND PLAN SCALE 1:50 AT A3
AT 65 SPRING GARDENS BUXTON SK17 6BJ
02 2024