



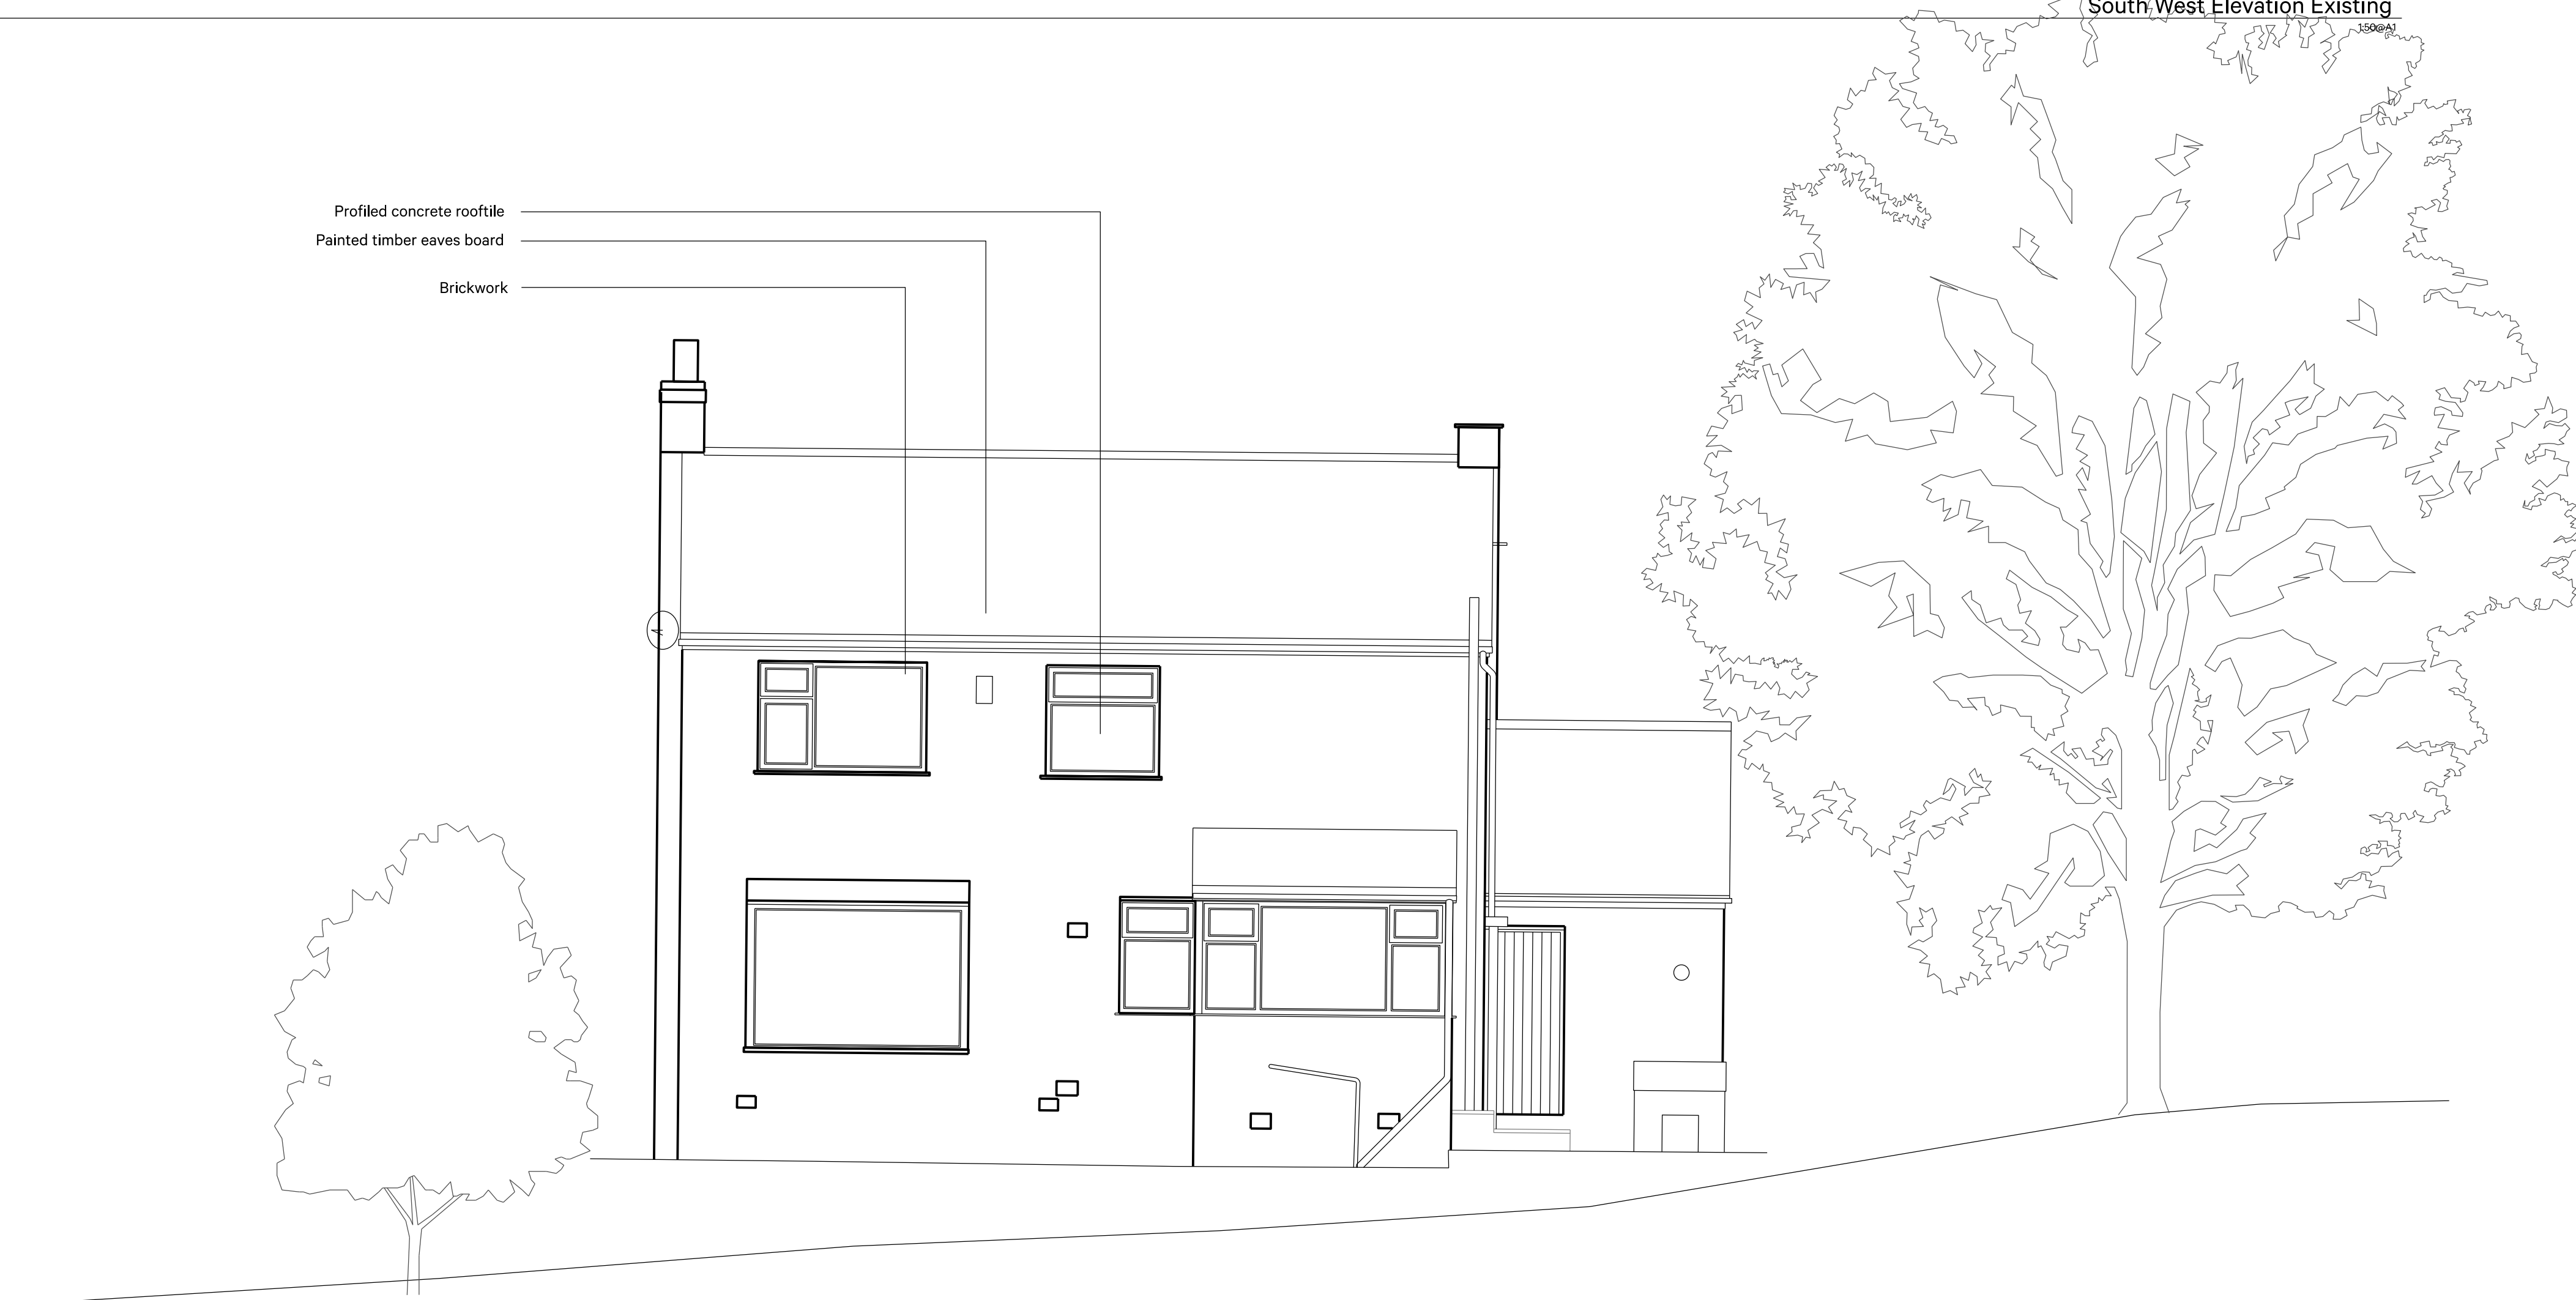

South West Elevation Existing



North East Elevation Existing

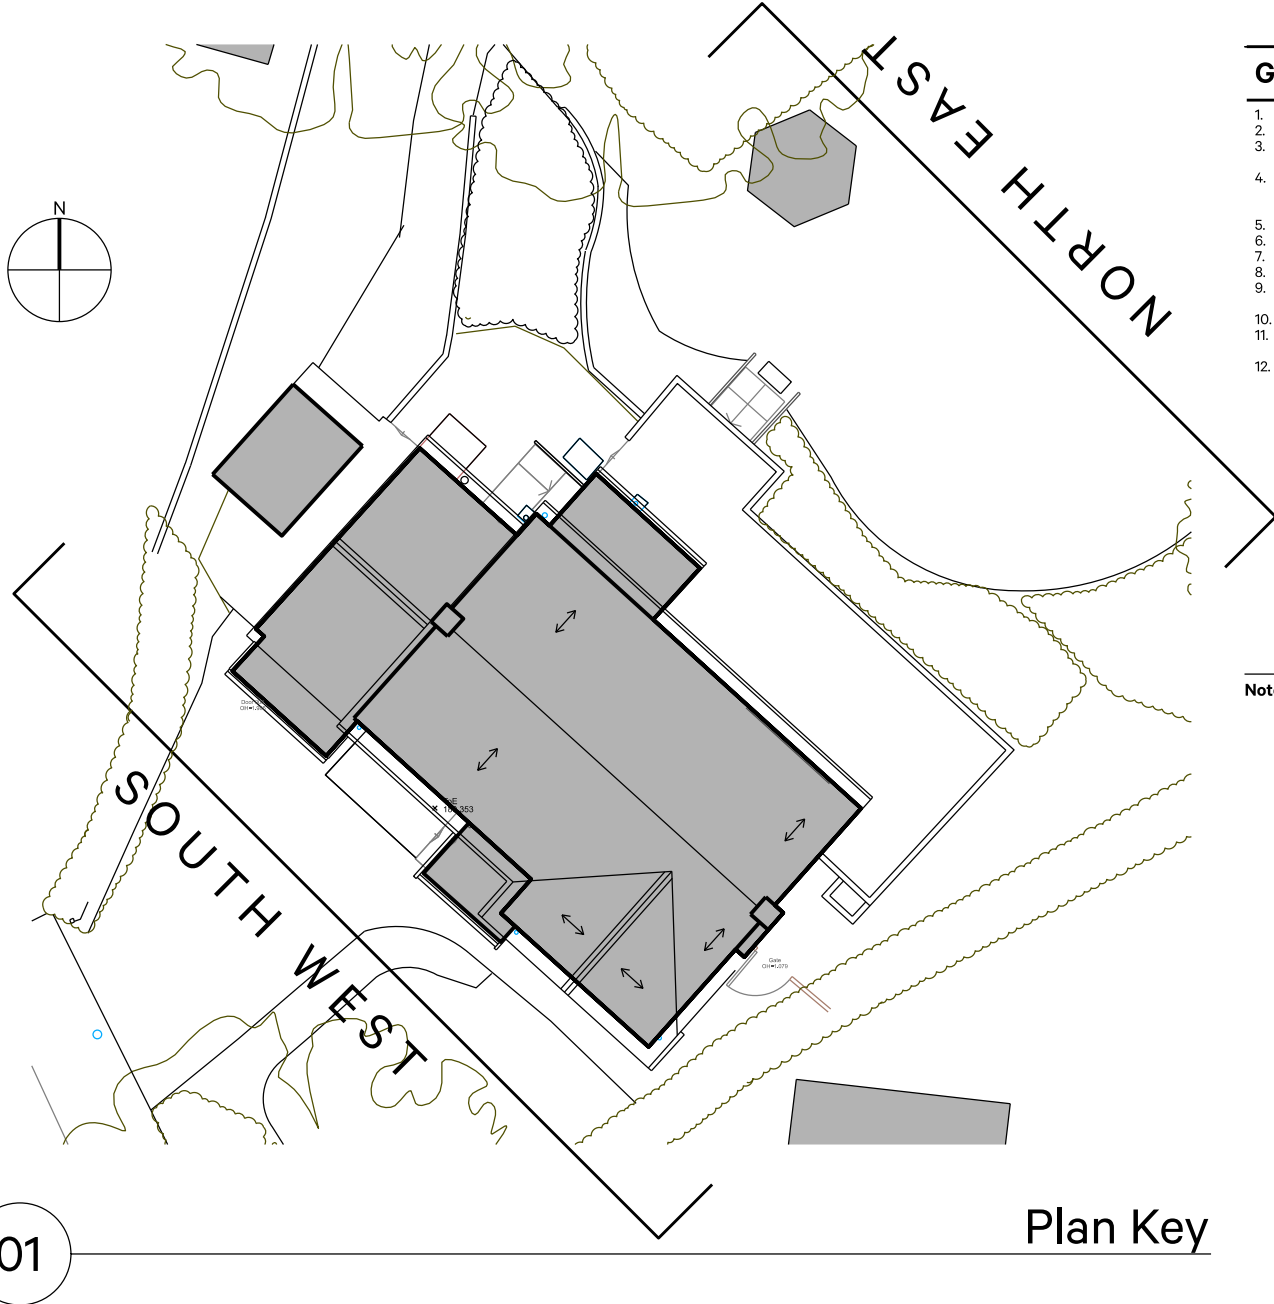

Plan Key

- General notes.**
- All details and materials subject to approval from Building Control and Planning Application.
 - All dimensions to be checked on site prior to ordering or manufacturing.
 - Drawings indicative only. Absolute site dimensions to be ascertained by the contractor for all measured items & installations.
 - All items to be installed in accordance with manufacturers recommendations and standard installation details. Contractor to provide relevant information as part of OGM Manual for the plant operation and maintenance.
 - Refer to SE drawings for all structural items.
 - All input to be obtained by main contractor for all relevant items.
 - All discrepancies to be reported to the client/architect.
 - Refer to Principle Drawings information prior to commencement on site.
 - Where building components are described as contractor or specialist designed 'construction' information relating to those components on the drawing represents design intent only.
 - Manufacturers recommendations and instructions on installation should always be followed.
 - Measured survey carried out by MOBLE CAD Surveying solutions, December 2023. Any discrepancies to be reported to Architect and / or MOBLE CAD for checking.
 - Note that below ground drainage survey not available in form of RIBA Stage 5 drawings. Client is aware and will carry out investigations during early stage of project to confirm.

Notes:

Revisions

Rev.	Date	Notes	Drawn	Checked
------	------	-------	-------	---------

Project:
12 Kingsmoor Road, Glossop, SK13 7RG

Client:
Mr and Mrs Boyce

Drawing Title:
North East and South West Elevations Existing

Scale:
150@A1 / 1100@A3

Drawing No.
20156_AL(0)_010

Project No.
20156

Status:
PLANNING APPLICATION ISSUE

Unless indicated, this drawing is for information only.
Use based on drawings only.
All dimensions to be checked on site.
Drawing subject to preliminary approvals.
Drawings to be used in conjunction with all relevant
Architect, Services and Structural Engineer drawings.

ArkleBoyce.

STUDIO 3
MATT & JESSIE HOUSE
11 WEST LANE
Glossop, Cheshire
Telephone:
+44 (0)161 522 1001
Email: info@arkleboyce.co.uk
www.arkleboyce.co.uk