


Figured dimensions only to be taken from this drawing.
All contractors must visit the site and be responsible for checking all setting out dimensions and notifying the architect of any discrepancies prior to any manufacture or construction work.

NOTES:

KEY:


- BOUNDARY LINE
- HARDSCAPING
- GRASS

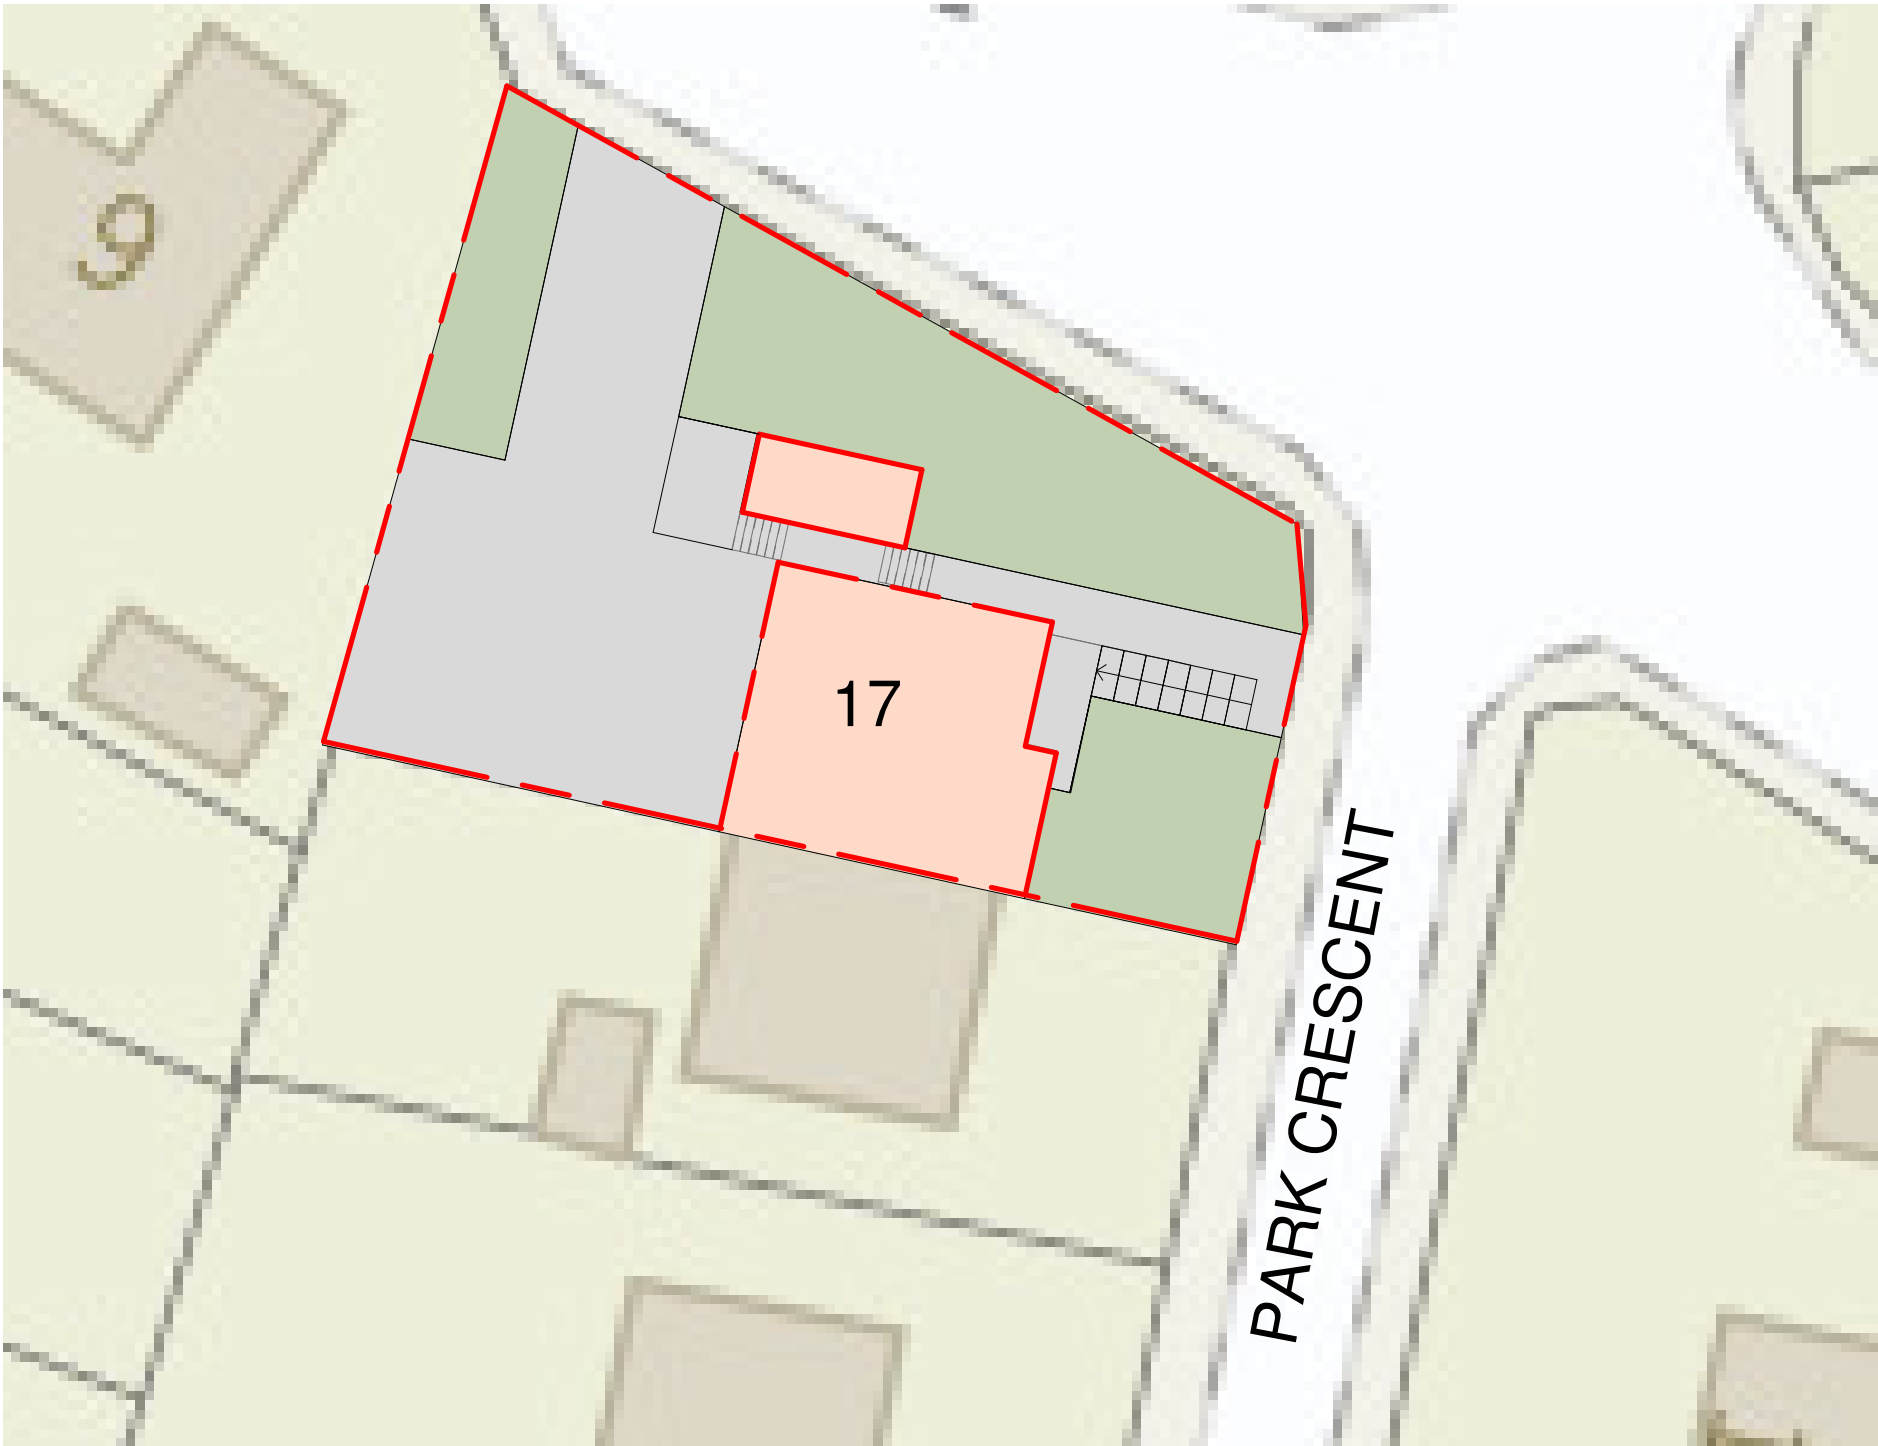

1

EXISTING - SITE PLAN

1 : 200

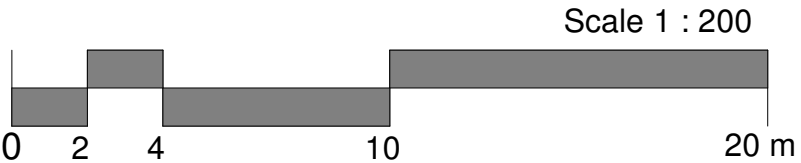

 **SLH Home Design**

www.slhhomedesign.co.uk
info@slhhomedesign.co.uk

Sheet: A3	Project Number: 2227	Rev:
Scale: As indicated		
Design: sh		
Check: sh	Drawing Number	
Status: PLANNING	A002	