




Proposed Front Elevation

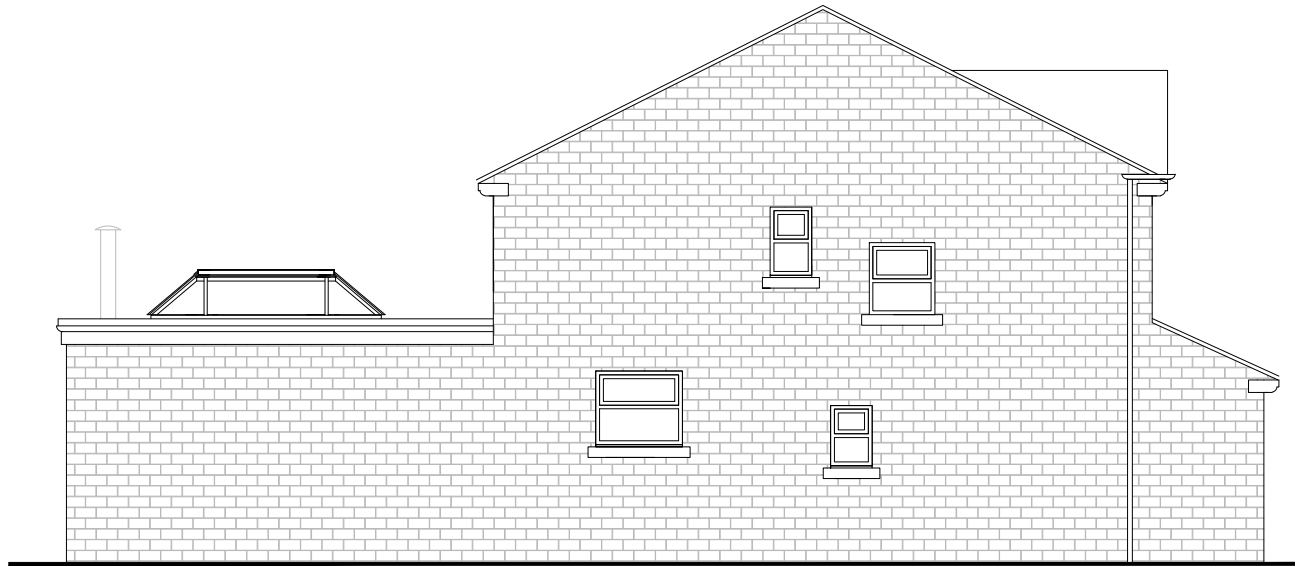

Proposed Side Elevation



Proposed Side Elevation



Proposed Rear Elevation

Rev B - Parapet removed, window revised
Feb 2024
Rev A - Flue height reduced Jan 2024



Address:

Mr & Mrs Leak
30 Tavern Road, Hadfield, Glossop, Derbyshire,
SK13 2RB

Project:
Proposed single storey rear extension

Title:
Proposed Elevations

Scale: 1:100 @ A3	
Drawn: C.K.	Date: December 2023
Project no.: 3252	Drawing no.: 3252-004B

