




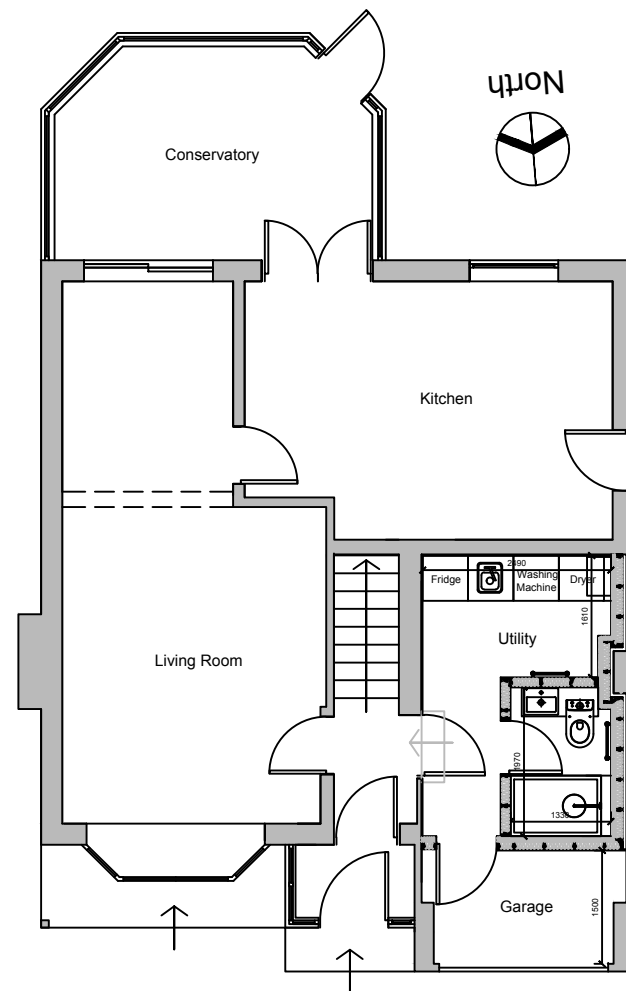

Proposed Ground Floor Plan

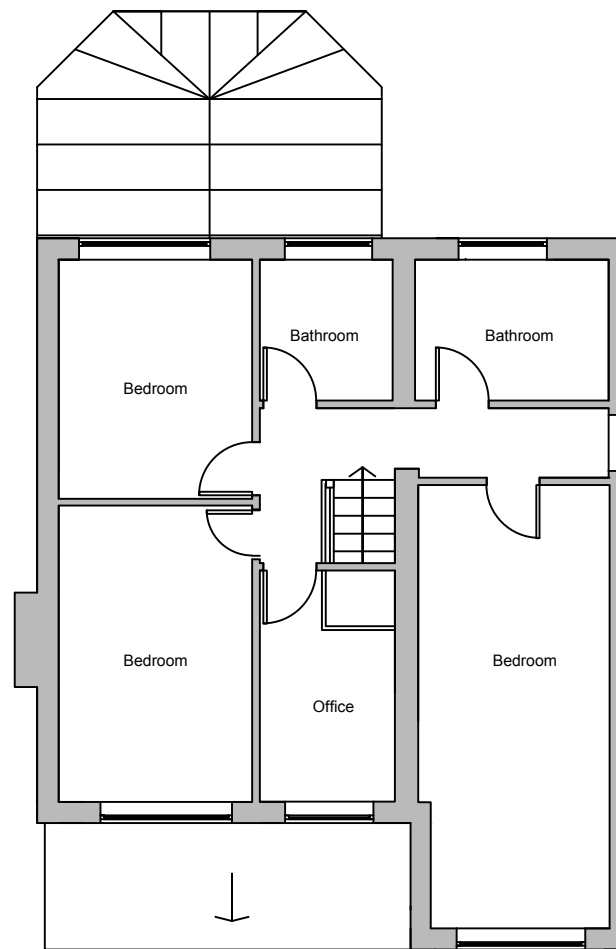

Proposed First Floor Plan

 

Metric Scale



Address:

Mr & Mrs Crawshaw
7 Ashbourne Court, Glossop, Derbyshire, SK13 8RT

Project:

Proposed partial garage conversion

Title:

Proposed Plans

Scale: 1:100 @ A3

Drawn:

C.K.

Date:

November 2023

Project no.:

3245

Drawing no.:

3245-003A

PLANMART LIMITED
9, GEORGE STREET, GLOSSOP,
DERBYSHIRE SK13 8AY.
TEL: 01457 863153