



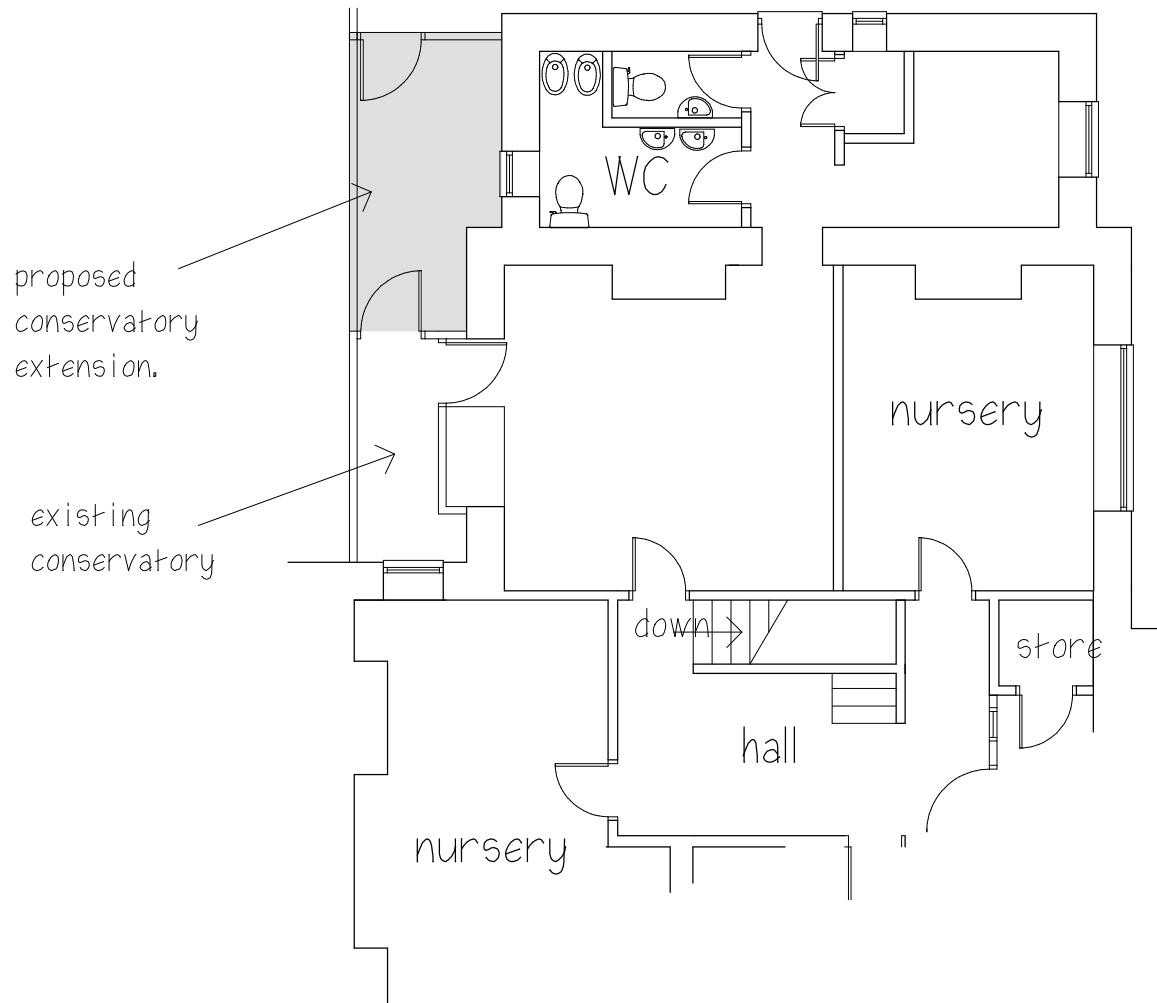

PROPOSED GROUND
FLOOR PLAN OF CONSERVATORY
ATTACHED TO GF OF NURSERY

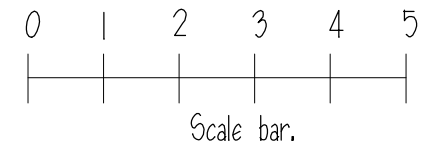

Mr. A. O'Connor,
Green Lane Nursery, Buxton

Proposed replacement and extension of
existing conservatory and new pitched roof
and replacement of external timber wall
cladding to existing yard store.

Drawing No. 2560-5

Date Feb 2024

Scale 1:100

A4 sheet.