




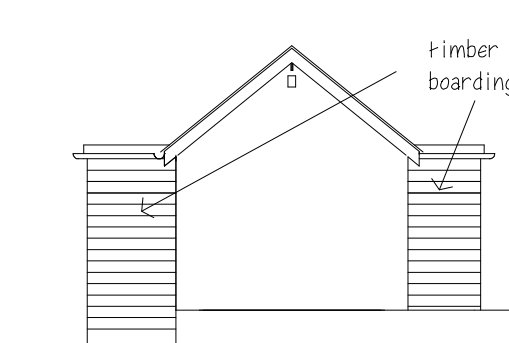


Existing side elevation.

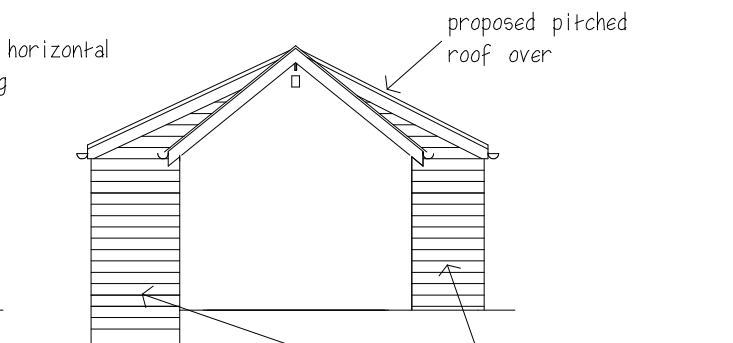

Proposed side elevation.

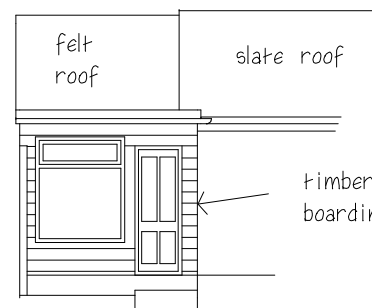


Existing front elevation.

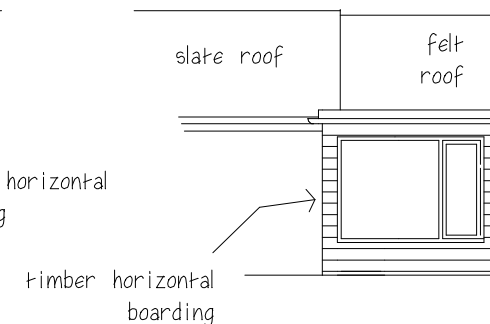



Existing rear elevation.




Existing floor plan.

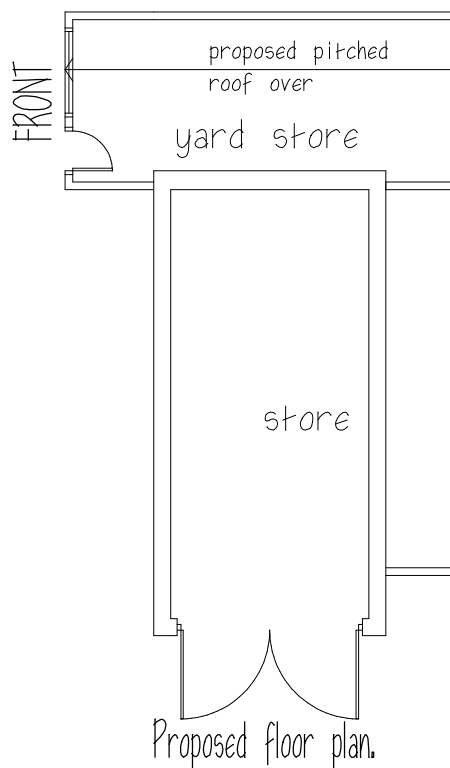


Proposed floor plan.

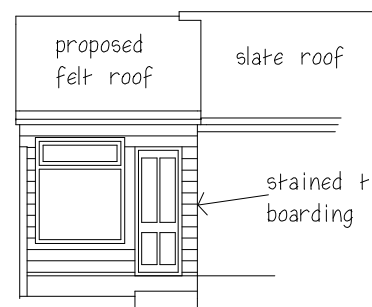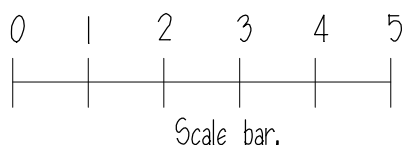


Proposed front elevation.

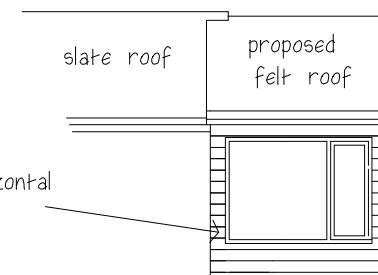

Proposed rear elevation.

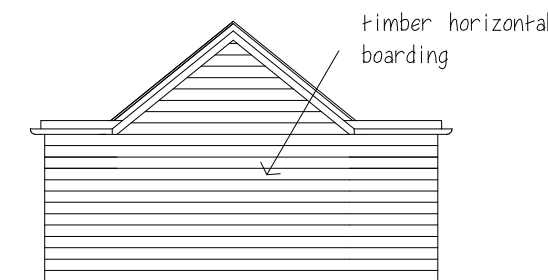

Existing side elevation.

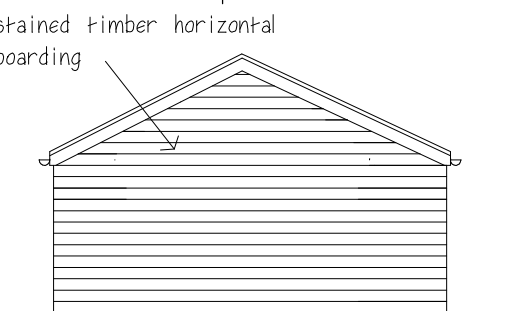

Proposed side elevation.

Mr. A. O'Connor,
Green Lane Nursery, Buxton

Proposed replacement and extension of existing conservatory and new pitched roof
and replacement of external timber wall cladding to existing yard store.

Drawing No. 2560-6
Date Feb 2024
Scale 1:100

A4 sheet.