
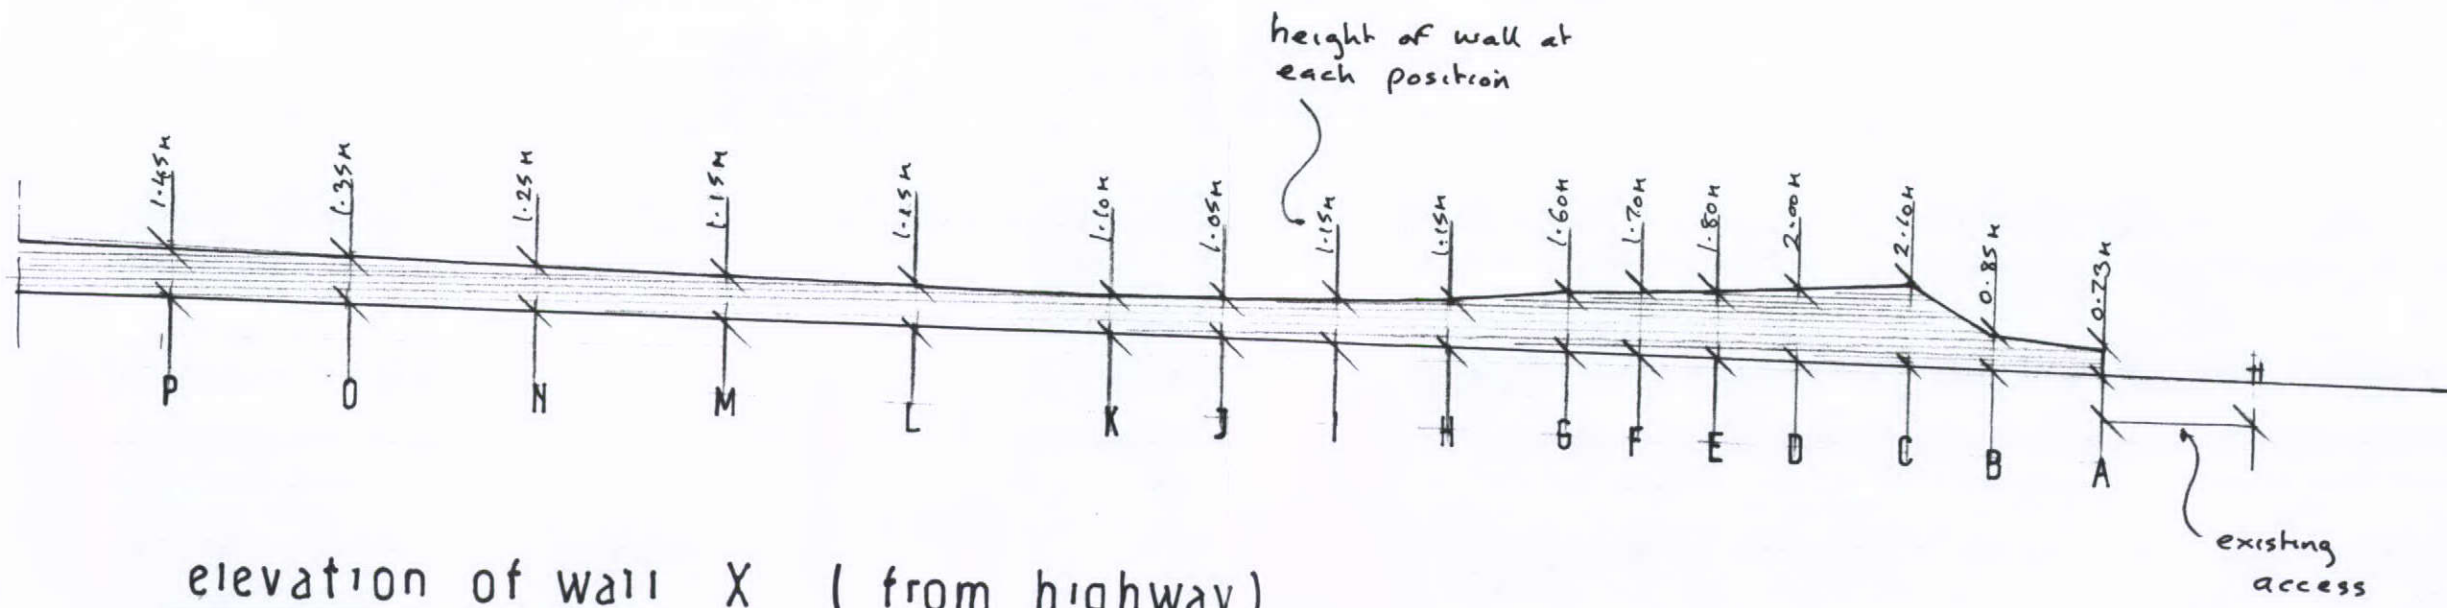


site plan showing existing stone wall

1 : 200

HPK/2011/0313
drg no 11.4/3

GLASGOW CITY COUNCIL
GLASGOW CITY
RECEIVED
10 JUL 2011

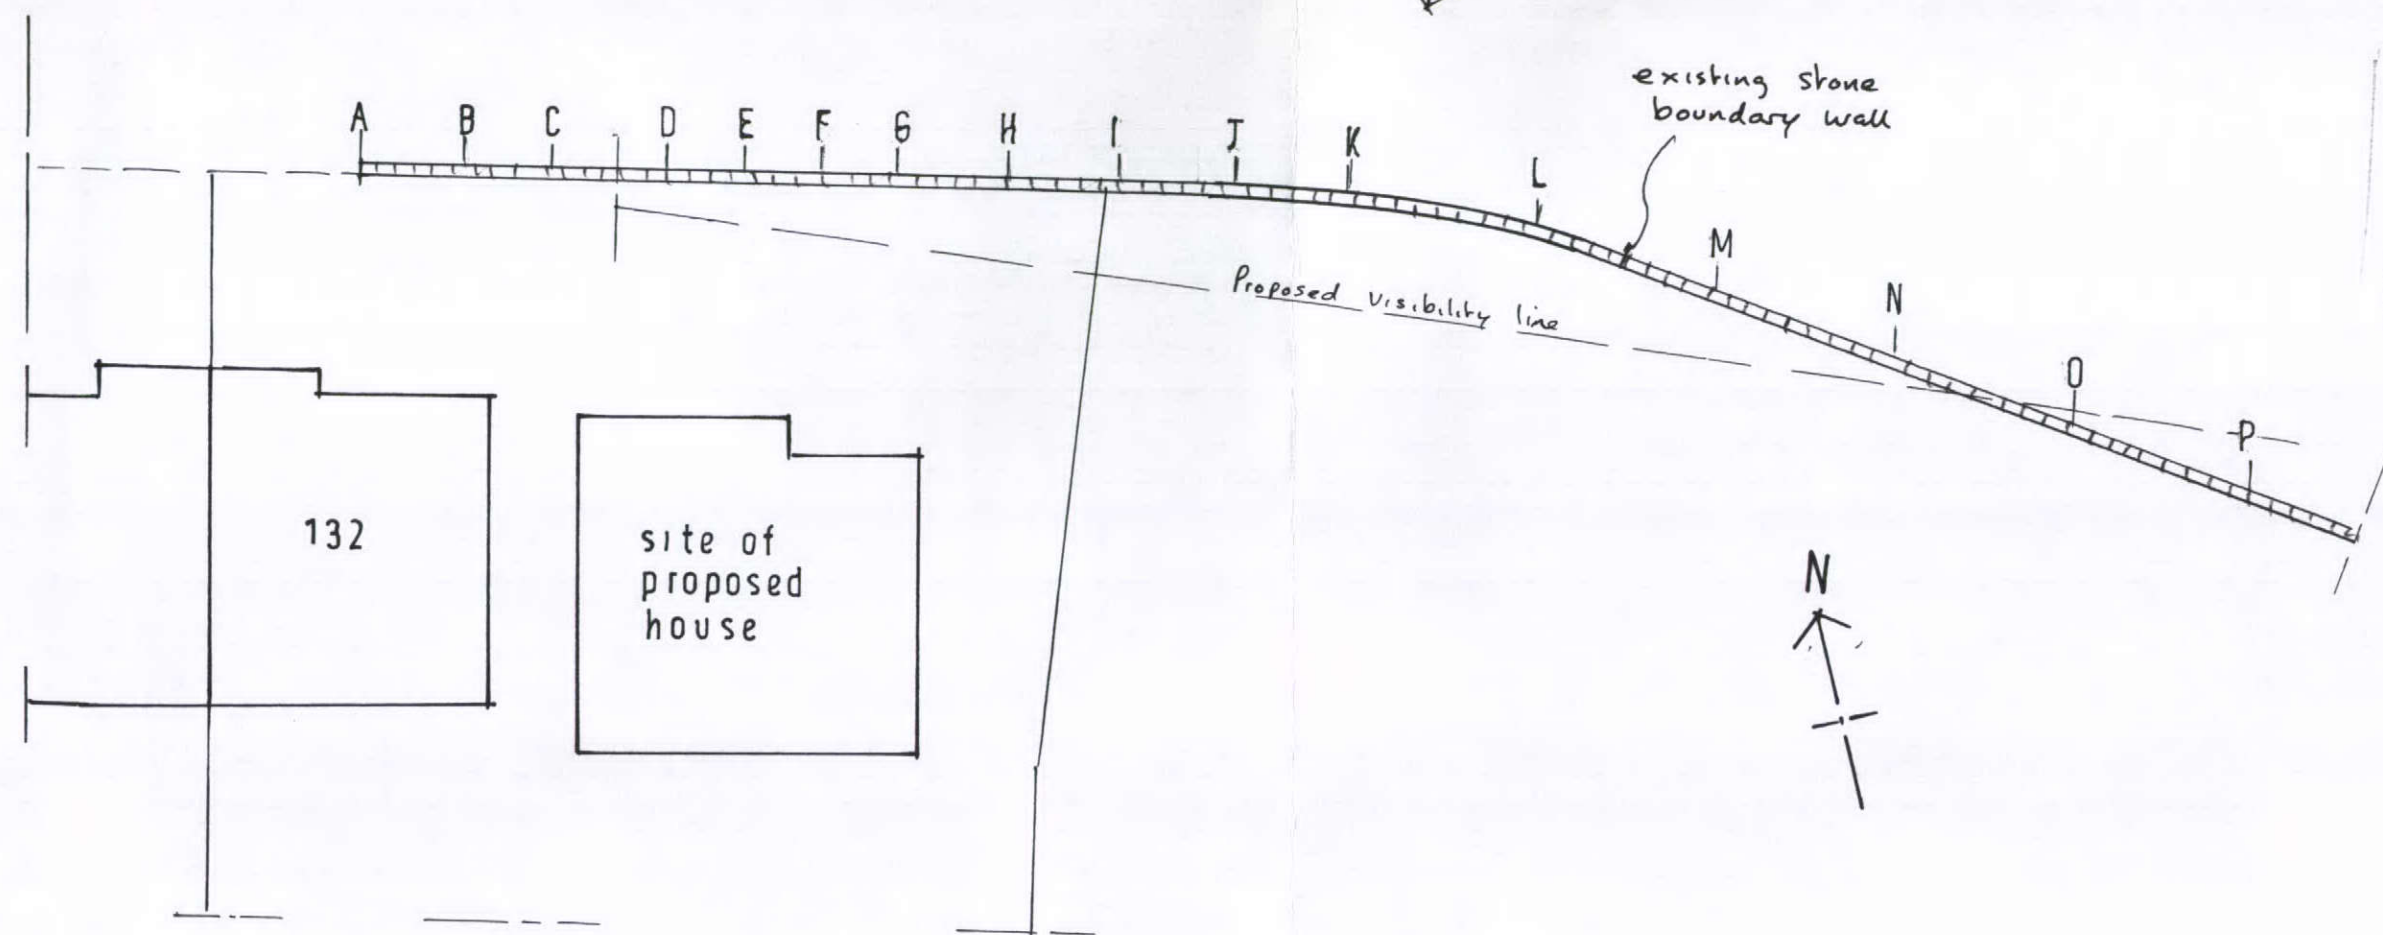

elevation of wall X (from highway)

1 : 200