


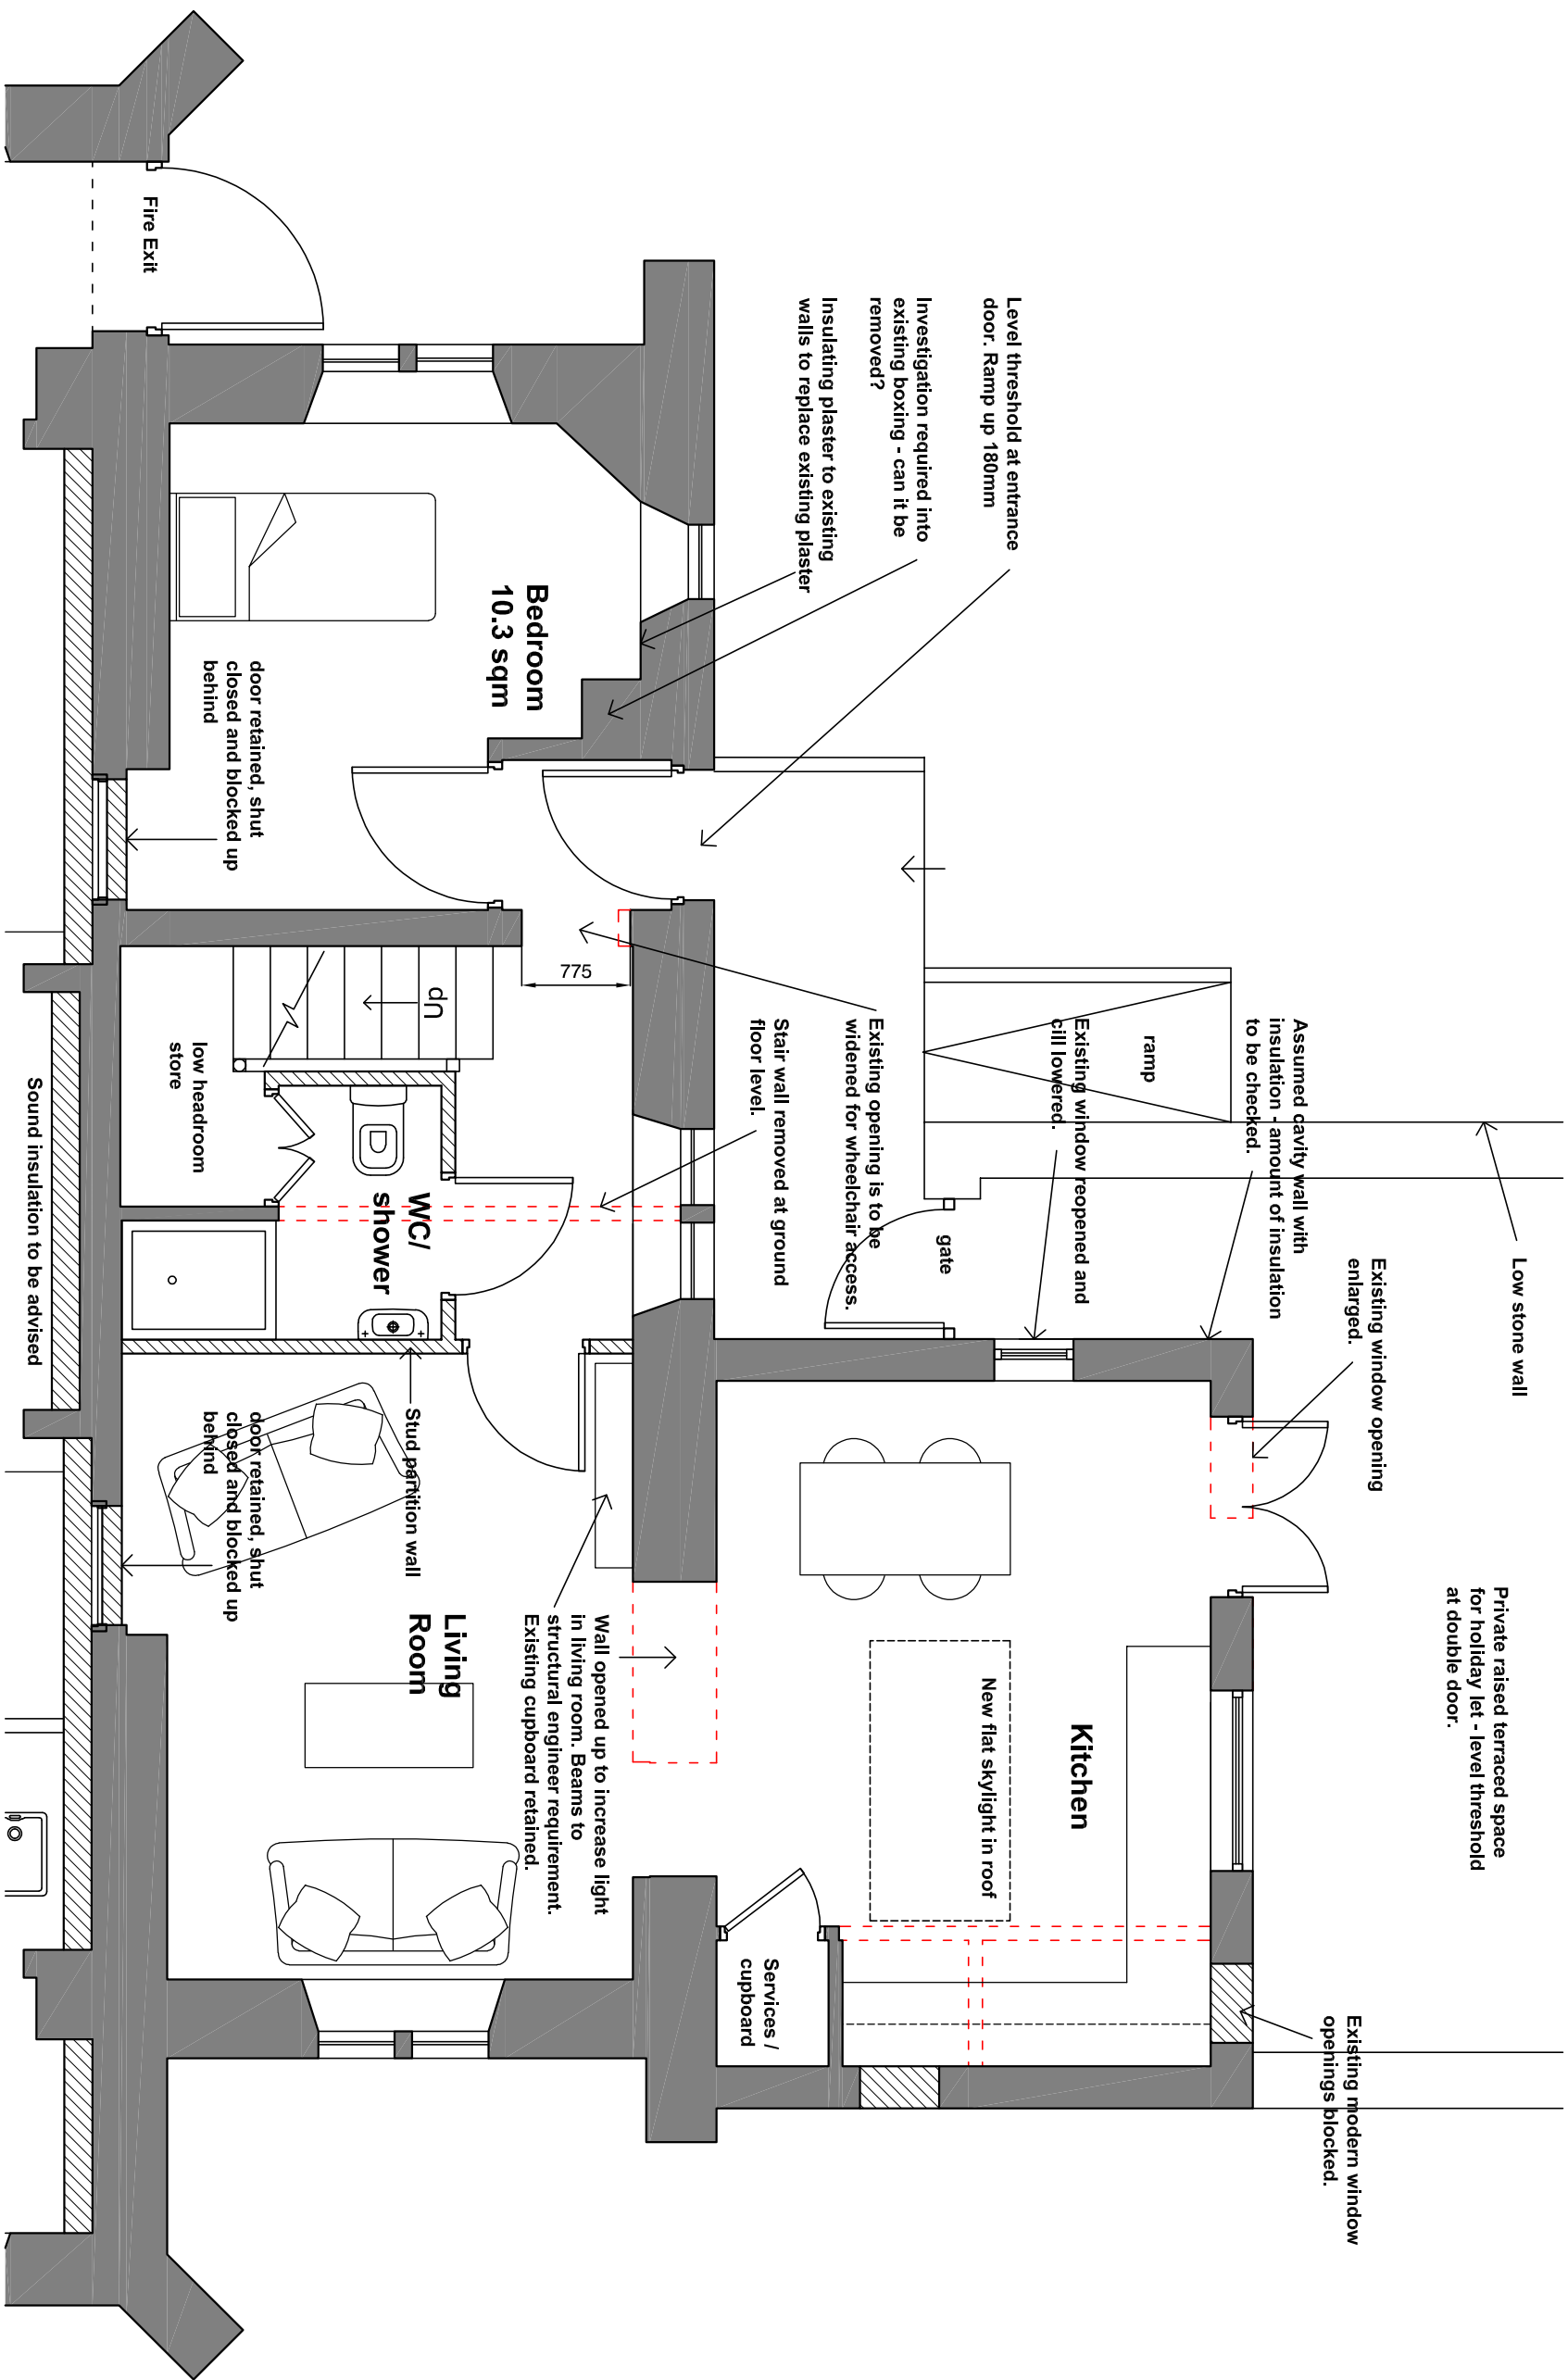

NOTE:
SURVEY CARRIED OUT TO INSIDE ONLY - ELEVATIONS
BASED ON INTERNAL DIMENSIONS AND
PHOTOGRAPHS. ANY CRITICAL DIMENSIONS TO BE
CHECKED.
RED DASHED LINE INDICATES WALLS TO BE
REMOVED.

CLIENTS/CONTRACTORS ARE ADVISED TO CLARIFY
DIMENSIONS PRIOR TO SETTING OUT AND NOT TO
SCALE OFF THE DRAWING



HIGH PEAK ARCHITECTS LTD

2nd Floor, Wharf House, Wharf Road, Whaley Bridge, High Peak, Derby's SK23 7AD
Tel: 01663 719717 Web: www.highpeakarch.com Email: hpa@highpeakarch.com

Part Conversion to Holiday Let **Proposed Ground Floor Plan**
Town End Church, Chapel en le Frith 1883.PL06

Scale: 1:50 @ A3 Date: October 2023

Rev: