


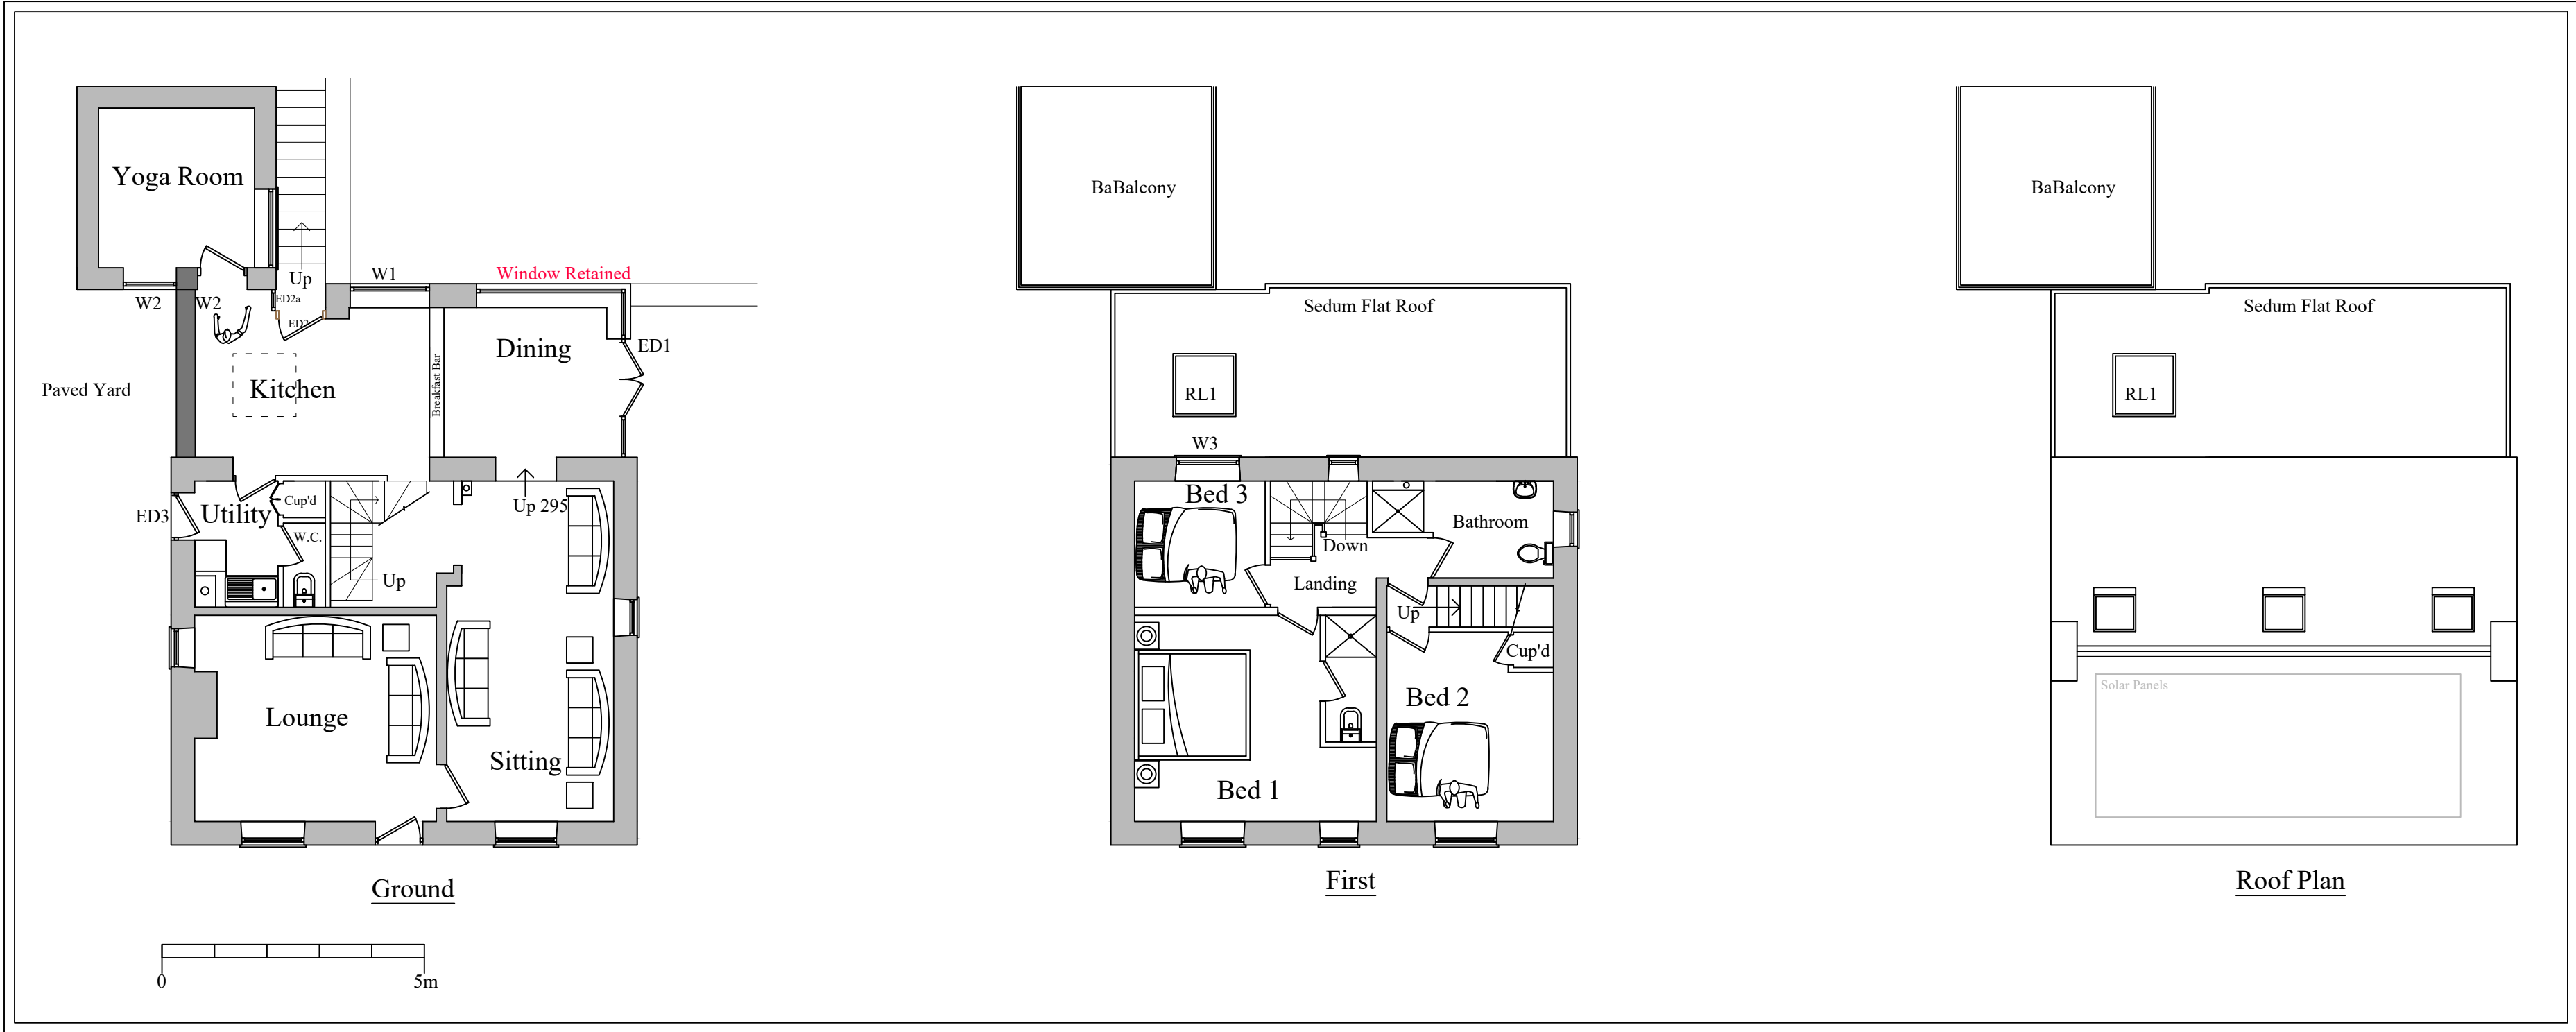

**Planning**

This drawing is the Copyright of SJ Design Limited.  
All dimensions must be checked on site.  
All materials and workmanship are to be in accordance with prevailing British Standards, Code of Practice, Building Regulations, manufacturers and industry recommendations and all to the complete satisfaction of SJ Design Limited.

|   |           |                     |
|---|-----------|---------------------|
| A | 101.02.24 | Revised for DOC/NMA |
|   |           |                     |
|   |           |                     |
|   |           |                     |



**DESIGN LTD**

**Building Design & Surveying Consultants**  
The Old Co-Op Building, Church Street,  
Hayfield, High Peak SK22 2JE  
Tel:01463 743903 Fax:01463 751247  
Mobile: 07984 007 087 Email: info@sjdesign.net  
www.sjdesign.net

Client  
**Liza and David Harrison**

Job Title  
Proposed extension and alterations at  
49 Kinder Road  
Hayfield  
High Peak  
SK22 2HS

Drawing Title

**Floor and Roof Plans  
As Proposed**

Scale  
1:100 at A2

|                             |                       |
|-----------------------------|-----------------------|
| Date<br><b>January 2023</b> | Drawn by<br><b>SJ</b> |
|-----------------------------|-----------------------|

|                           |                  |
|---------------------------|------------------|
| Drawing No.<br><b>201</b> | Rev.<br><b>A</b> |
|---------------------------|------------------|