


LADYSHAW HOUSE - SOUTH-WEST ELEVATION - CURRENT AND PROPOSED

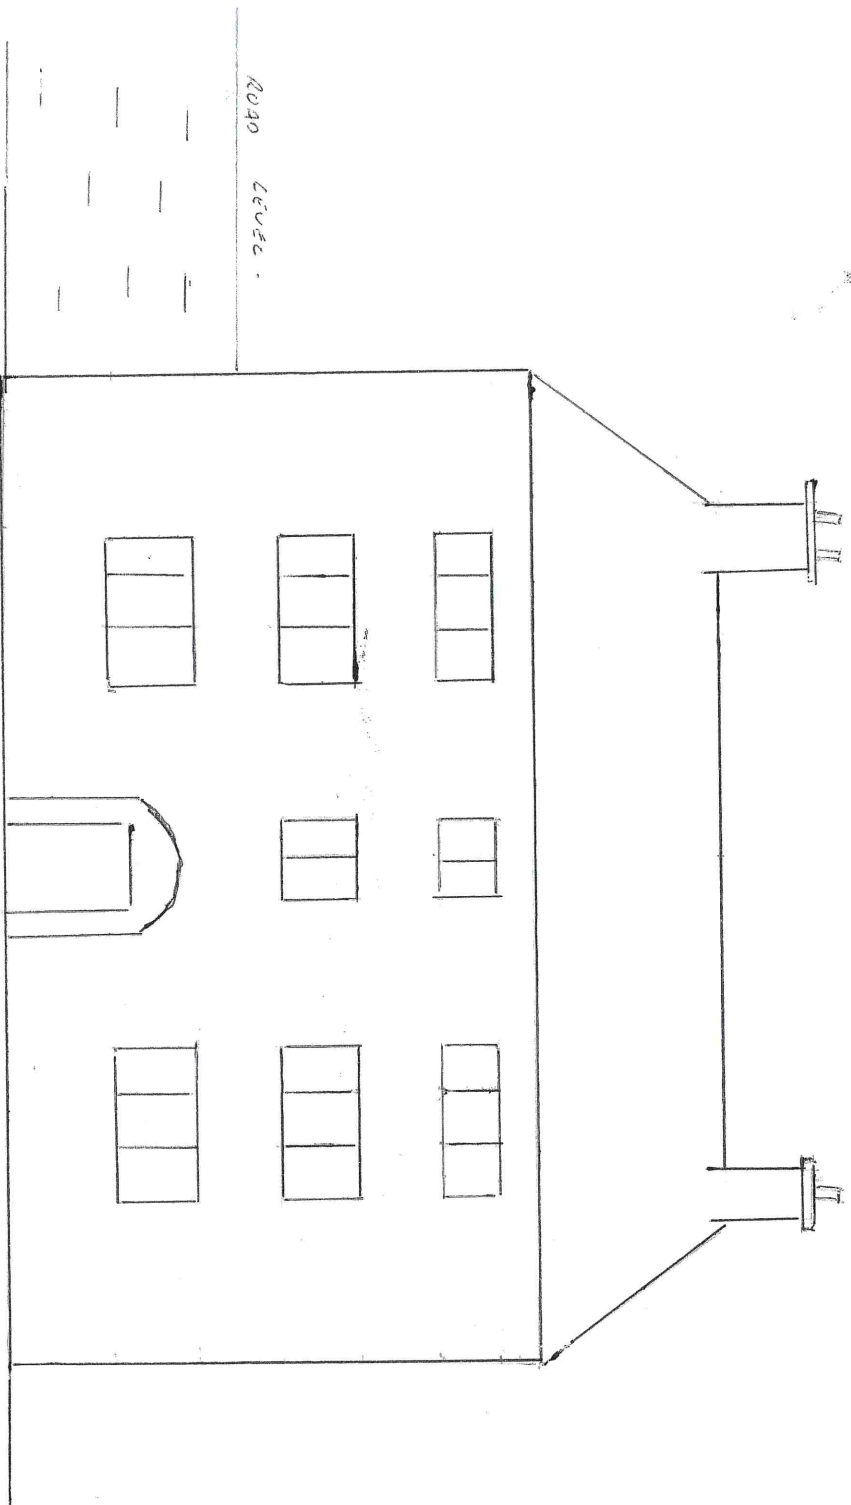

SCALE 1:100

AA

