



Site Plan of Ladyshawe House

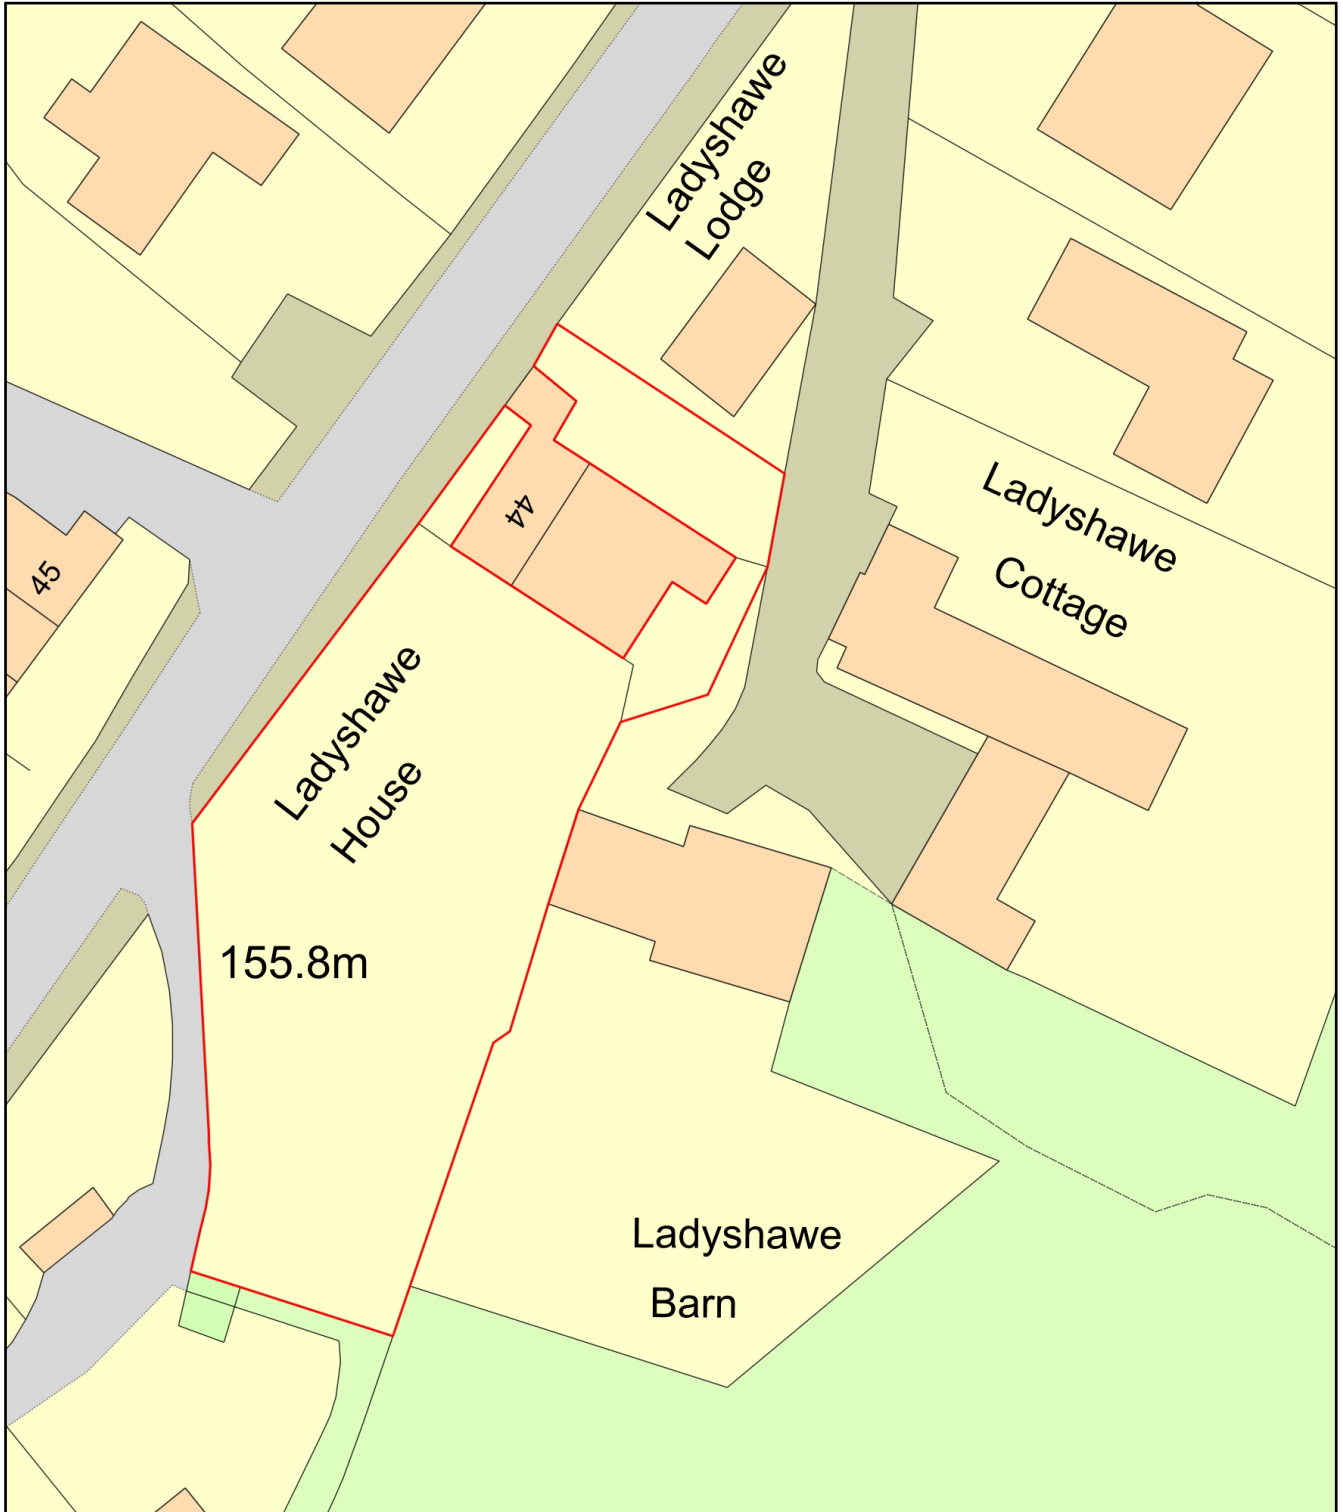

0 20
Metres

 

Plan Produced for: High Peak Planning

Date Produced: 05 Mar 2024

Plan Reference Number: TQRQM24065144046145

Scale: 1:500 @ A4