


© Darwent Architecture Ltd. This drawing must not be copied or reproduced without consent. Unless marked as such, this drawing should not be used for Tender or Construction purposes. Figured dimensions only are to be taken from this drawing. Contractor to check all dimensions and levels on site prior to commencement and inform architect in writing of any inaccuracies to drawings. All contractors are to be responsible for taking and checking all dimensions relative to their work. All noted dimensions are in millimetres unless stated otherwise. To be read in conjunction with all other consultants' drawings, specifications and schedules. In the event of uncertainty, please consult the Architect.

 


Existing strap pointing removed and replaced with recessed, bag brushed NHL 3.5 lime mortat pointing throughout. Refer to PL019 for method statement.

New iron balustrade, painted black

New stone steps down to side terrace with iron handrail, painted black



North West Elevation (Front)

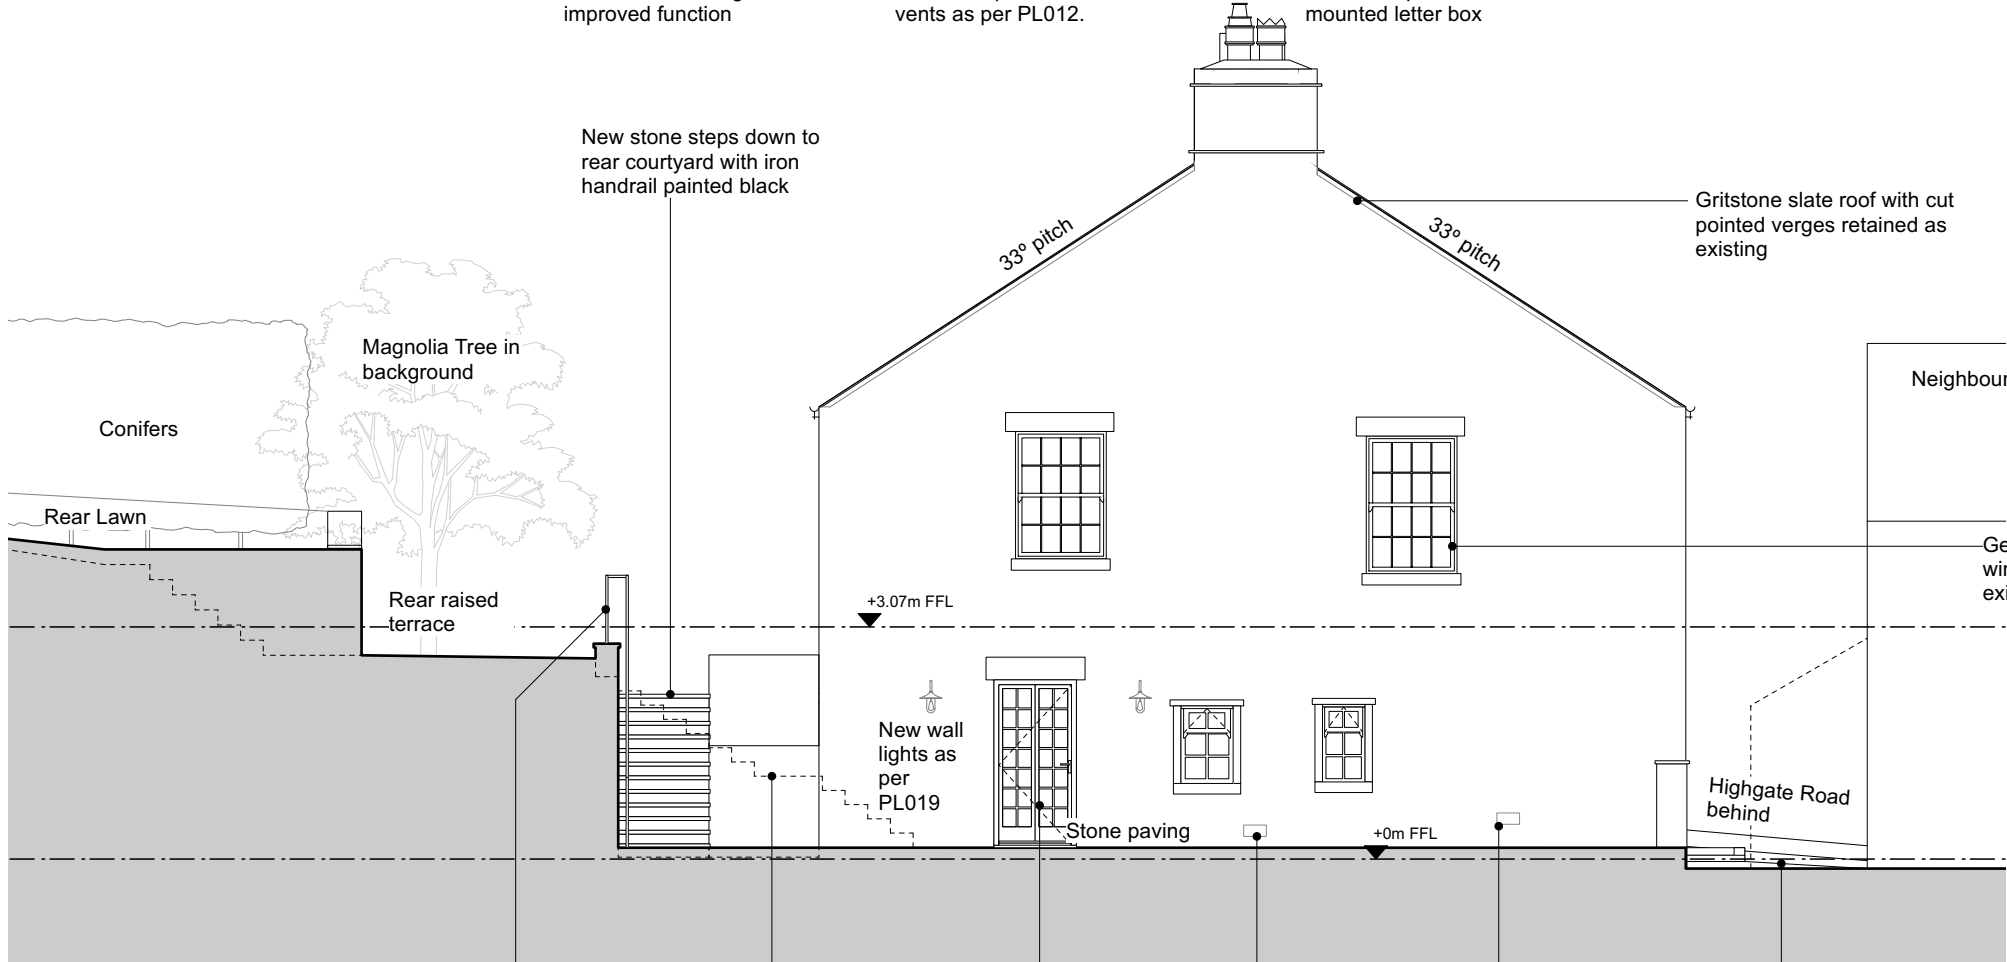

North East Elevation (Side)

New iron balustrade, painted black

New stone steps in foreground

External timber framed glazed door restored and draught sealed.

Cast iron vent for new hob downdraft

Cast iron grille to vent new wood burner

Public footpath route

darwent architecture Ltd ©

Trafalgar House, 5-7 High Lane, Chorlton-Cum-Hardy, Manchester, M21 9DJ
The Island, Castleton, Hope Valley, Derbyshire, S33 8WN
info@darwentarchitecture.co.uk
Company number: 8246259

t (0161) 8813031
t (01433) 695560

PROJECT The Old School, Highgate Road, Hayfield, SK22 2JL			
CLIENT Louisa Booth & Chris Pearson			
DWG. NO. 431_ PL011	Proposed Elevations (Sheet 1 of 2)	REVISION -	DRAWN BY STS
DATE March 2024		SCALE 1:100@A3	