




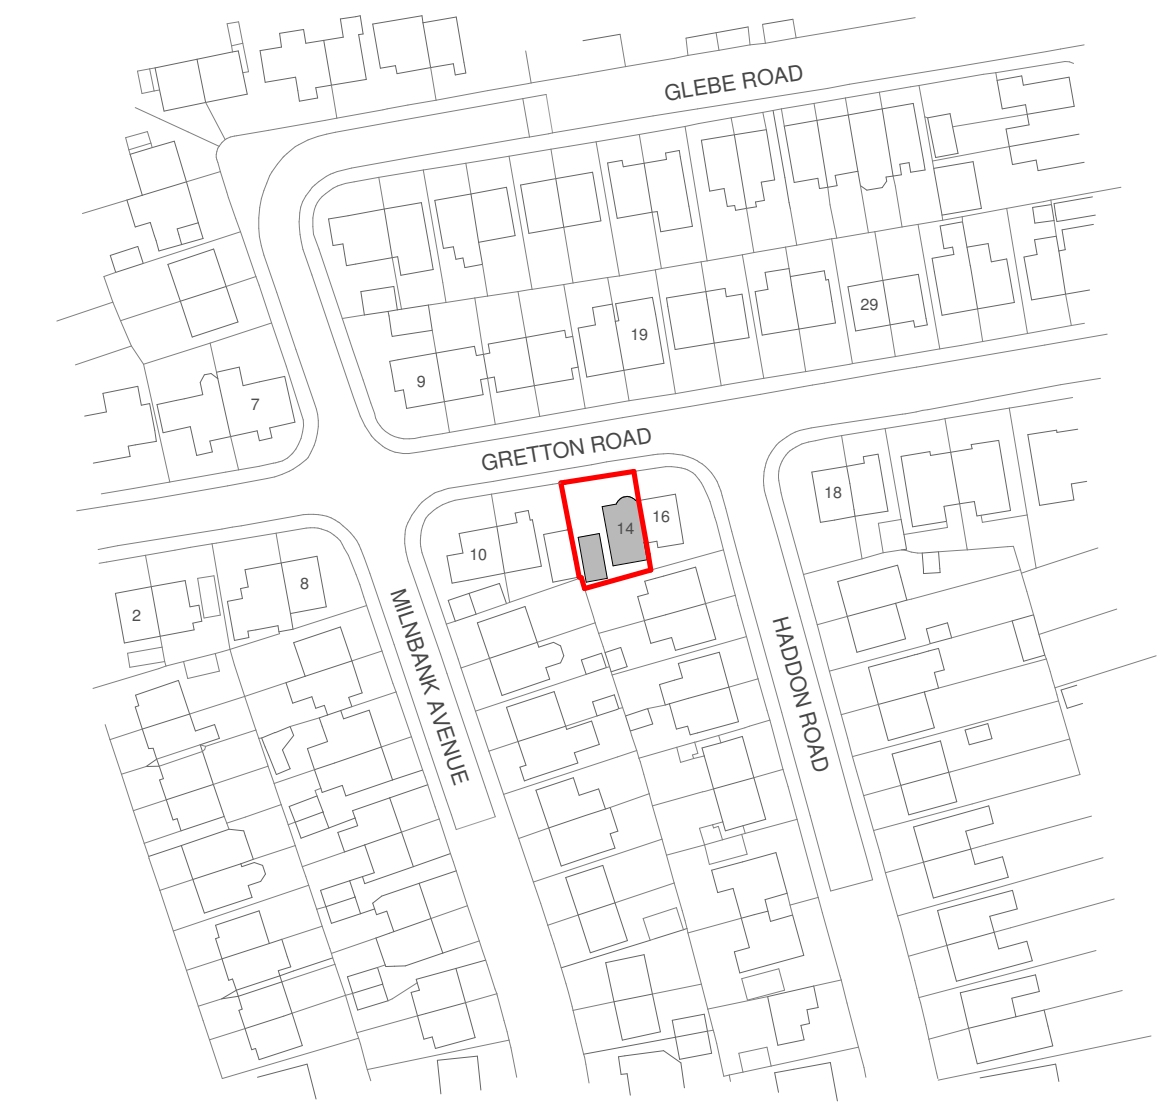

 **Location Plan**
1 : 1250

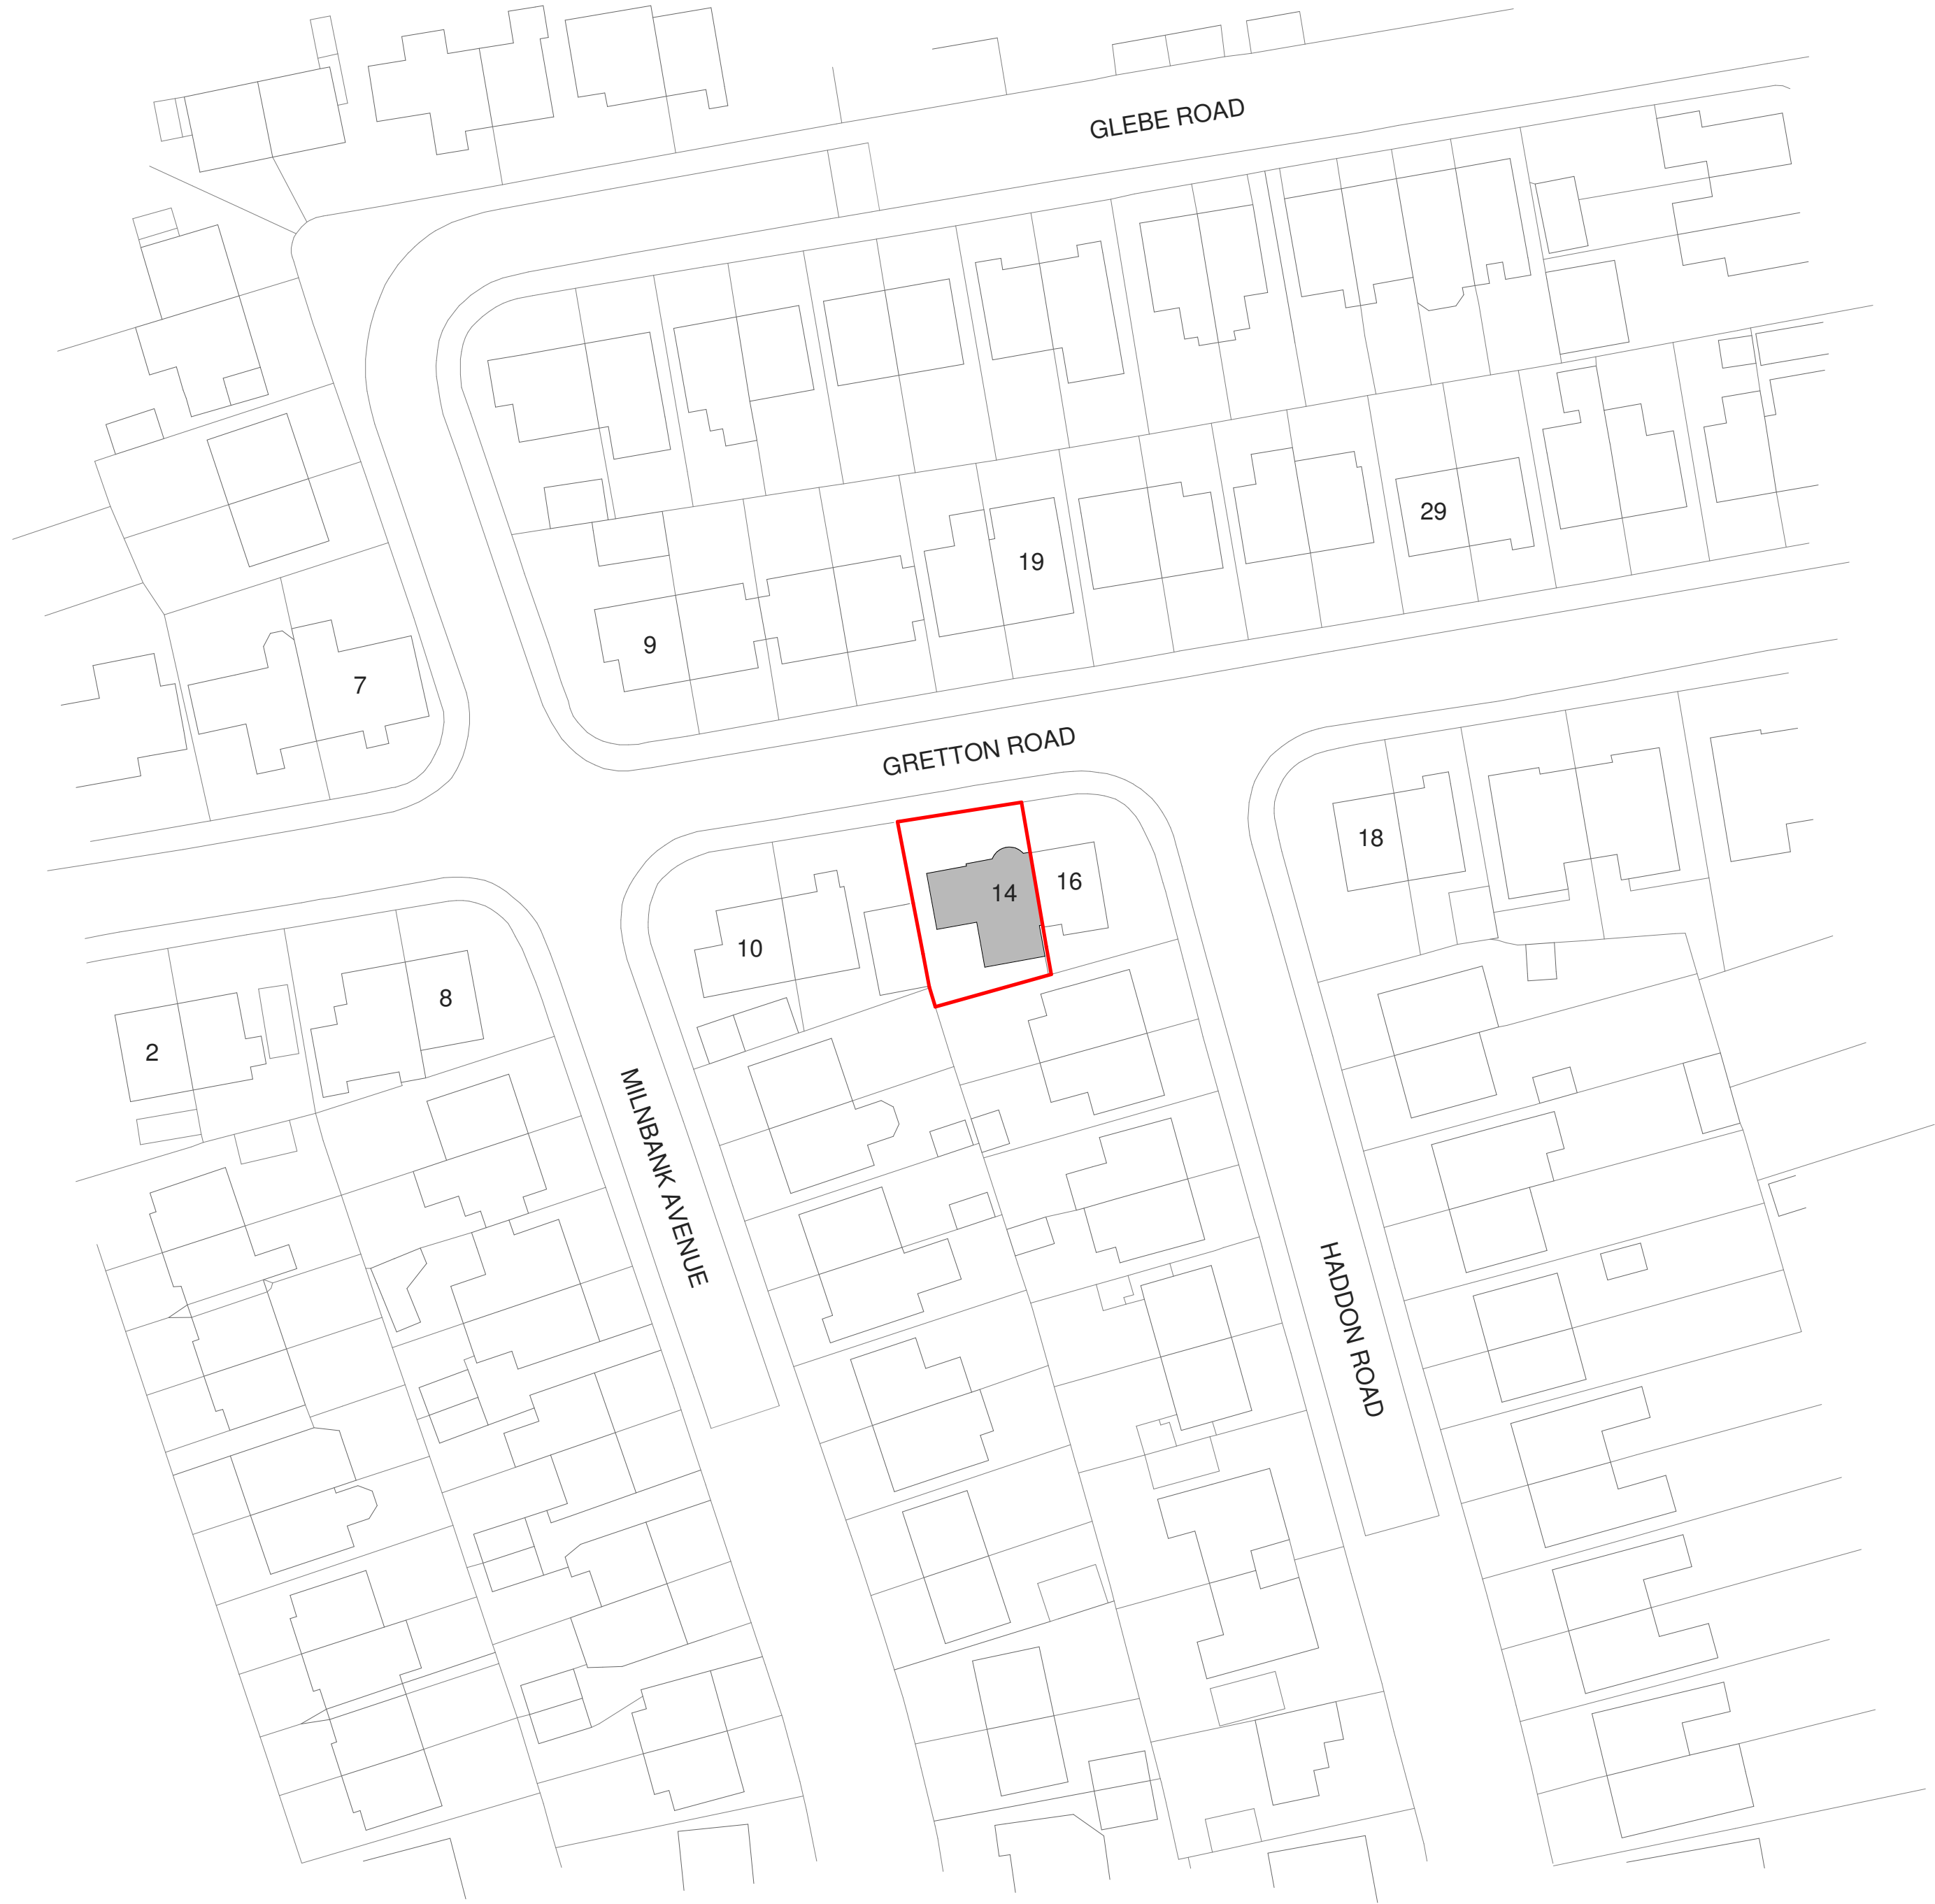

 **Proposed Block Plan**
1 : 500

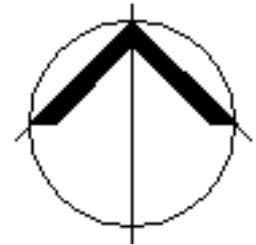

PLANNING

Drawings are for planning purposes only.

project				
14 Gretton Road, Buxton				
drawing title				
Site Plans				
scale		date		
As indicated@A1		12.03.24		
job number	drawing number	revision		
SK_101	100			