




Existing Front Elevation

1:50




Existing Rear Elevation

1:50

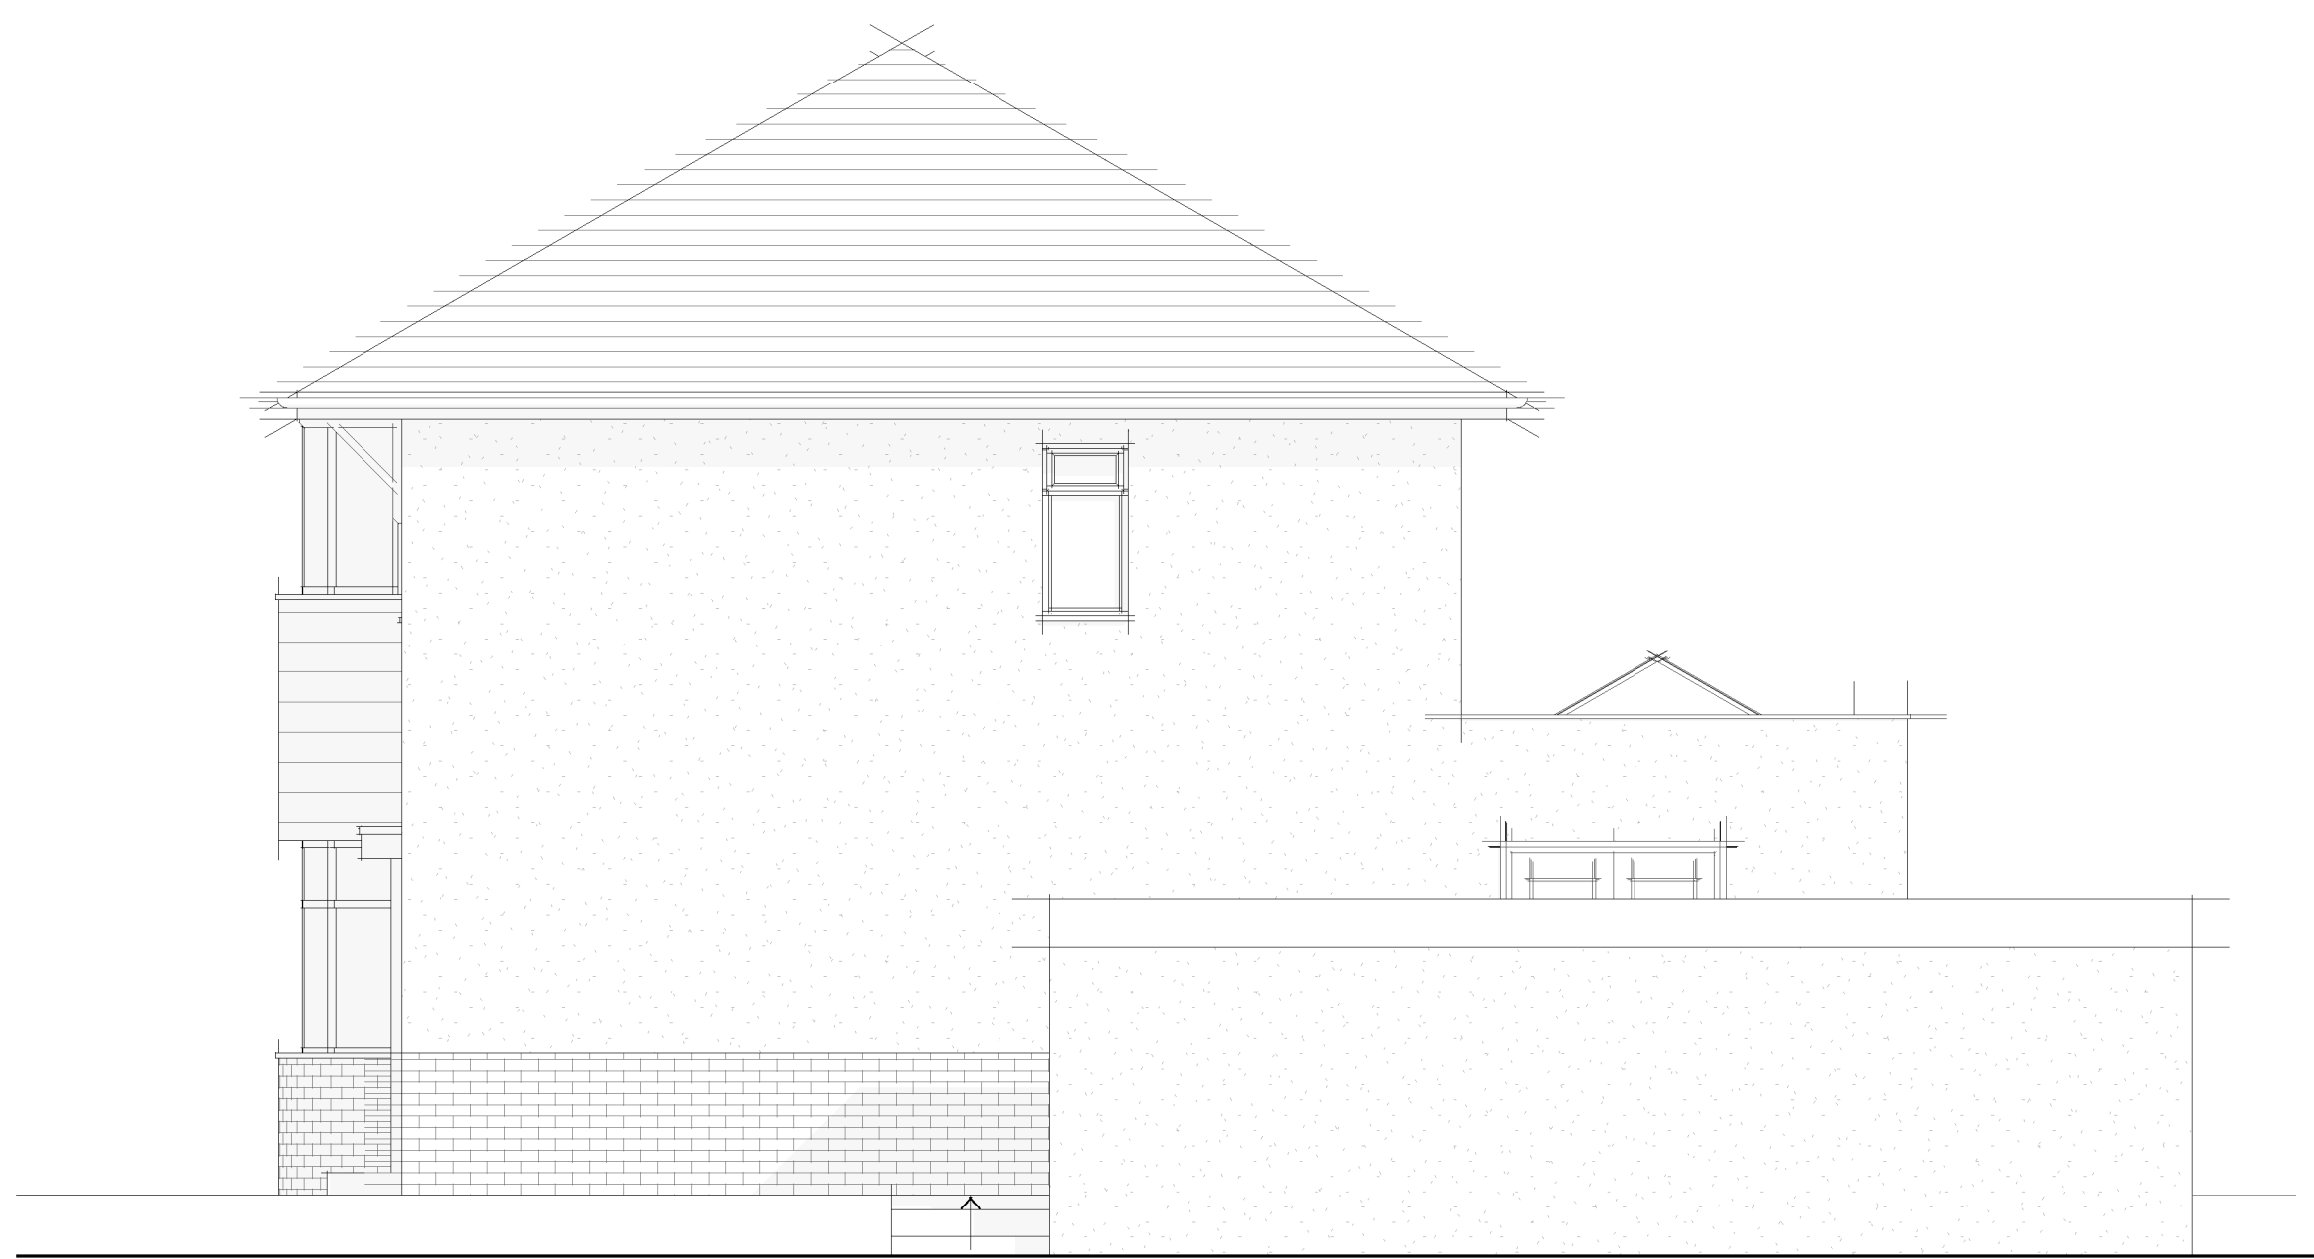

Existing Side Elevation

1:50

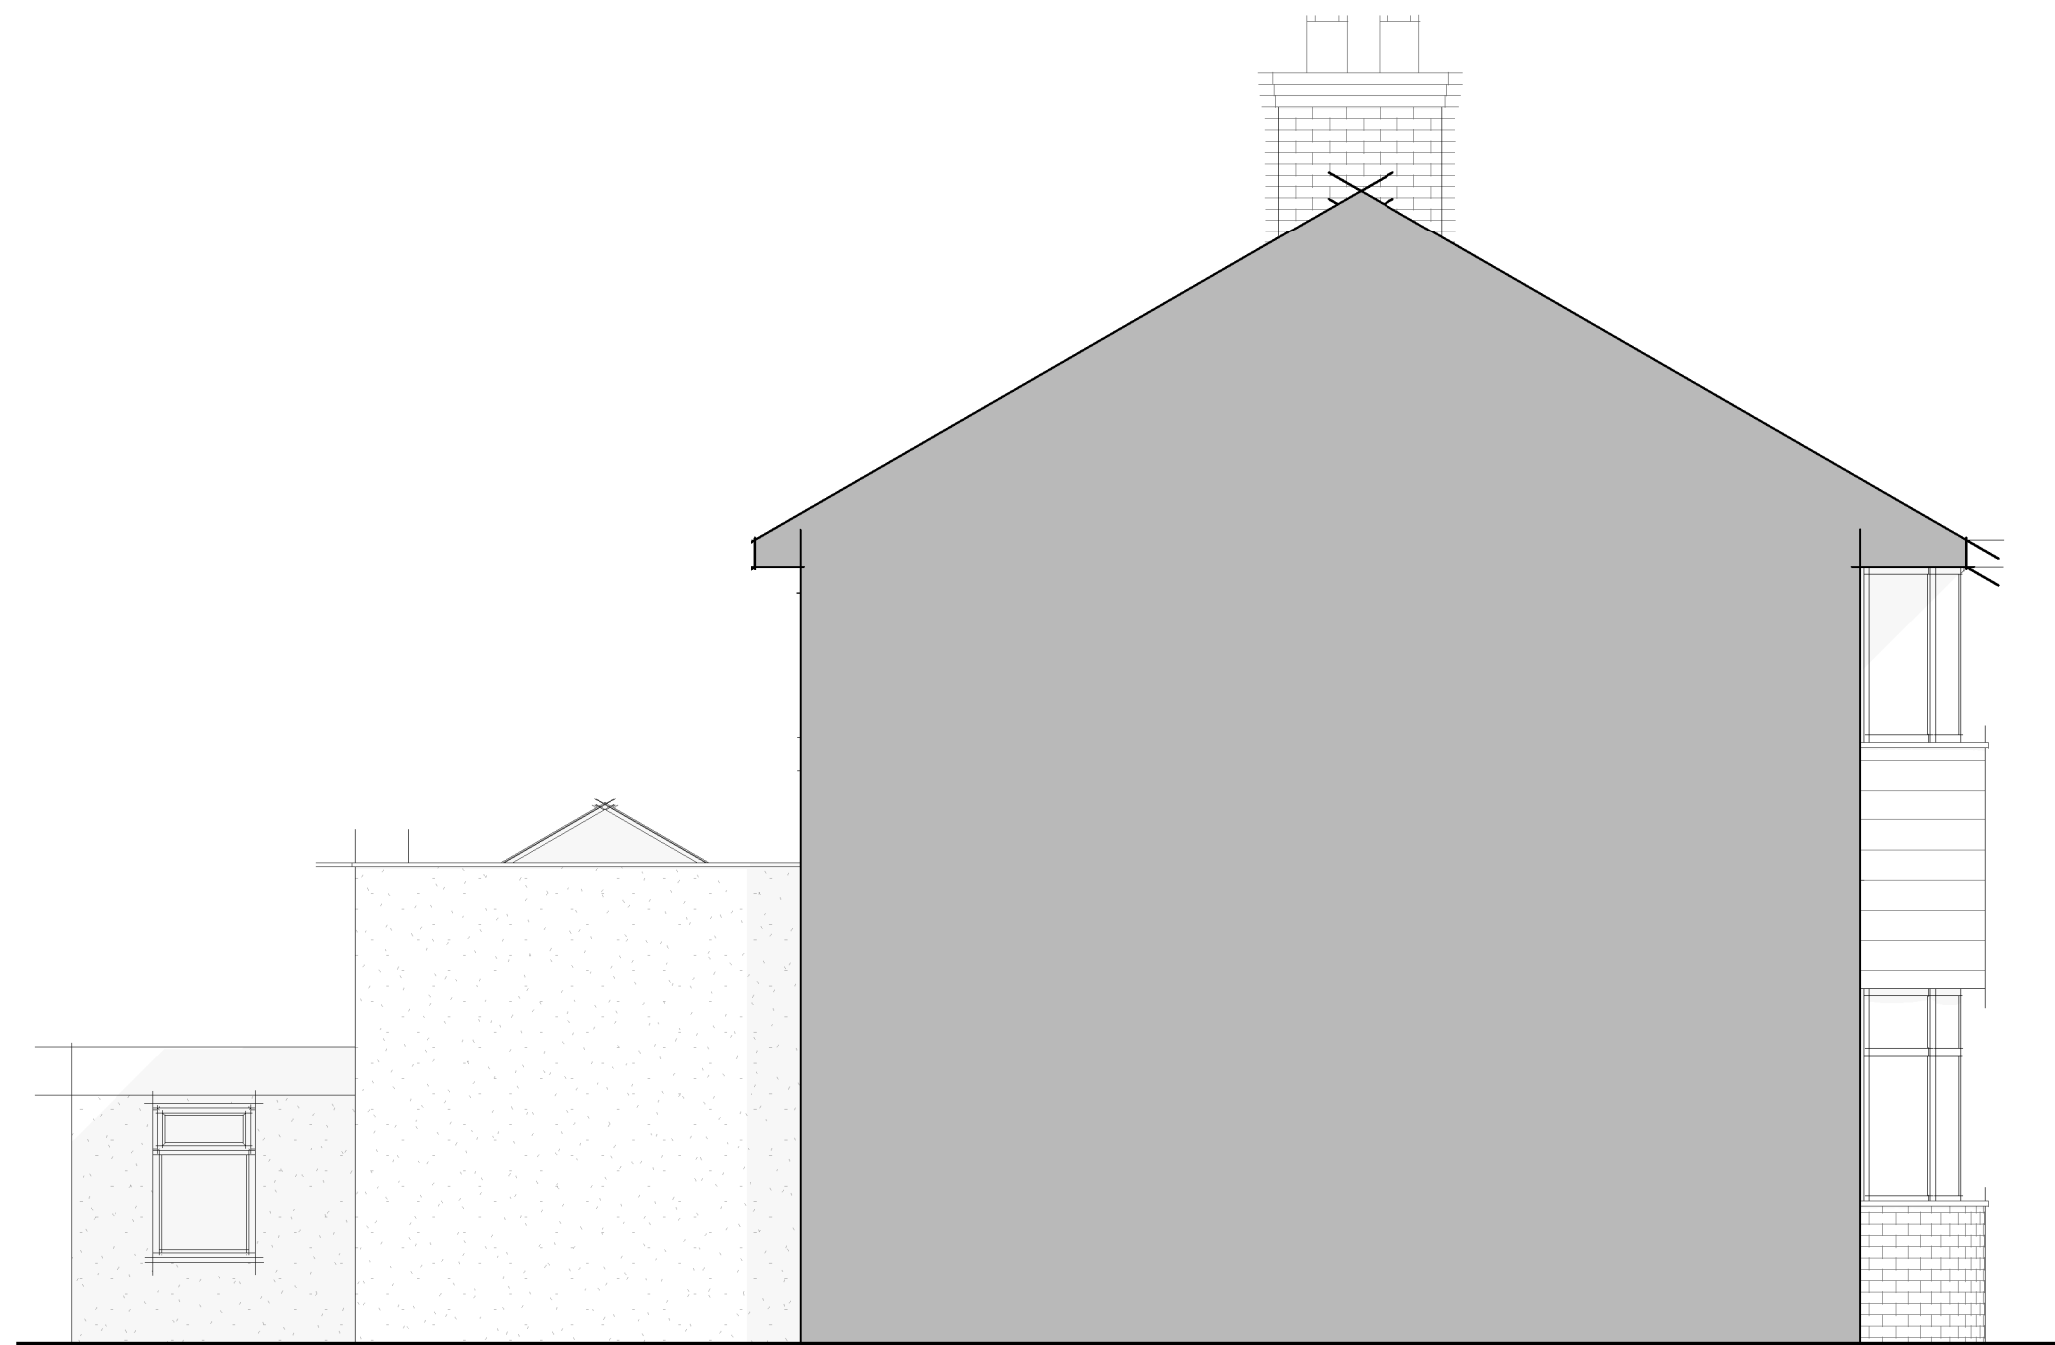

Existing Side Elevation

1:50



PLANNING

Drawings are for planning purposes only.

project
14 Gretton Road, Buxton
drawing title
Existing Elevations

scale
1 : 50@A1
date
01.07.23

job number
drawing number
revision

SK_101 102