



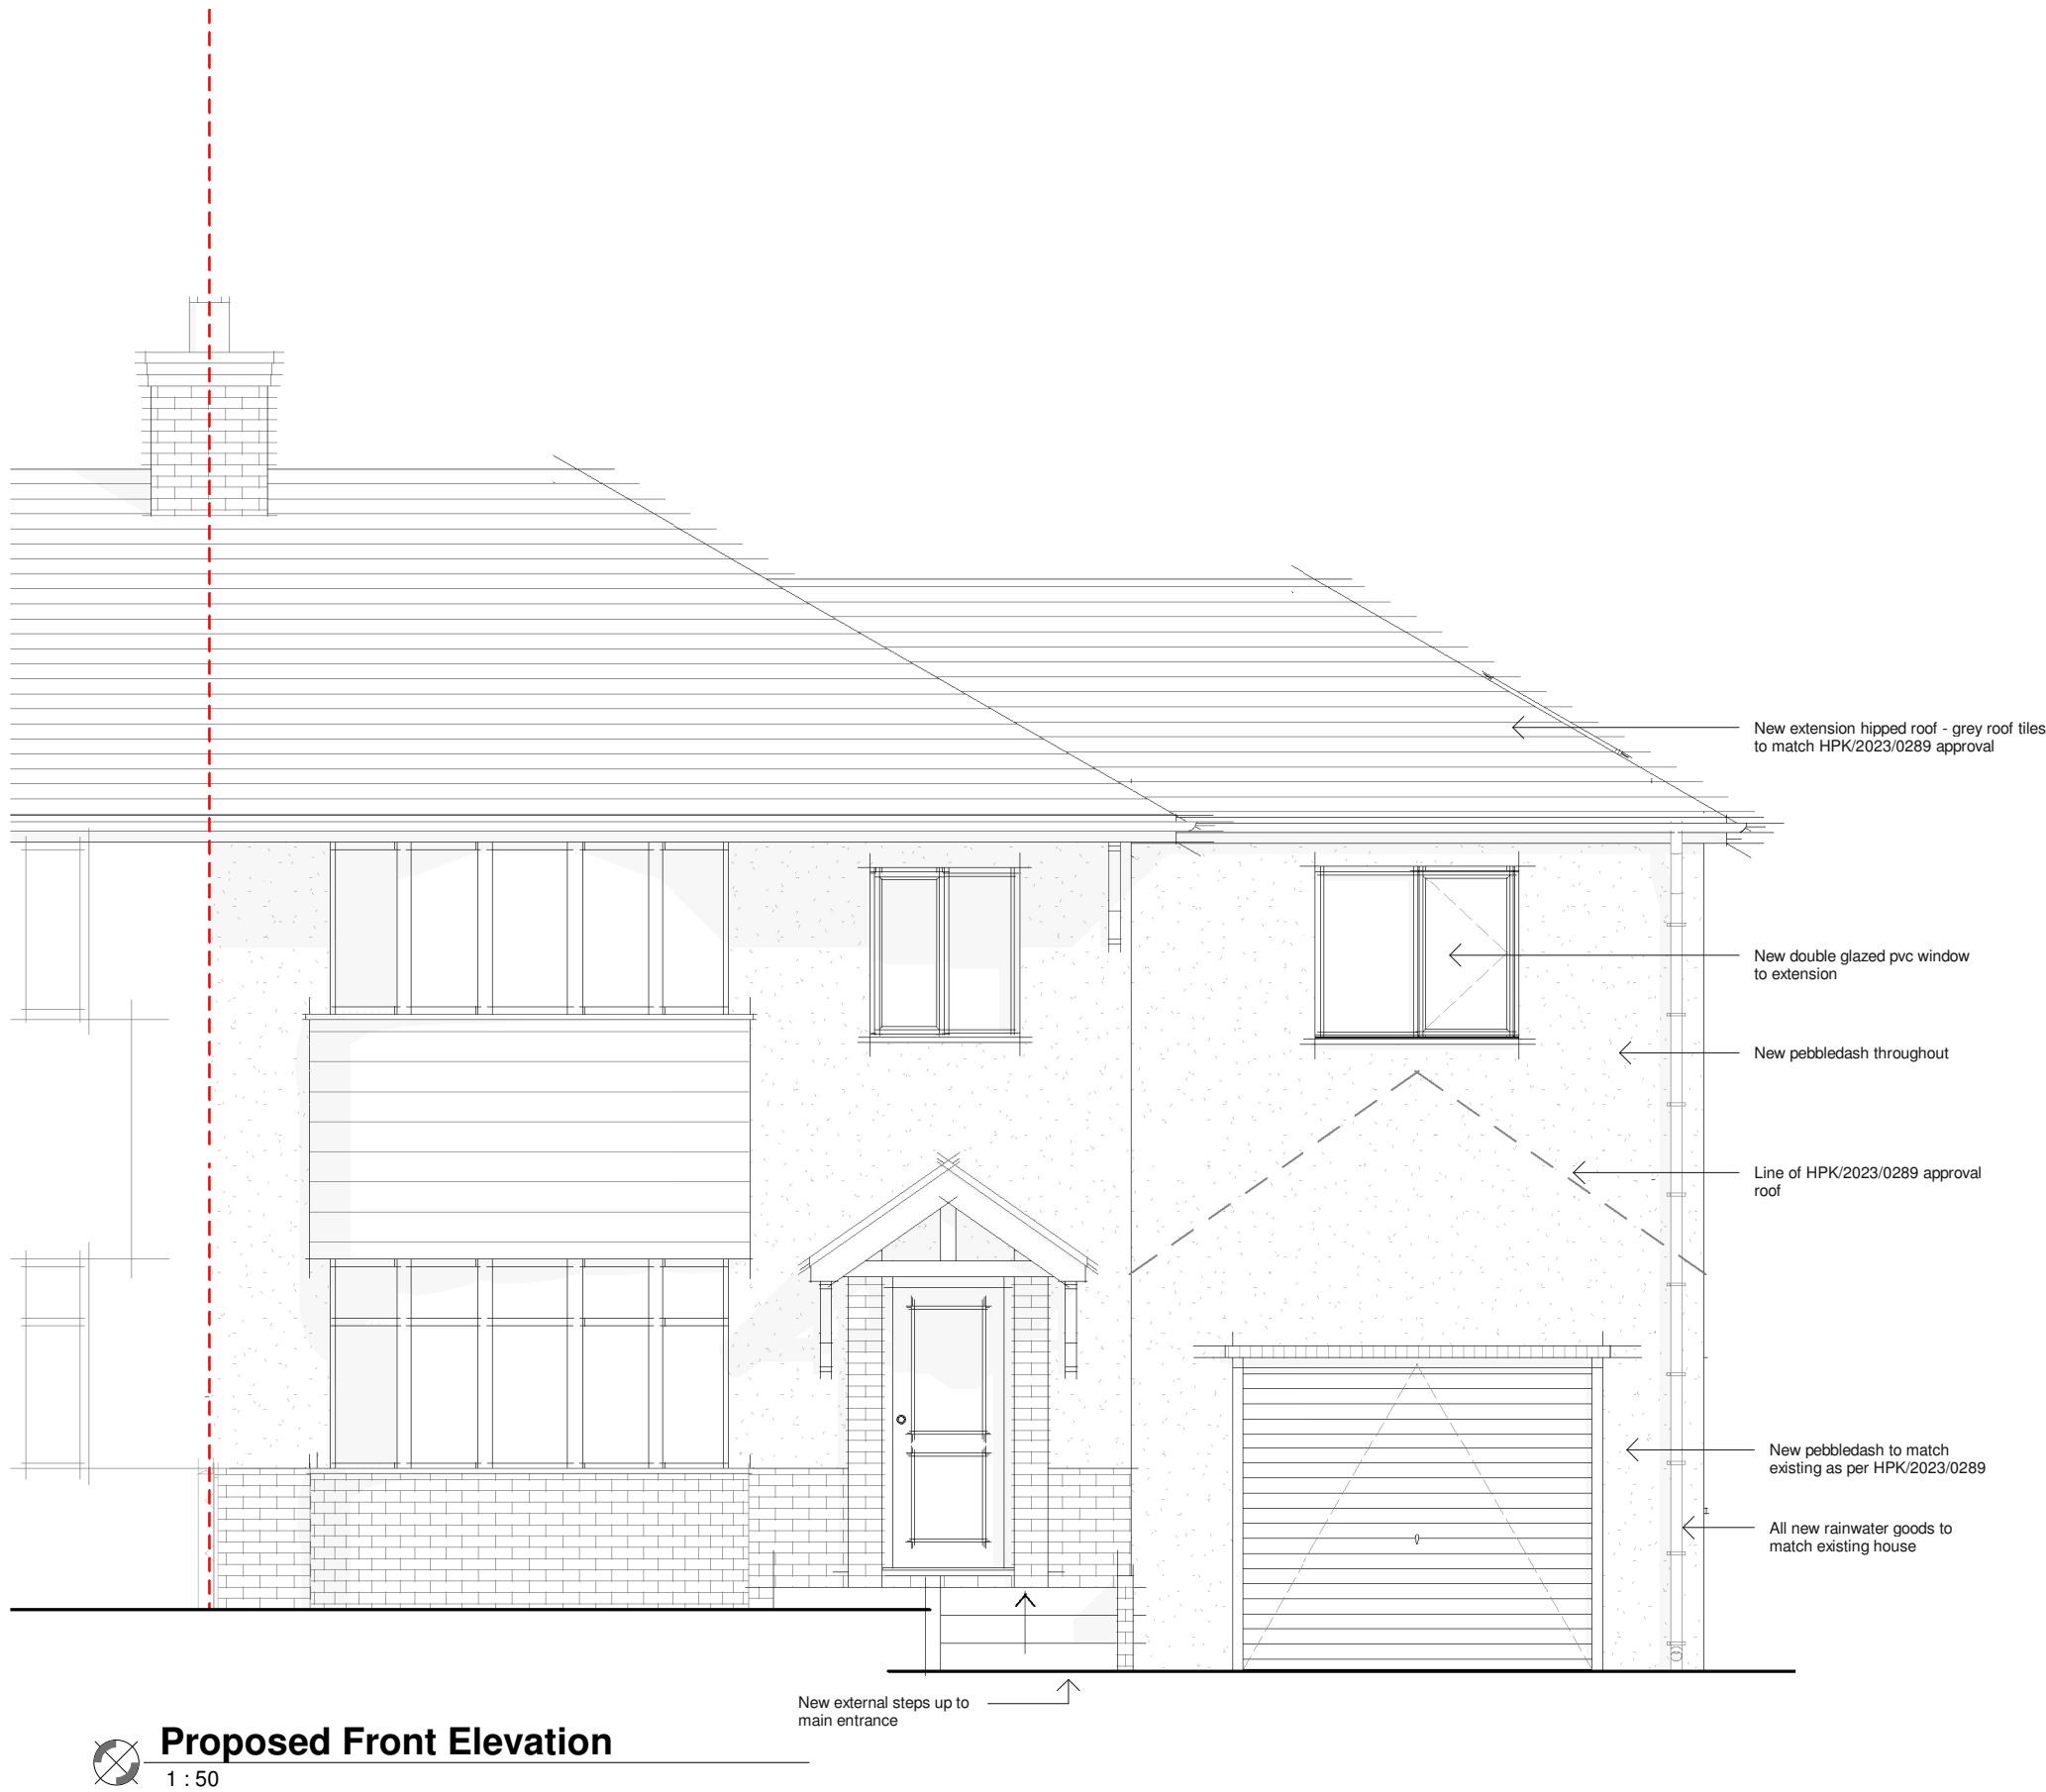


Proposed Front Elevation

1 : 50

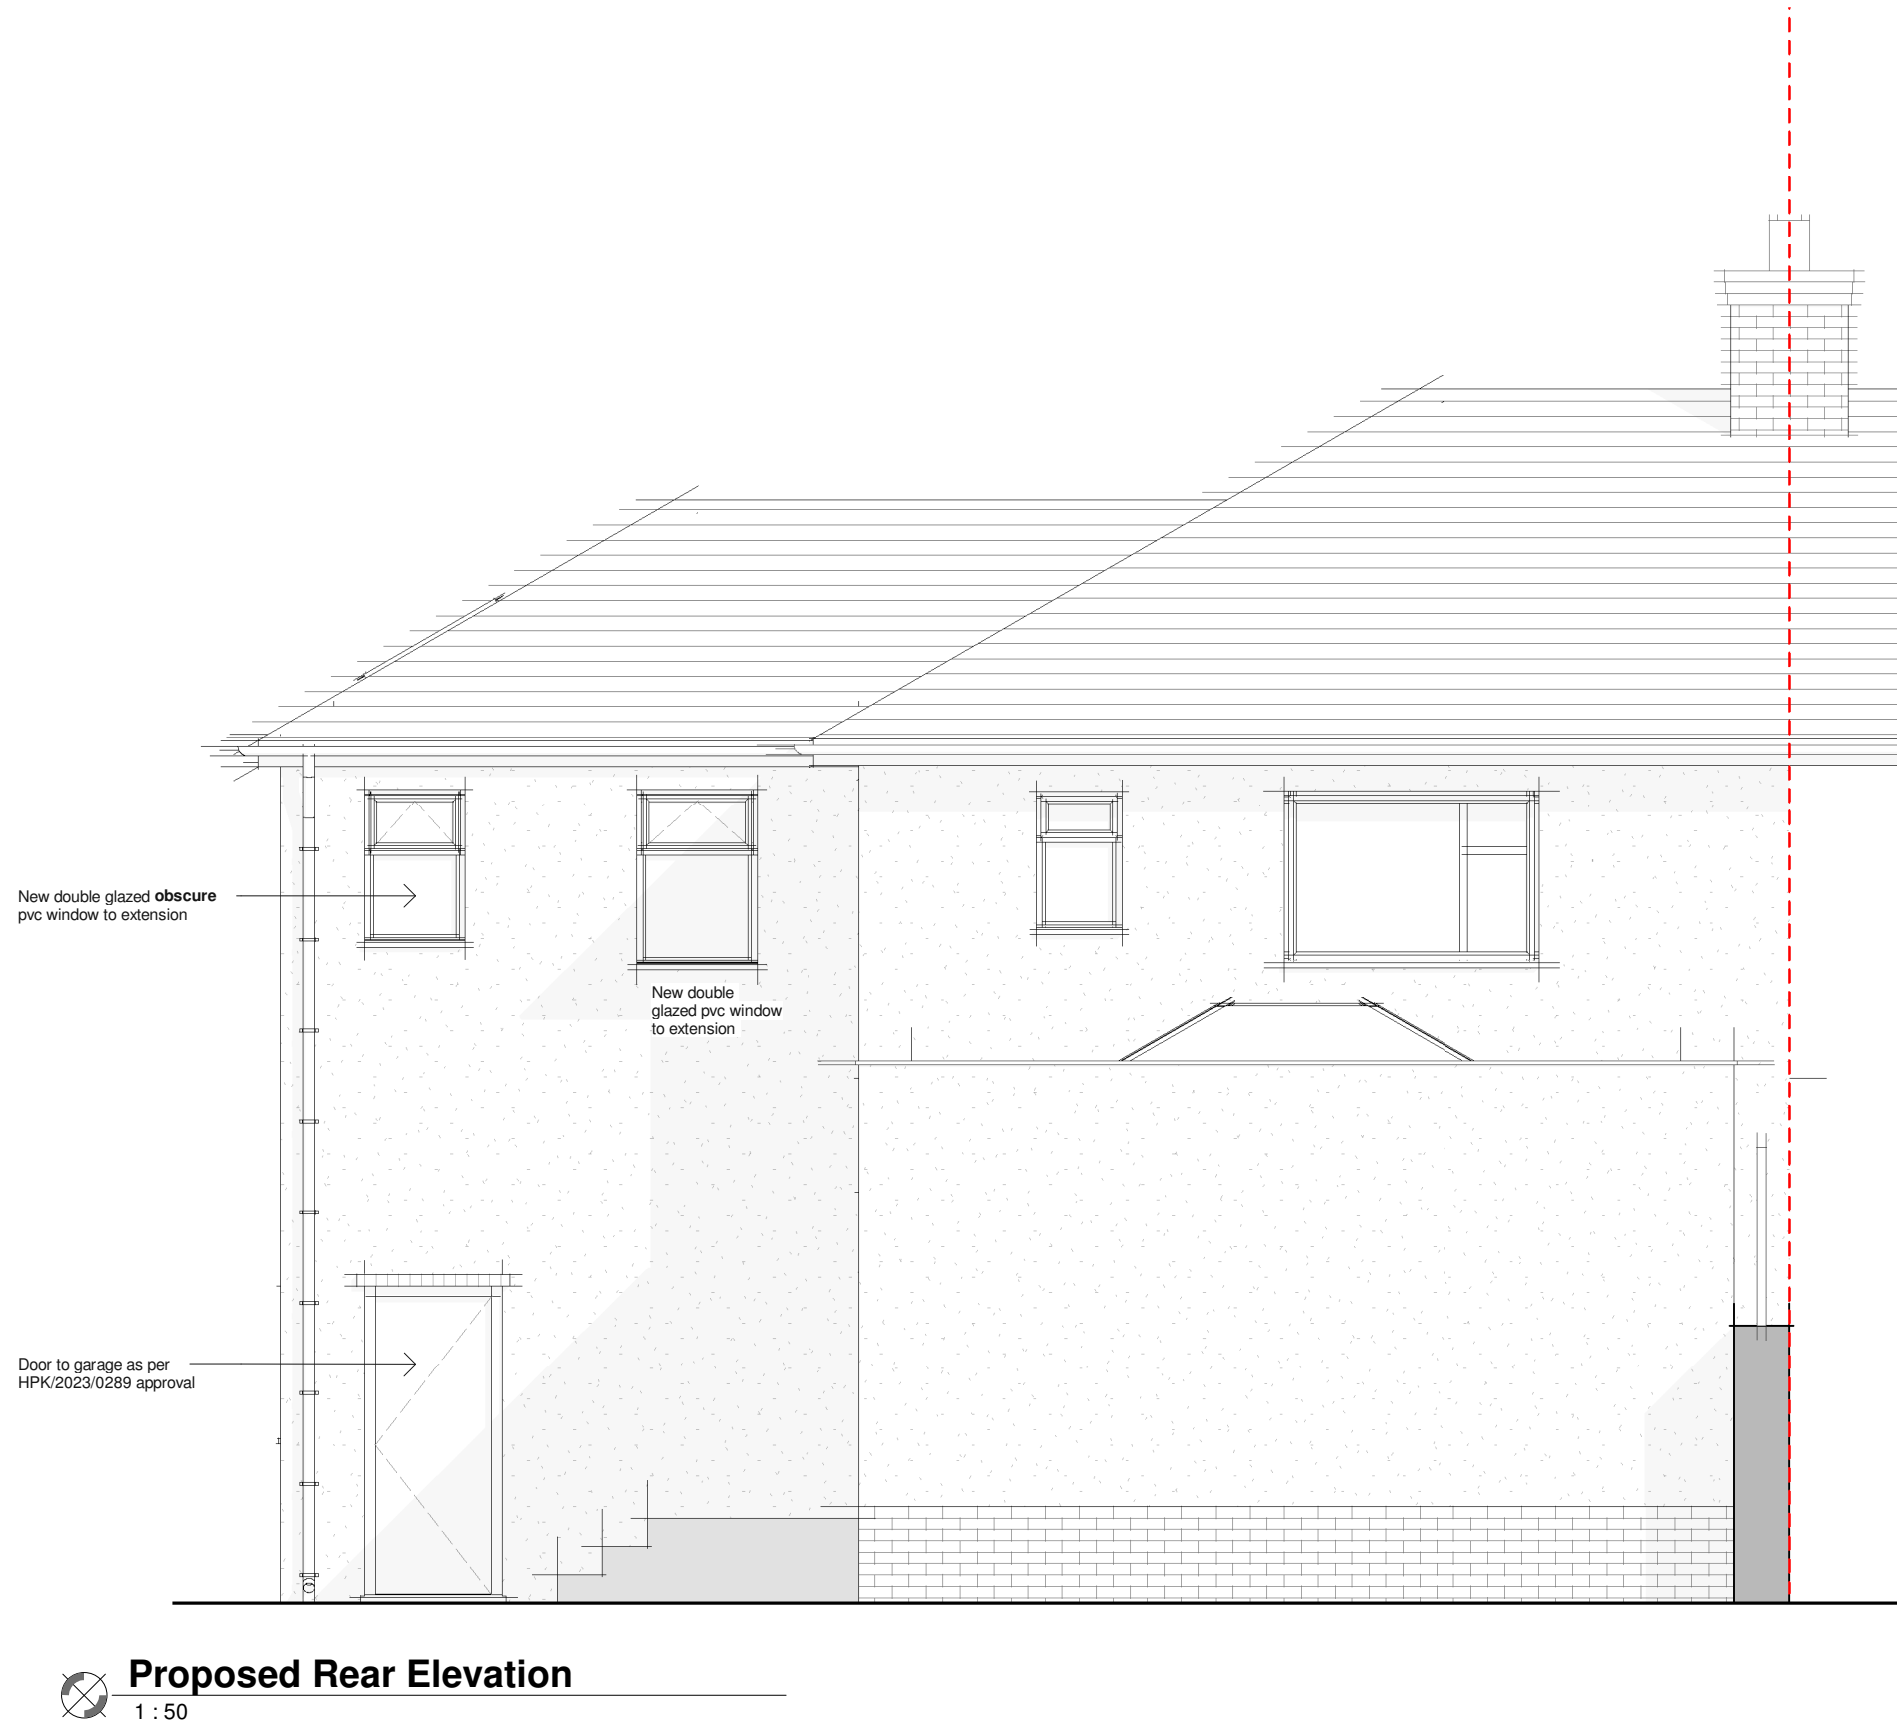


Proposed Rear Elevation

1 : 50

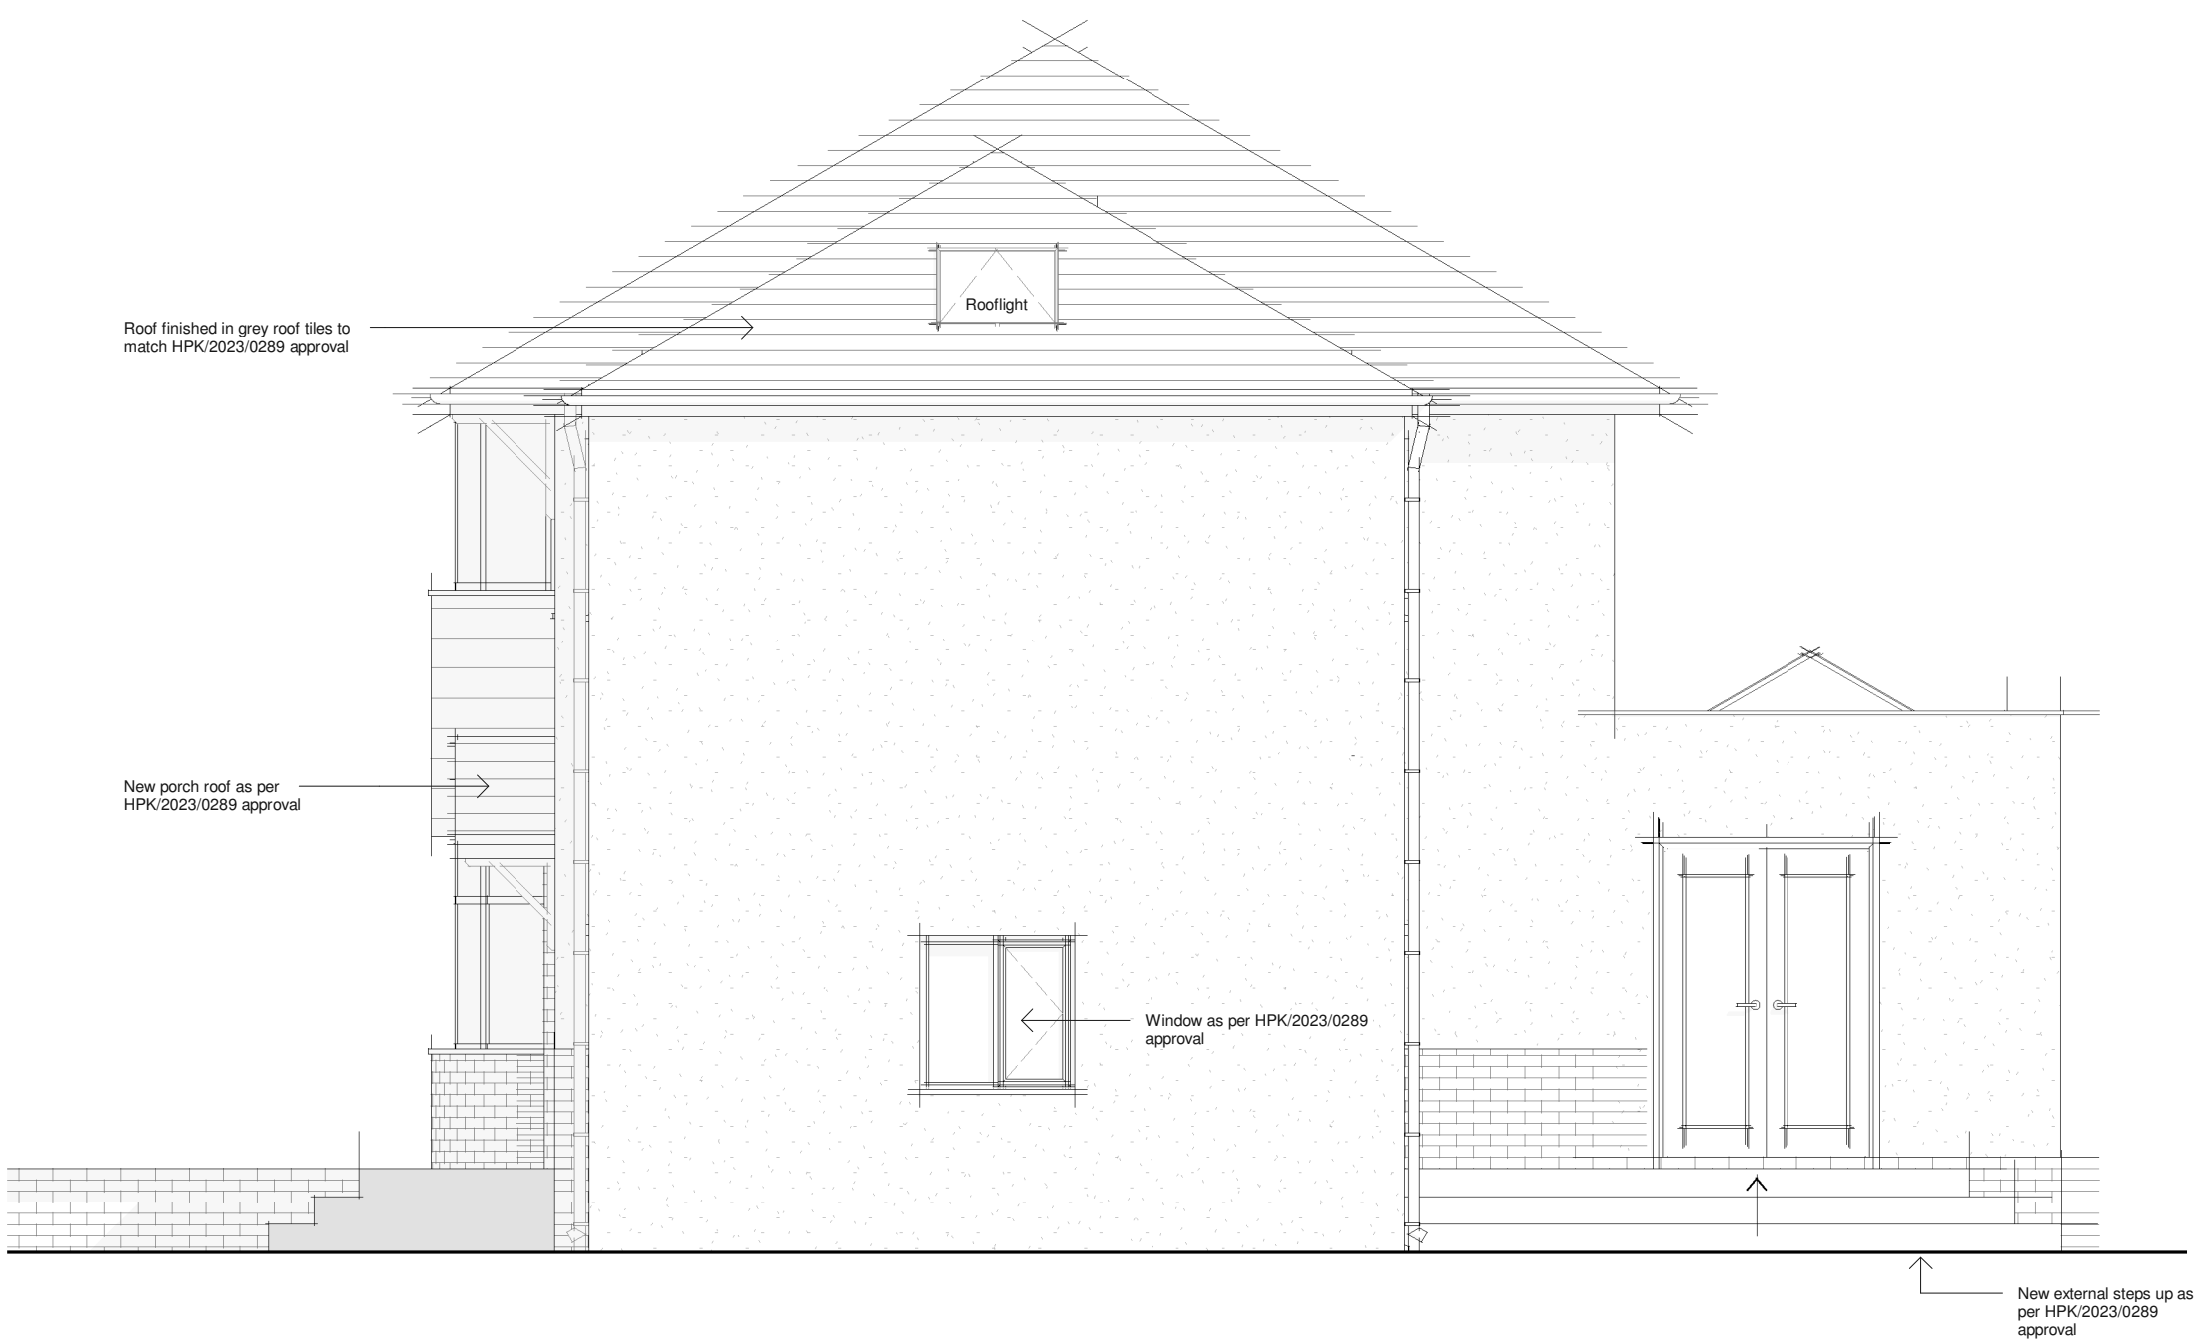


Proposed Side Elevation

1 : 50

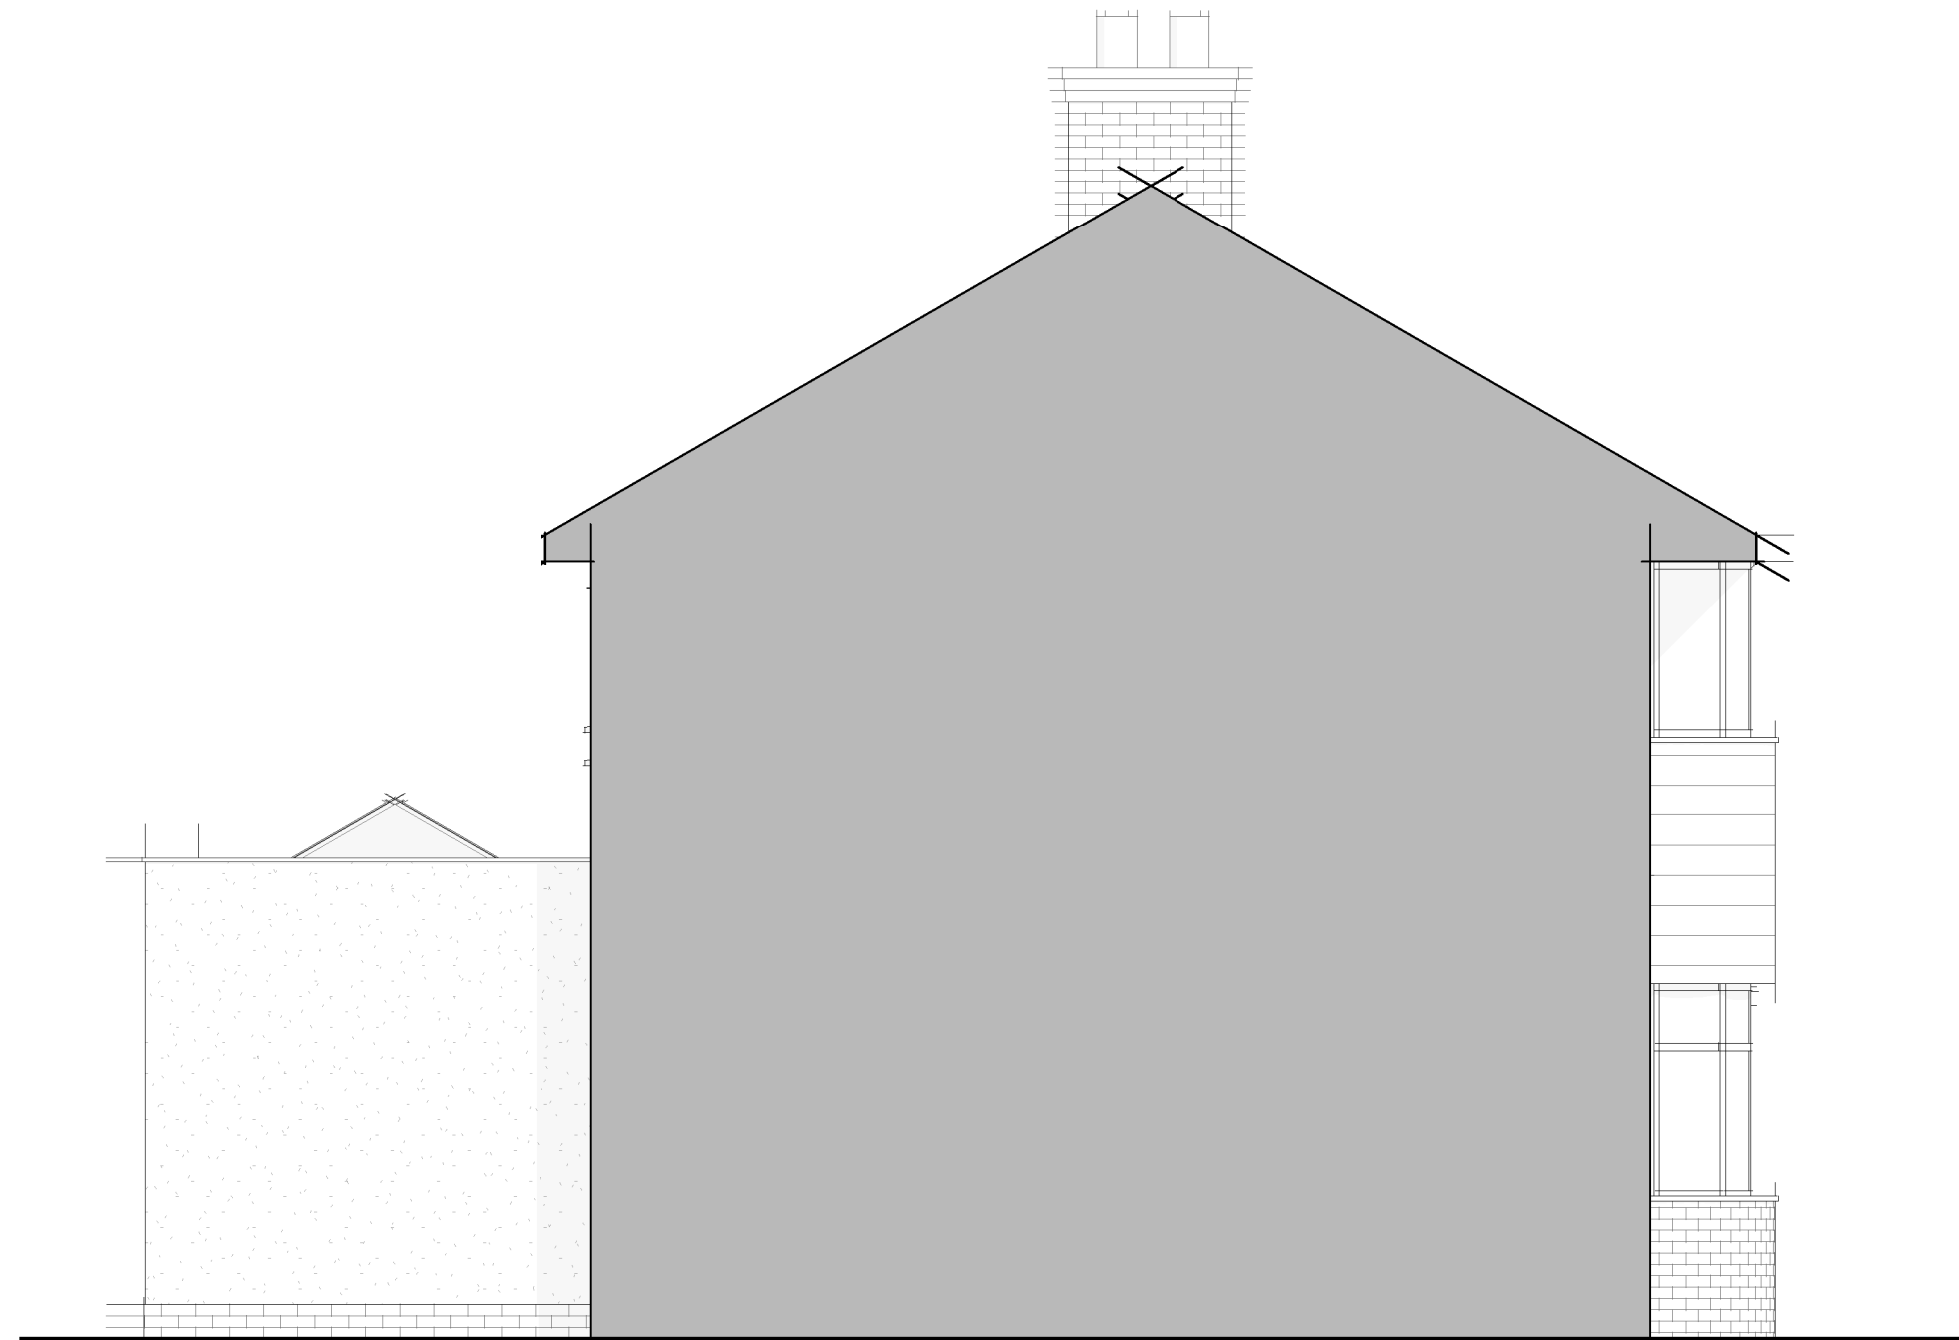

Proposed Side Elevation

1 : 50

 

PLANNING

Drawings are for planning purposes only.

project		14 Gretton Road, Buxton	
drawing title		Proposed Elevations	
scale	1 : 50@A1	date	12.03.24
job number	SK_101	drawing number	104
		revision	