



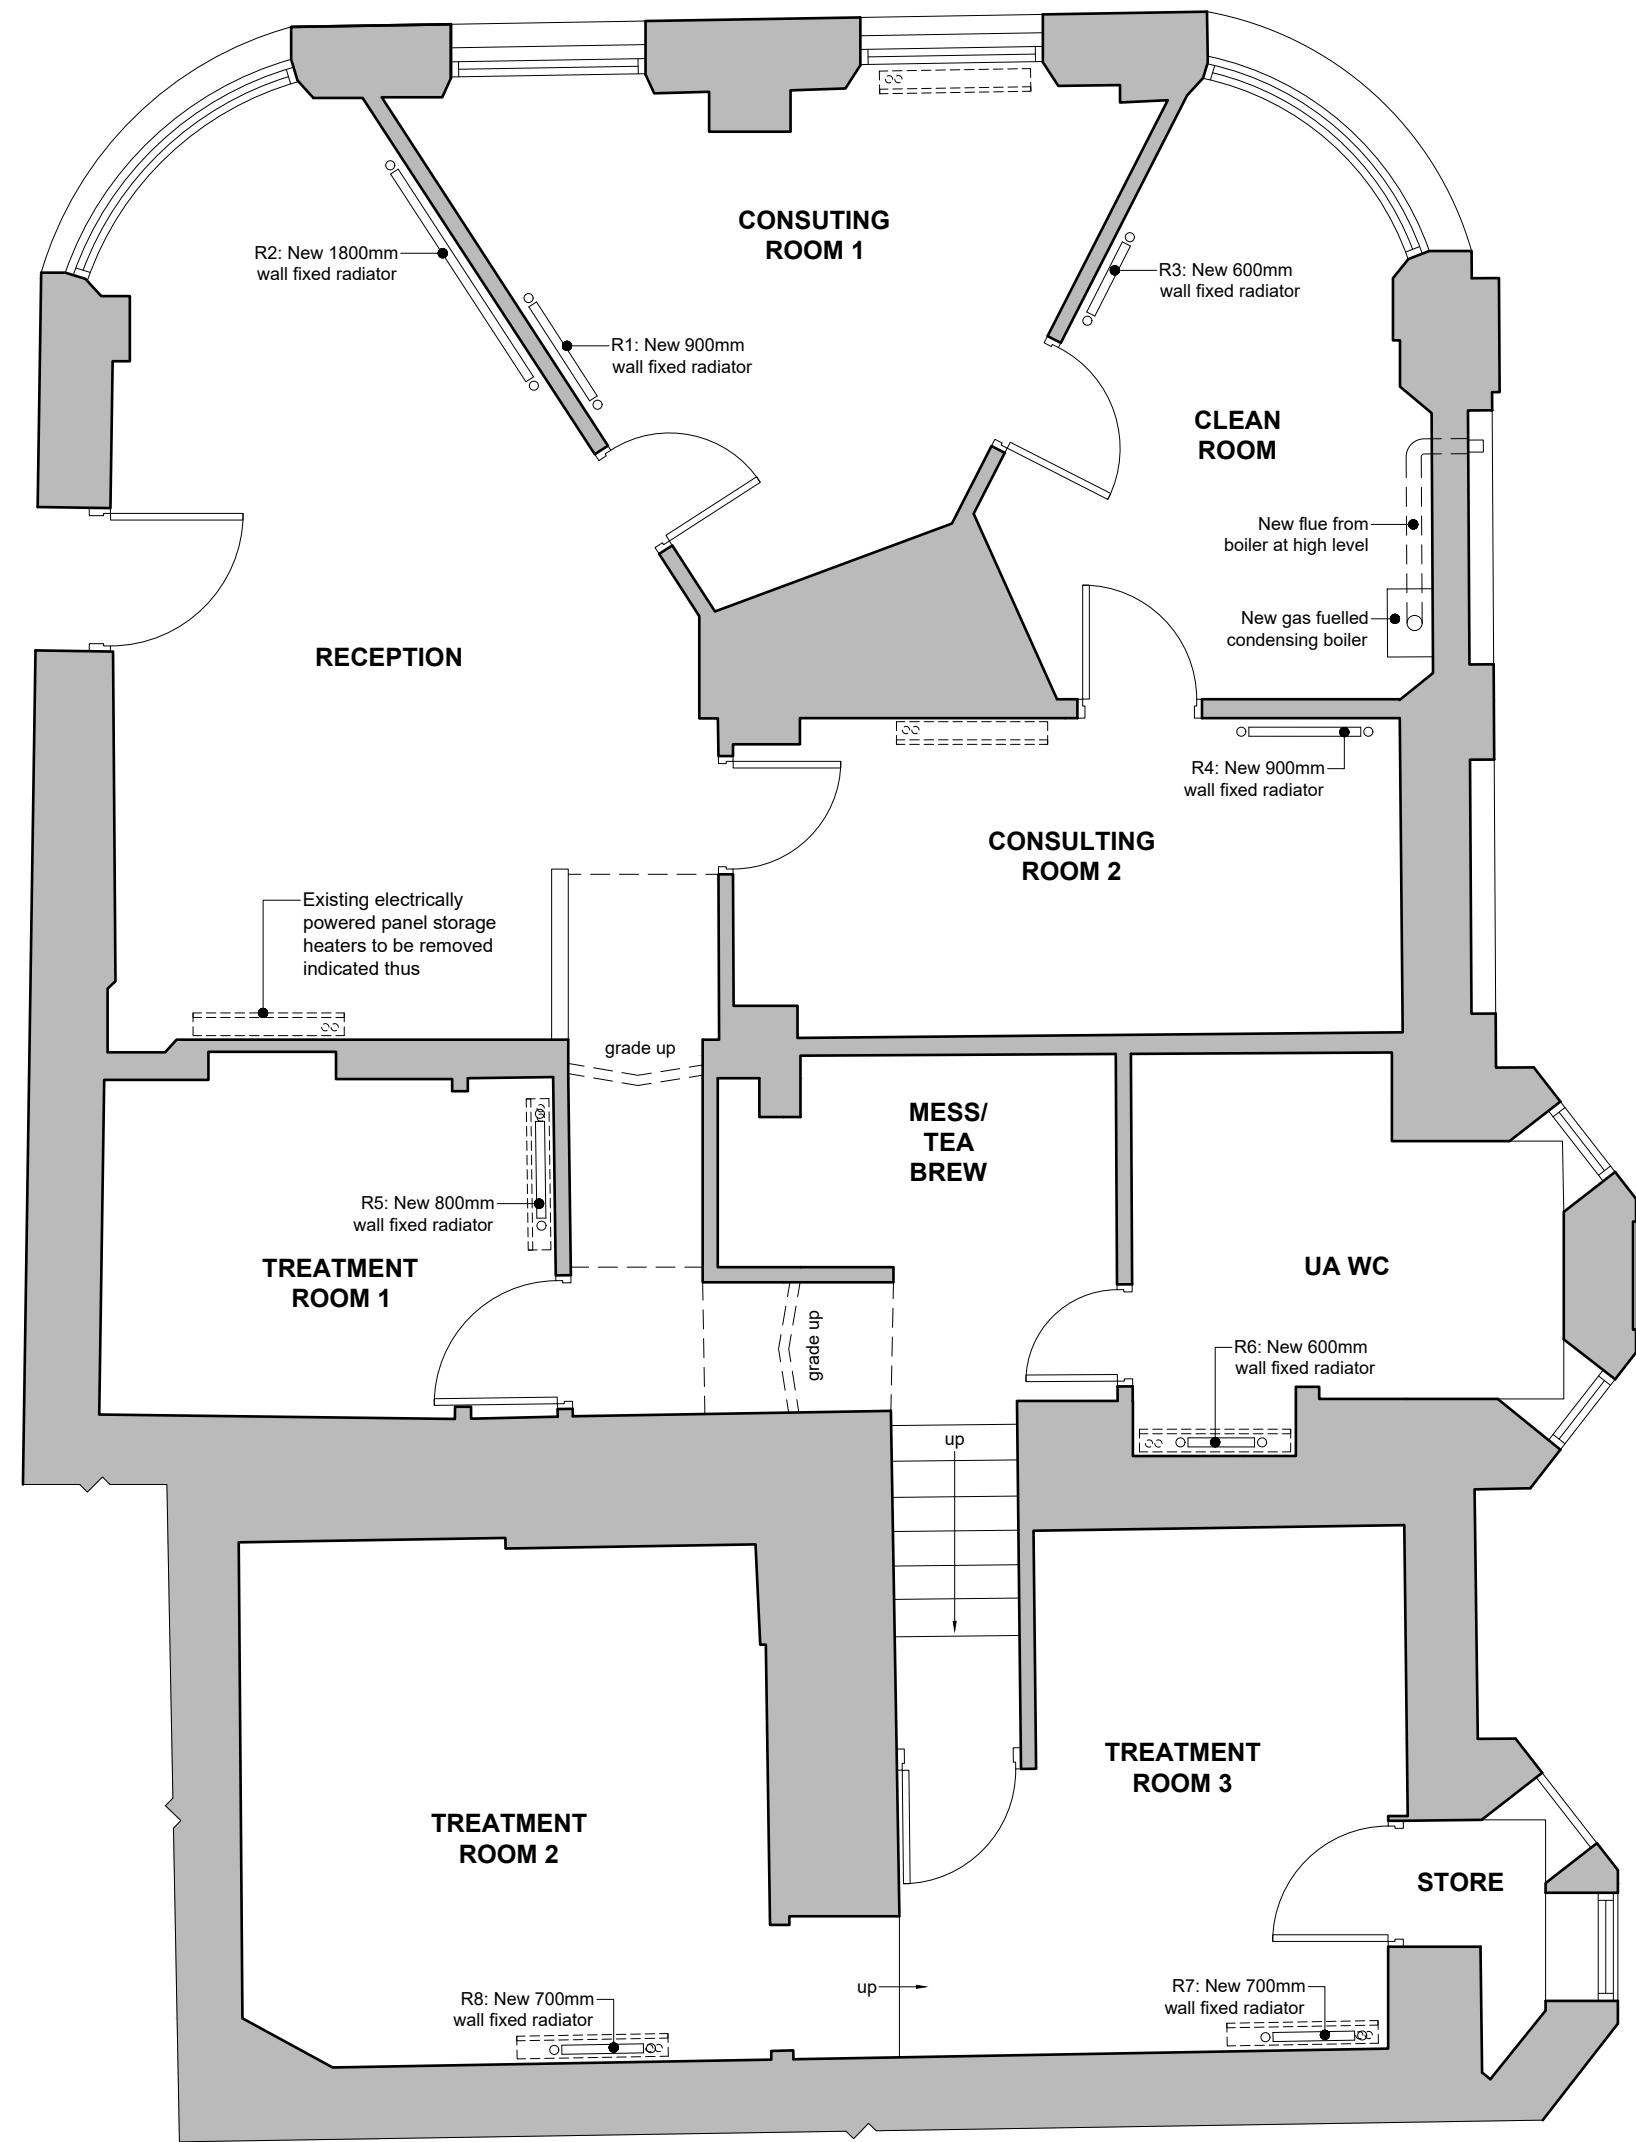

PROPOSED GROUND FLOOR PLAN
(Scale 1:50)



PROPOSED SIDE (EASTERN) ELEVATION TO HALL BANK
(Scale 1:50)

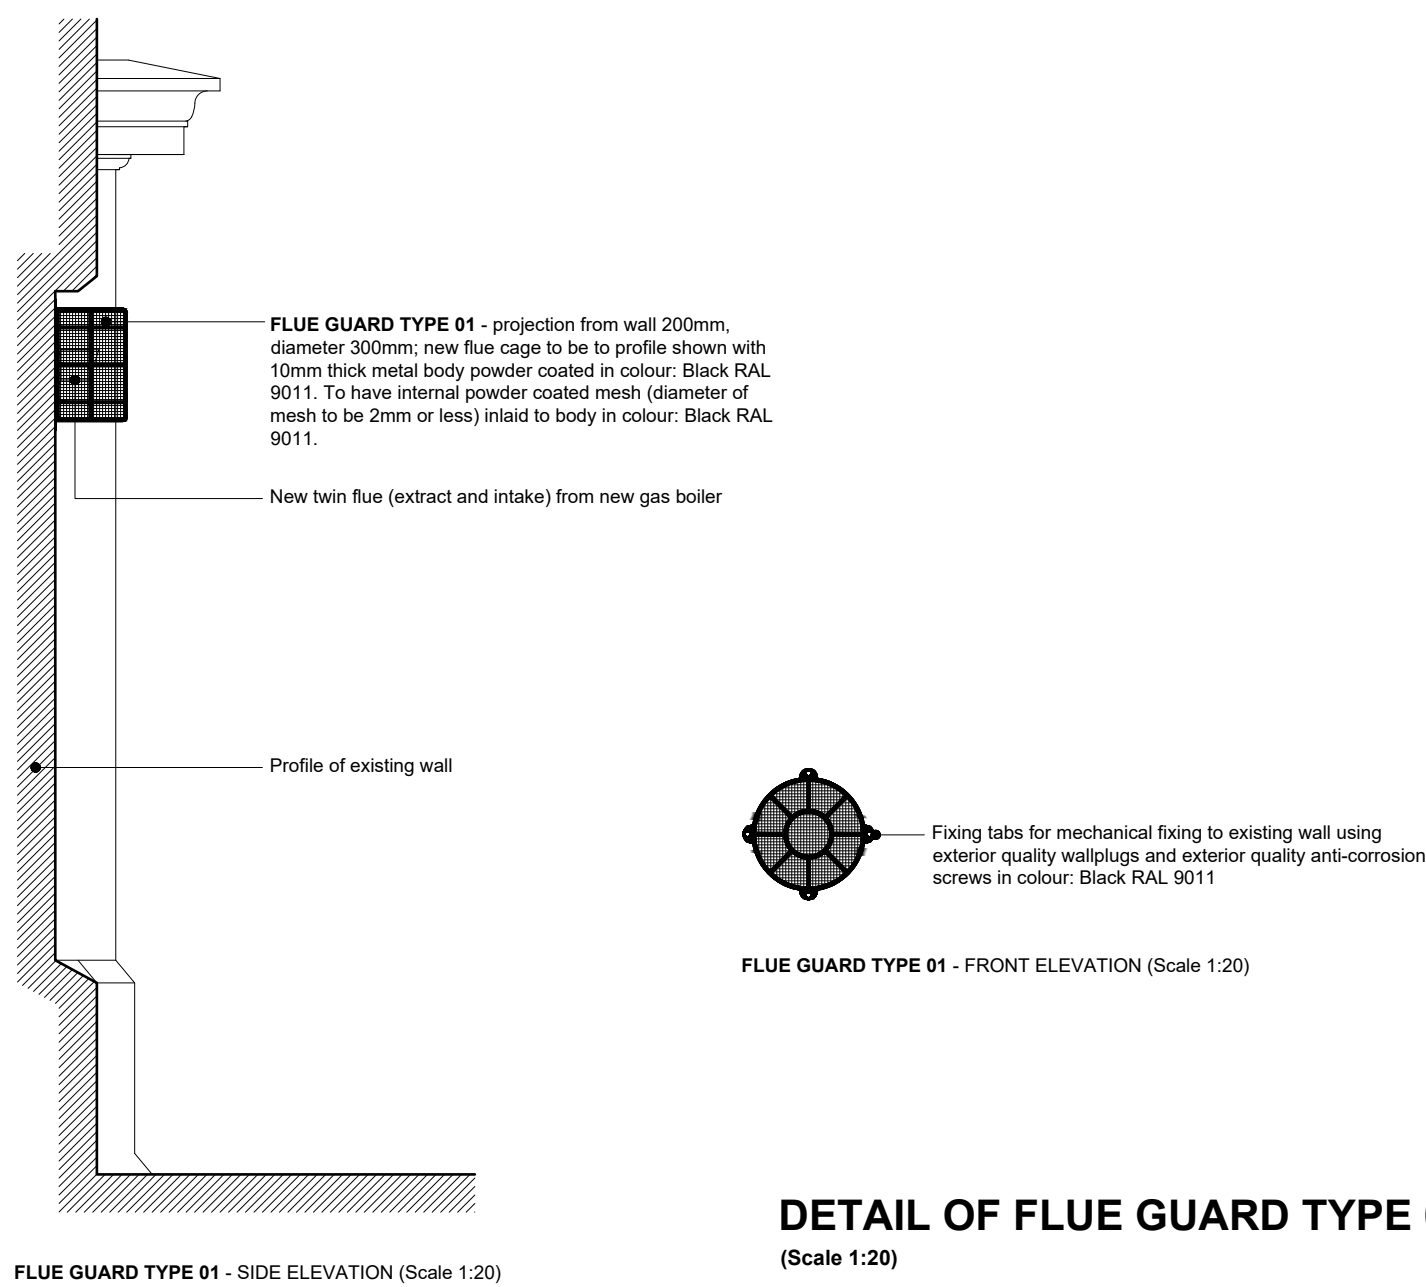

DETAIL OF FLUE GUARD TYPE 01
(Scale 1:20)

NOTES
All dimensions are to be checked on site and any discrepancies referred to the designer prior to proceeding. All levels are to be confirmed on site prior to proceeding with the work. All discrepancies between information shown on the drawing and the information shown on the specification are to be referred to the designer prior to proceeding with the works. All component sizes and references to be checked prior to the ordering of materials. Positions of existing drain runs and associated installations to be confirmed prior to proceeding and drains checked as necessary. All relevant boundary positions to be checked prior to proceeding. Any on site design changes must be reported to the designer and agreed with the relevant authority prior to proceeding. Levels shown are related to an arbitrary datum and therefore not related to ordnance datum.

Revision	Date	Details
A	13.03.24	Positions of existing storage heaters to be removed added

GRUNDY
ARCHITECTURAL SERVICES LIMITED
30 PARK ROAD, HADFIELD, GLOSOP, DERBYSHIRE, SK17 2AH
TEL: 0773 541 5862
E-MAIL: RICHARD@GRUNDYARCHITECTURE.CO.UK

Project:	Proposed Central Heating System at: Hall Bank Clinic 1A The Savoy Hall Bank Buxton SK17 6EW
Client:	Mrs. S. Winterbottom
Drawing Title:	PROPOSED PLAN AND ELEVATIONS
Drawn by:	R.G.
Drawing No.:	2344.02
Revision:	A
Date:	10th February 2024
Scale:	As Shown @ A1

