


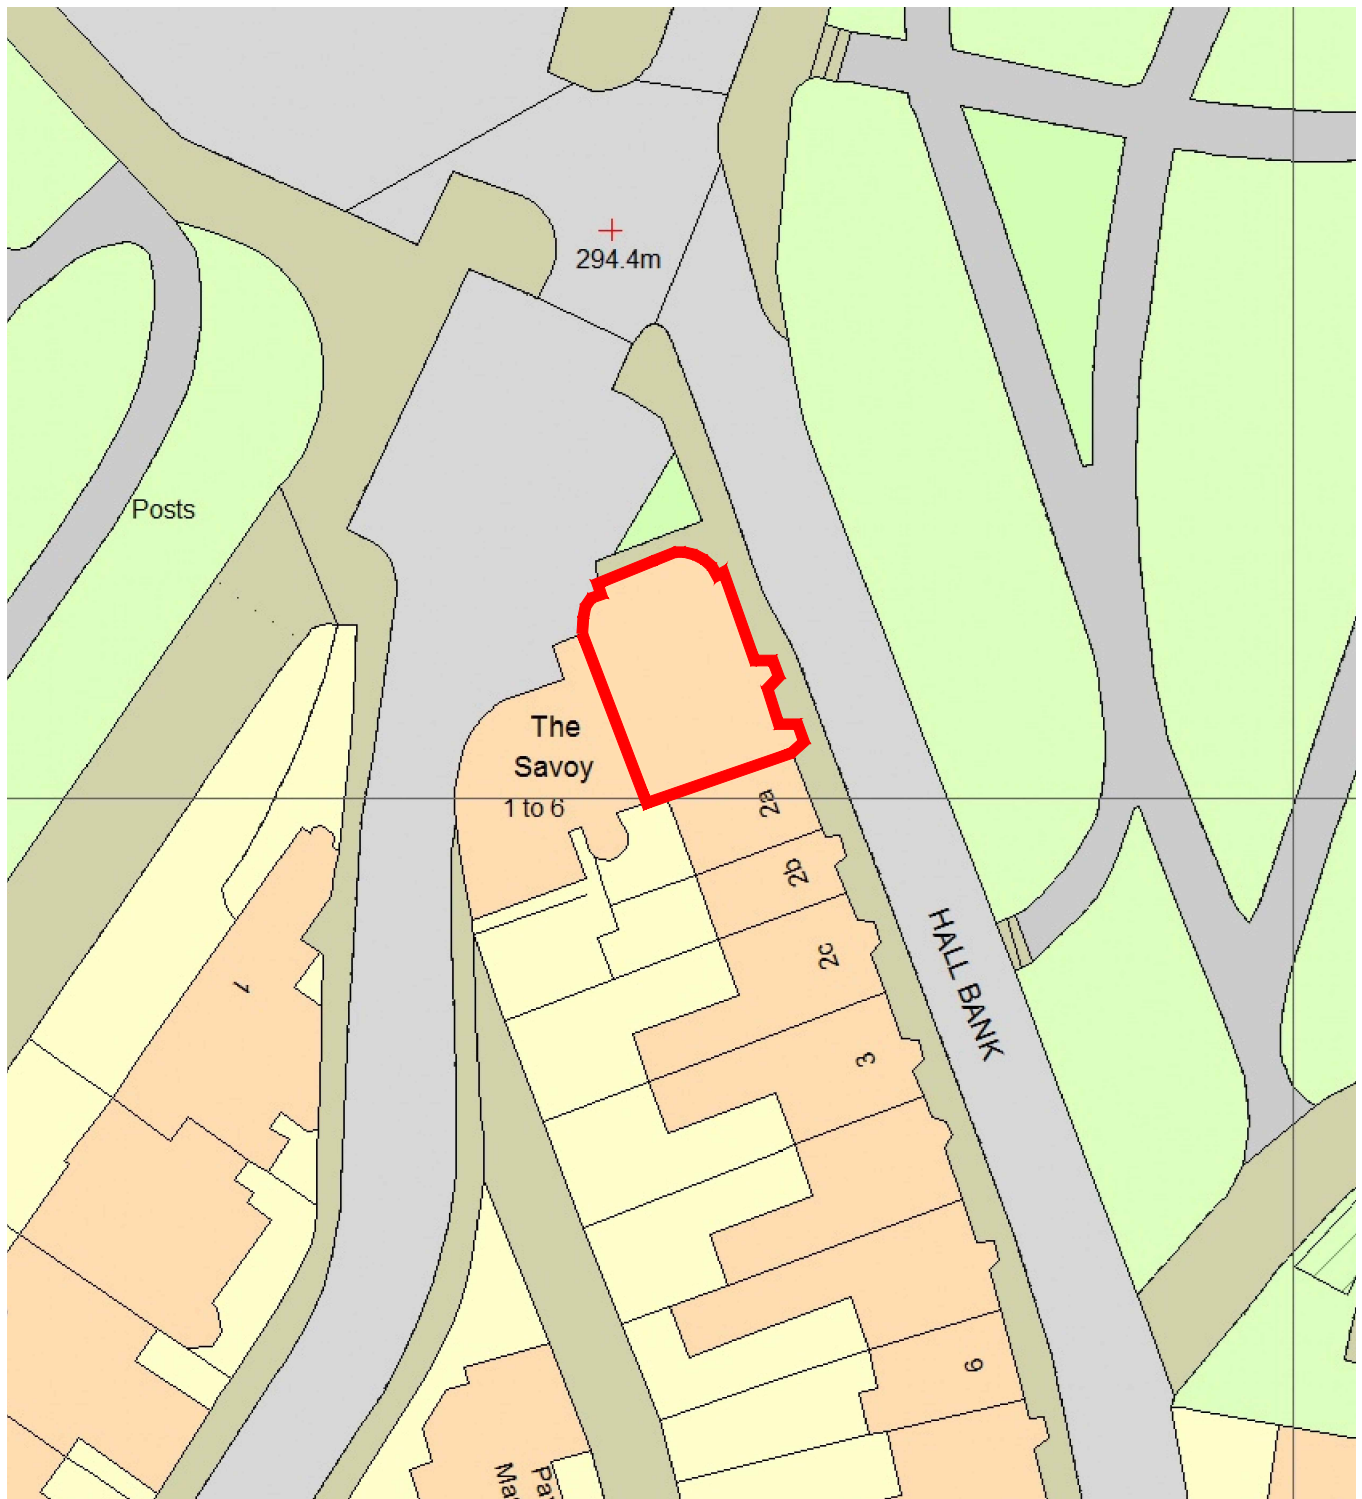

1 The Savoy, Hall Bank, Buxton
Existing Site Plan
Scale 1:500

