


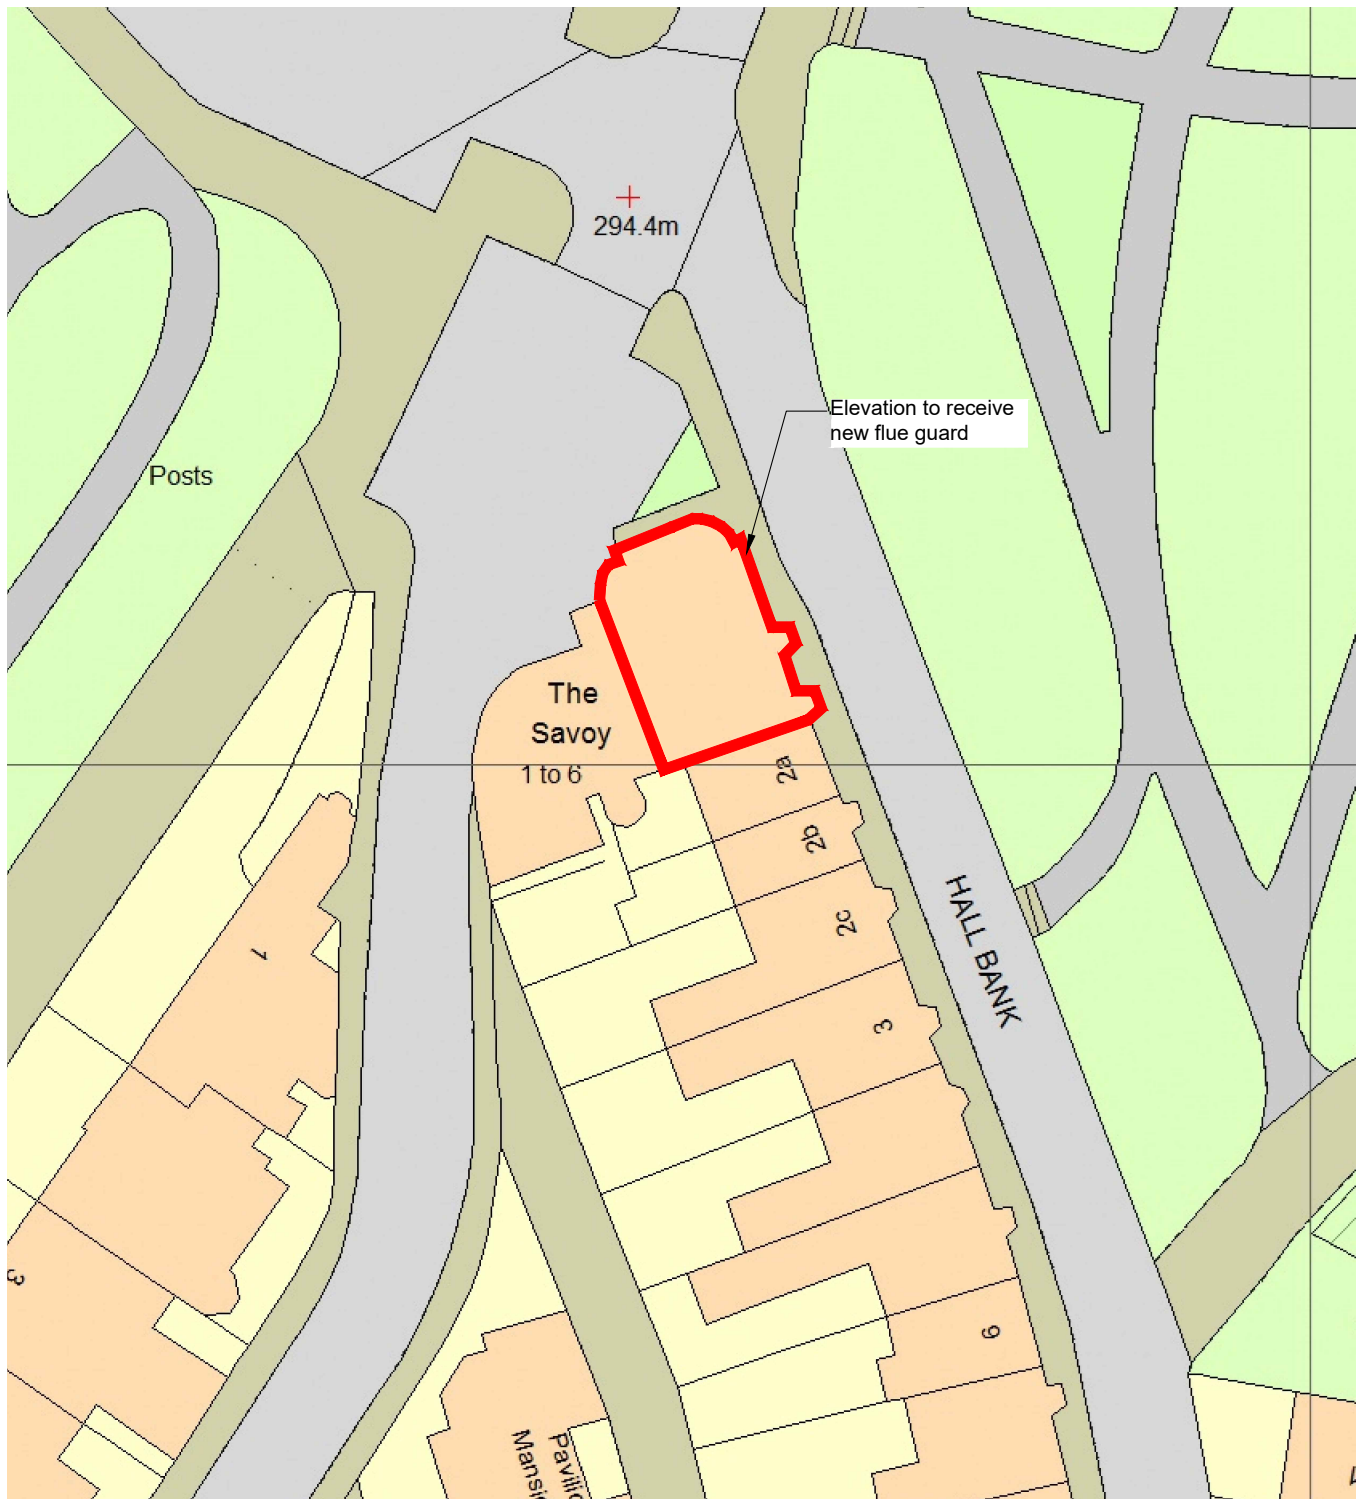

**1 The Savoy, Hall Bank, Buxton**  
**Proposed Site Plan**  
**Scale 1:500**

