




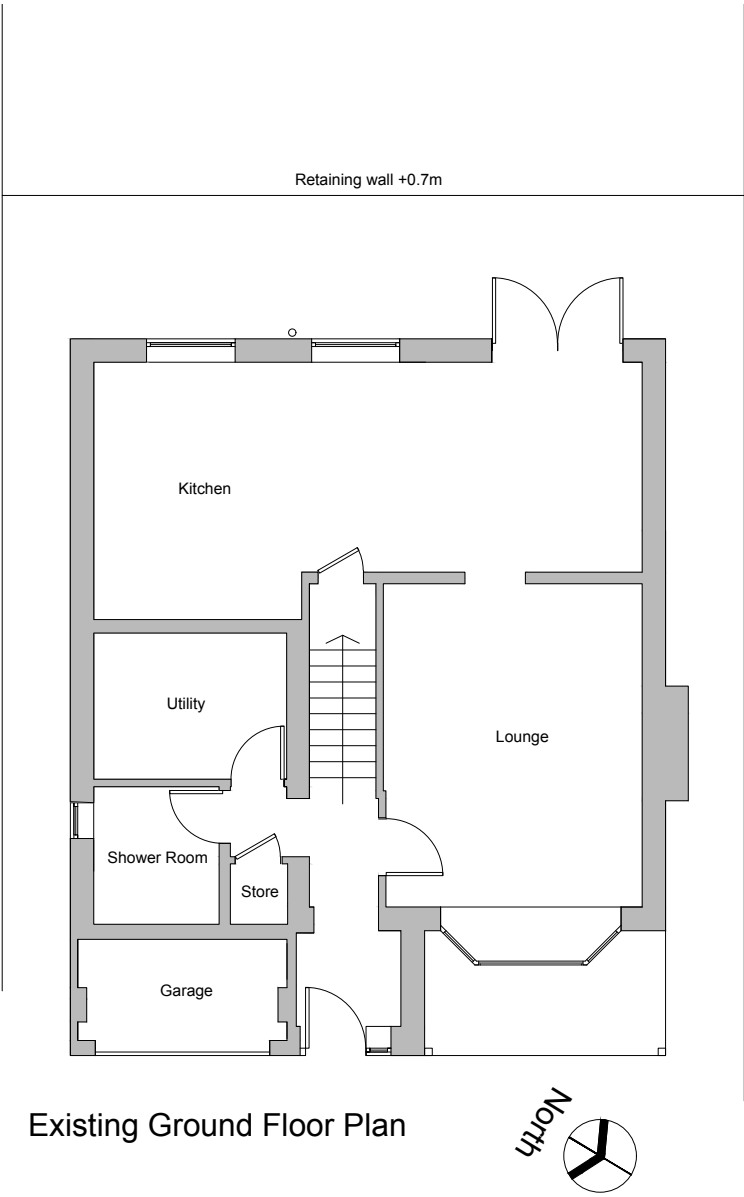

Existing Ground Floor Plan

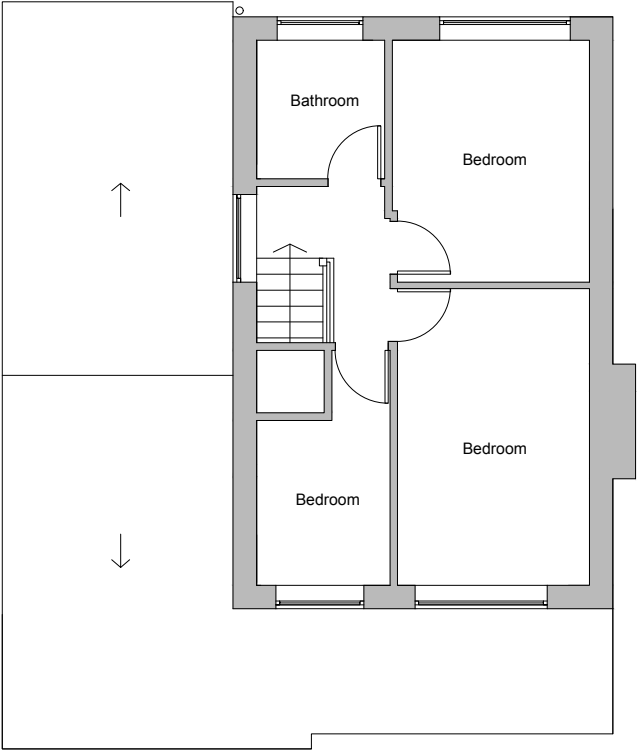

Existing First Floor Plan

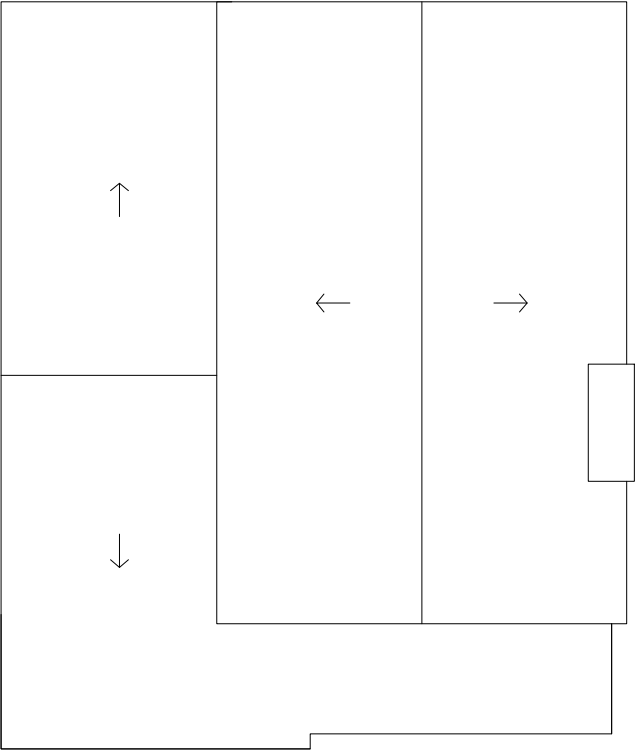

Existing Roof Plan



Address:

Mr David Moores,
11 Gorse Way, Glossop, Derbyshire, SK13 8SX

Project:

Proposed first floor side extension and single
storey rear extension

Title:

Existing Plans

Scale: 1:100 @ A3

Drawn: C.K.	Date: March 2024
----------------	---------------------

Project no.: 3259	Drawing no.: 3259-001
----------------------	--------------------------

PLANMART LIMITED
9, GEORGE STREET, GLOSSOP,
DERBYSHIRE SK13 8AY.
TEL: 01457 863153

