





Proposed Front Elevation

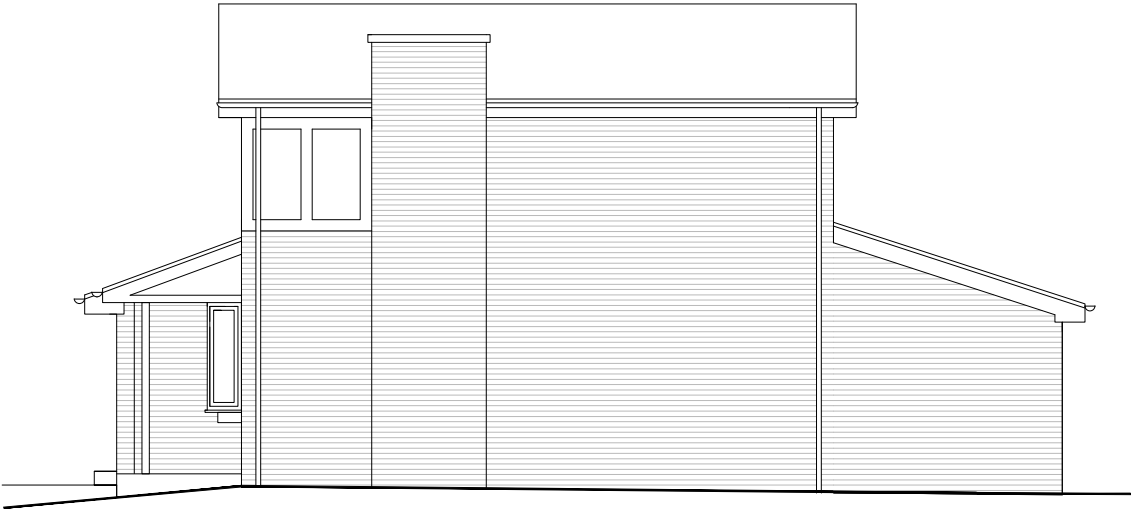

Proposed Side Elevation

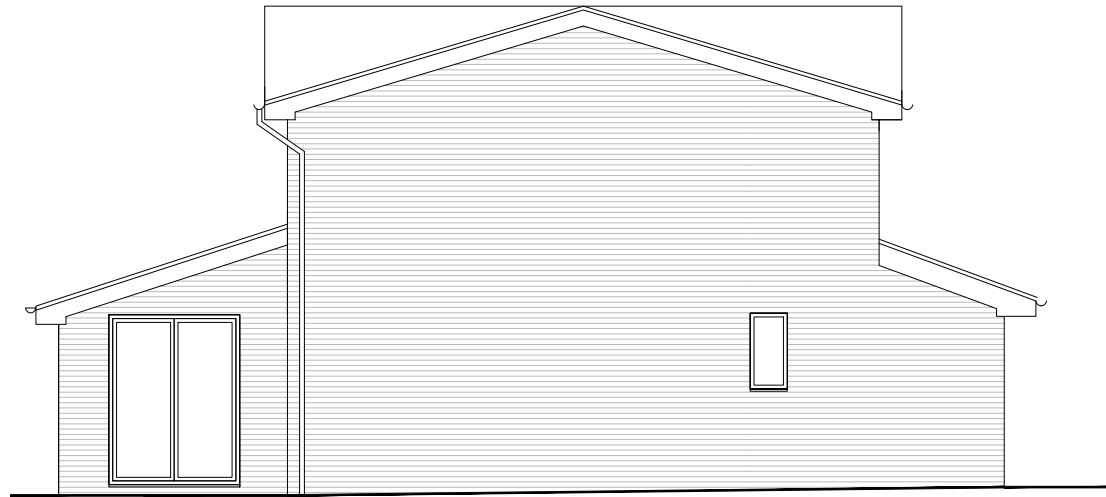

Proposed Side Elevation



Proposed Rear Elevation



Address:

Mr David Moores,
11 Gorse Way, Glossop, Derbyshire, SK13 8SX

Project:

Proposed first floor side extension and single
storey rear extension

Title:

Proposed Elevations

Scale: 1:100 @ A3	
Drawn: C.K.	Date: March 2024
Project no.: 3259	Drawing no.: 3259-004



Metric Scale