



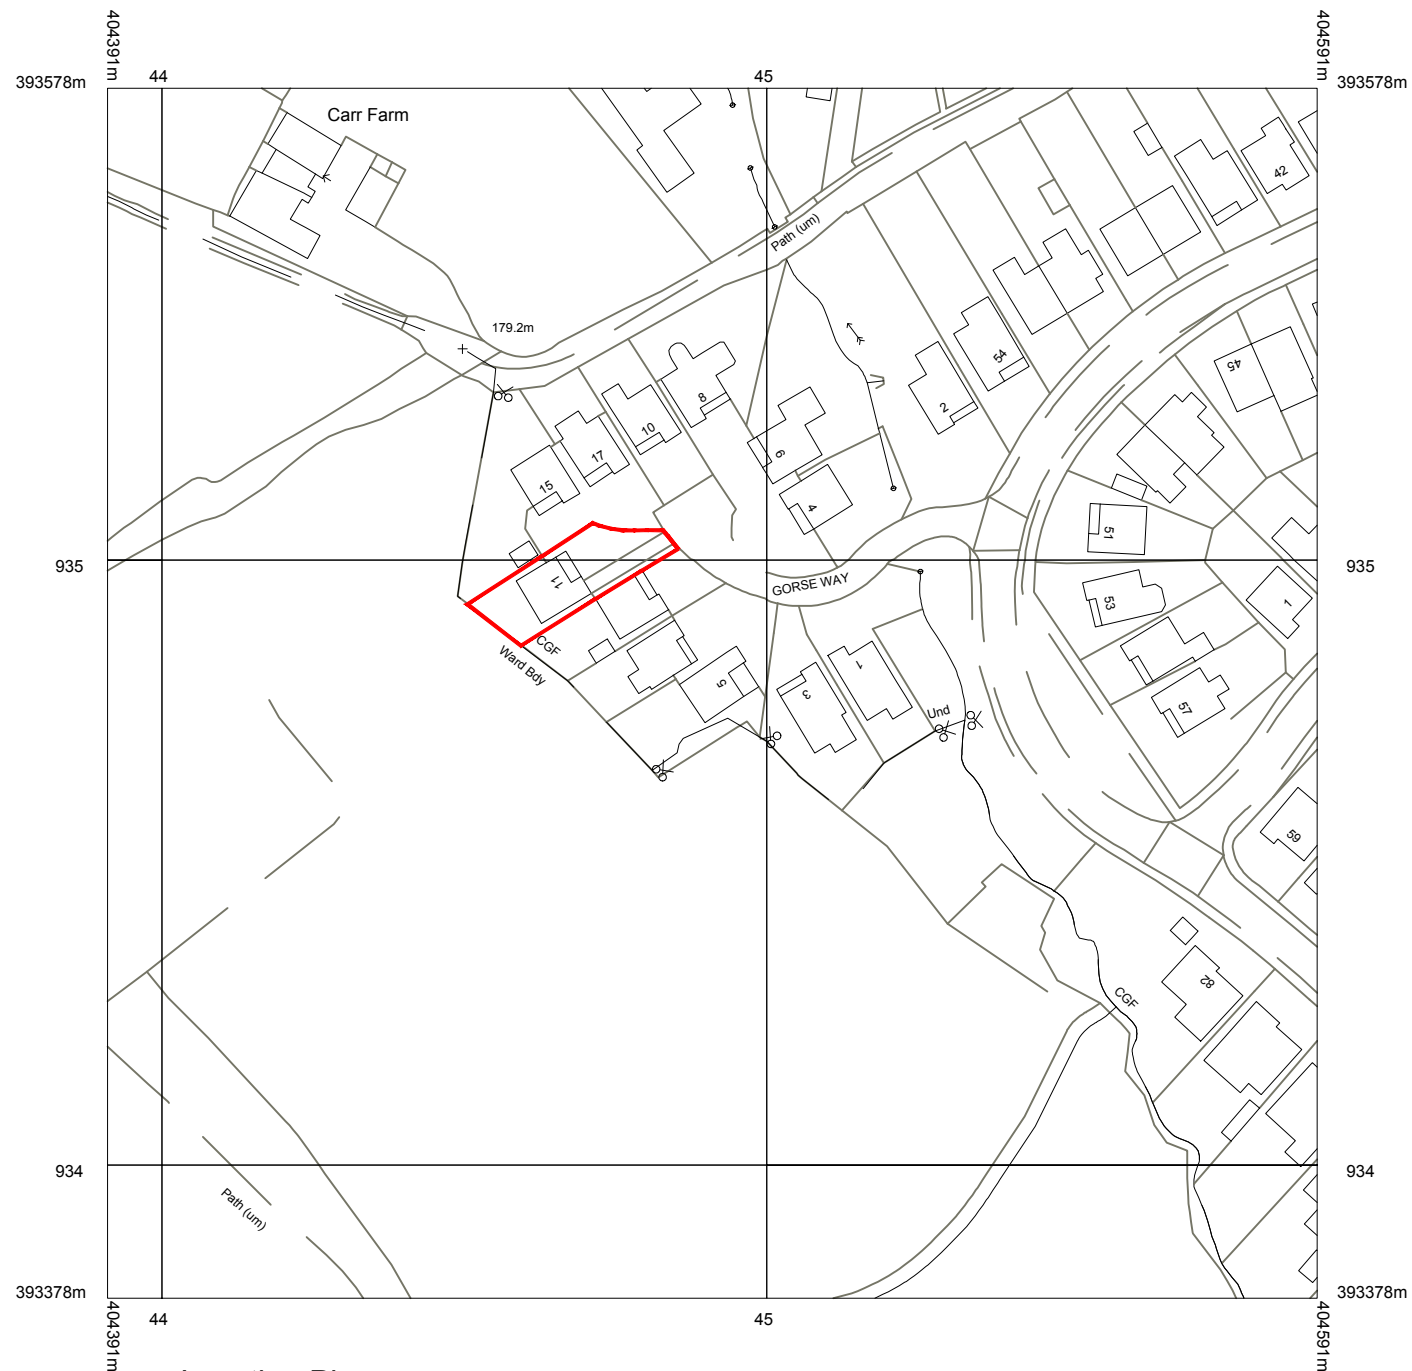

Location Plan
Scale 1:1250

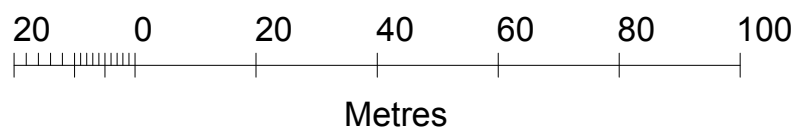

Site Plan
Scale 1:500

- Red line boundary
- Area of proposal



Address:
Mr David Moores,
11 Gorse Way, Glossop, Derbyshire, SK13 8SX

Project:
Proposed first floor side extension and single
storey rear extension

Title:
Location Plan

Scale: 1:1250 & 1:500 @ A3

Drawn: C.K.	Date: March 2024
----------------	---------------------

Project no.: 3259	Drawing no.: 3259-005
----------------------	--------------------------

PLANMART LIMITED
9, GEORGE STREET, GLOSSOP,
DERBYSHIRE SK13 8AY.
TEL: 01457 863153