

SITE PLAN

Legend

- Access / Door To dwelling.
- 1800mm high close boarded fence.
- Indicates 1.8m High Brick Wall with piers.
- Indicates 1.8m High Curved Brick Wall with piers.
- Line to delineate application site boundary.
- Lockable Timber gates to be erected to rear gardens (as indicated on site layout).



IMPORTANT NOTE:

ALL DIMENSIONS AND LEVELS SHOWN ON THIS DRAWING ARE TO BE CHECKED BY THE CONTRACTOR MANUFACTURER PRIOR TO THE COMMENCEMENT OF ANY WORKS ON SITE OR THE MANUFACTURE OF ANY SITE COMPONENTS.

THIS DRAWING IS NOT TO BE SCALED.

DIMENSIONS ARE INDICATED IN MILLIMETRES UNLESS CLEARLY STATED OTHERWISE.

COPYRIGHT OF THIS DRAWING BELONGS SOLELY TO BALDWIN DESIGN CONSULTANCY LTD.

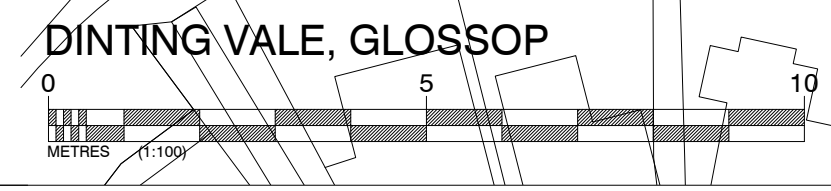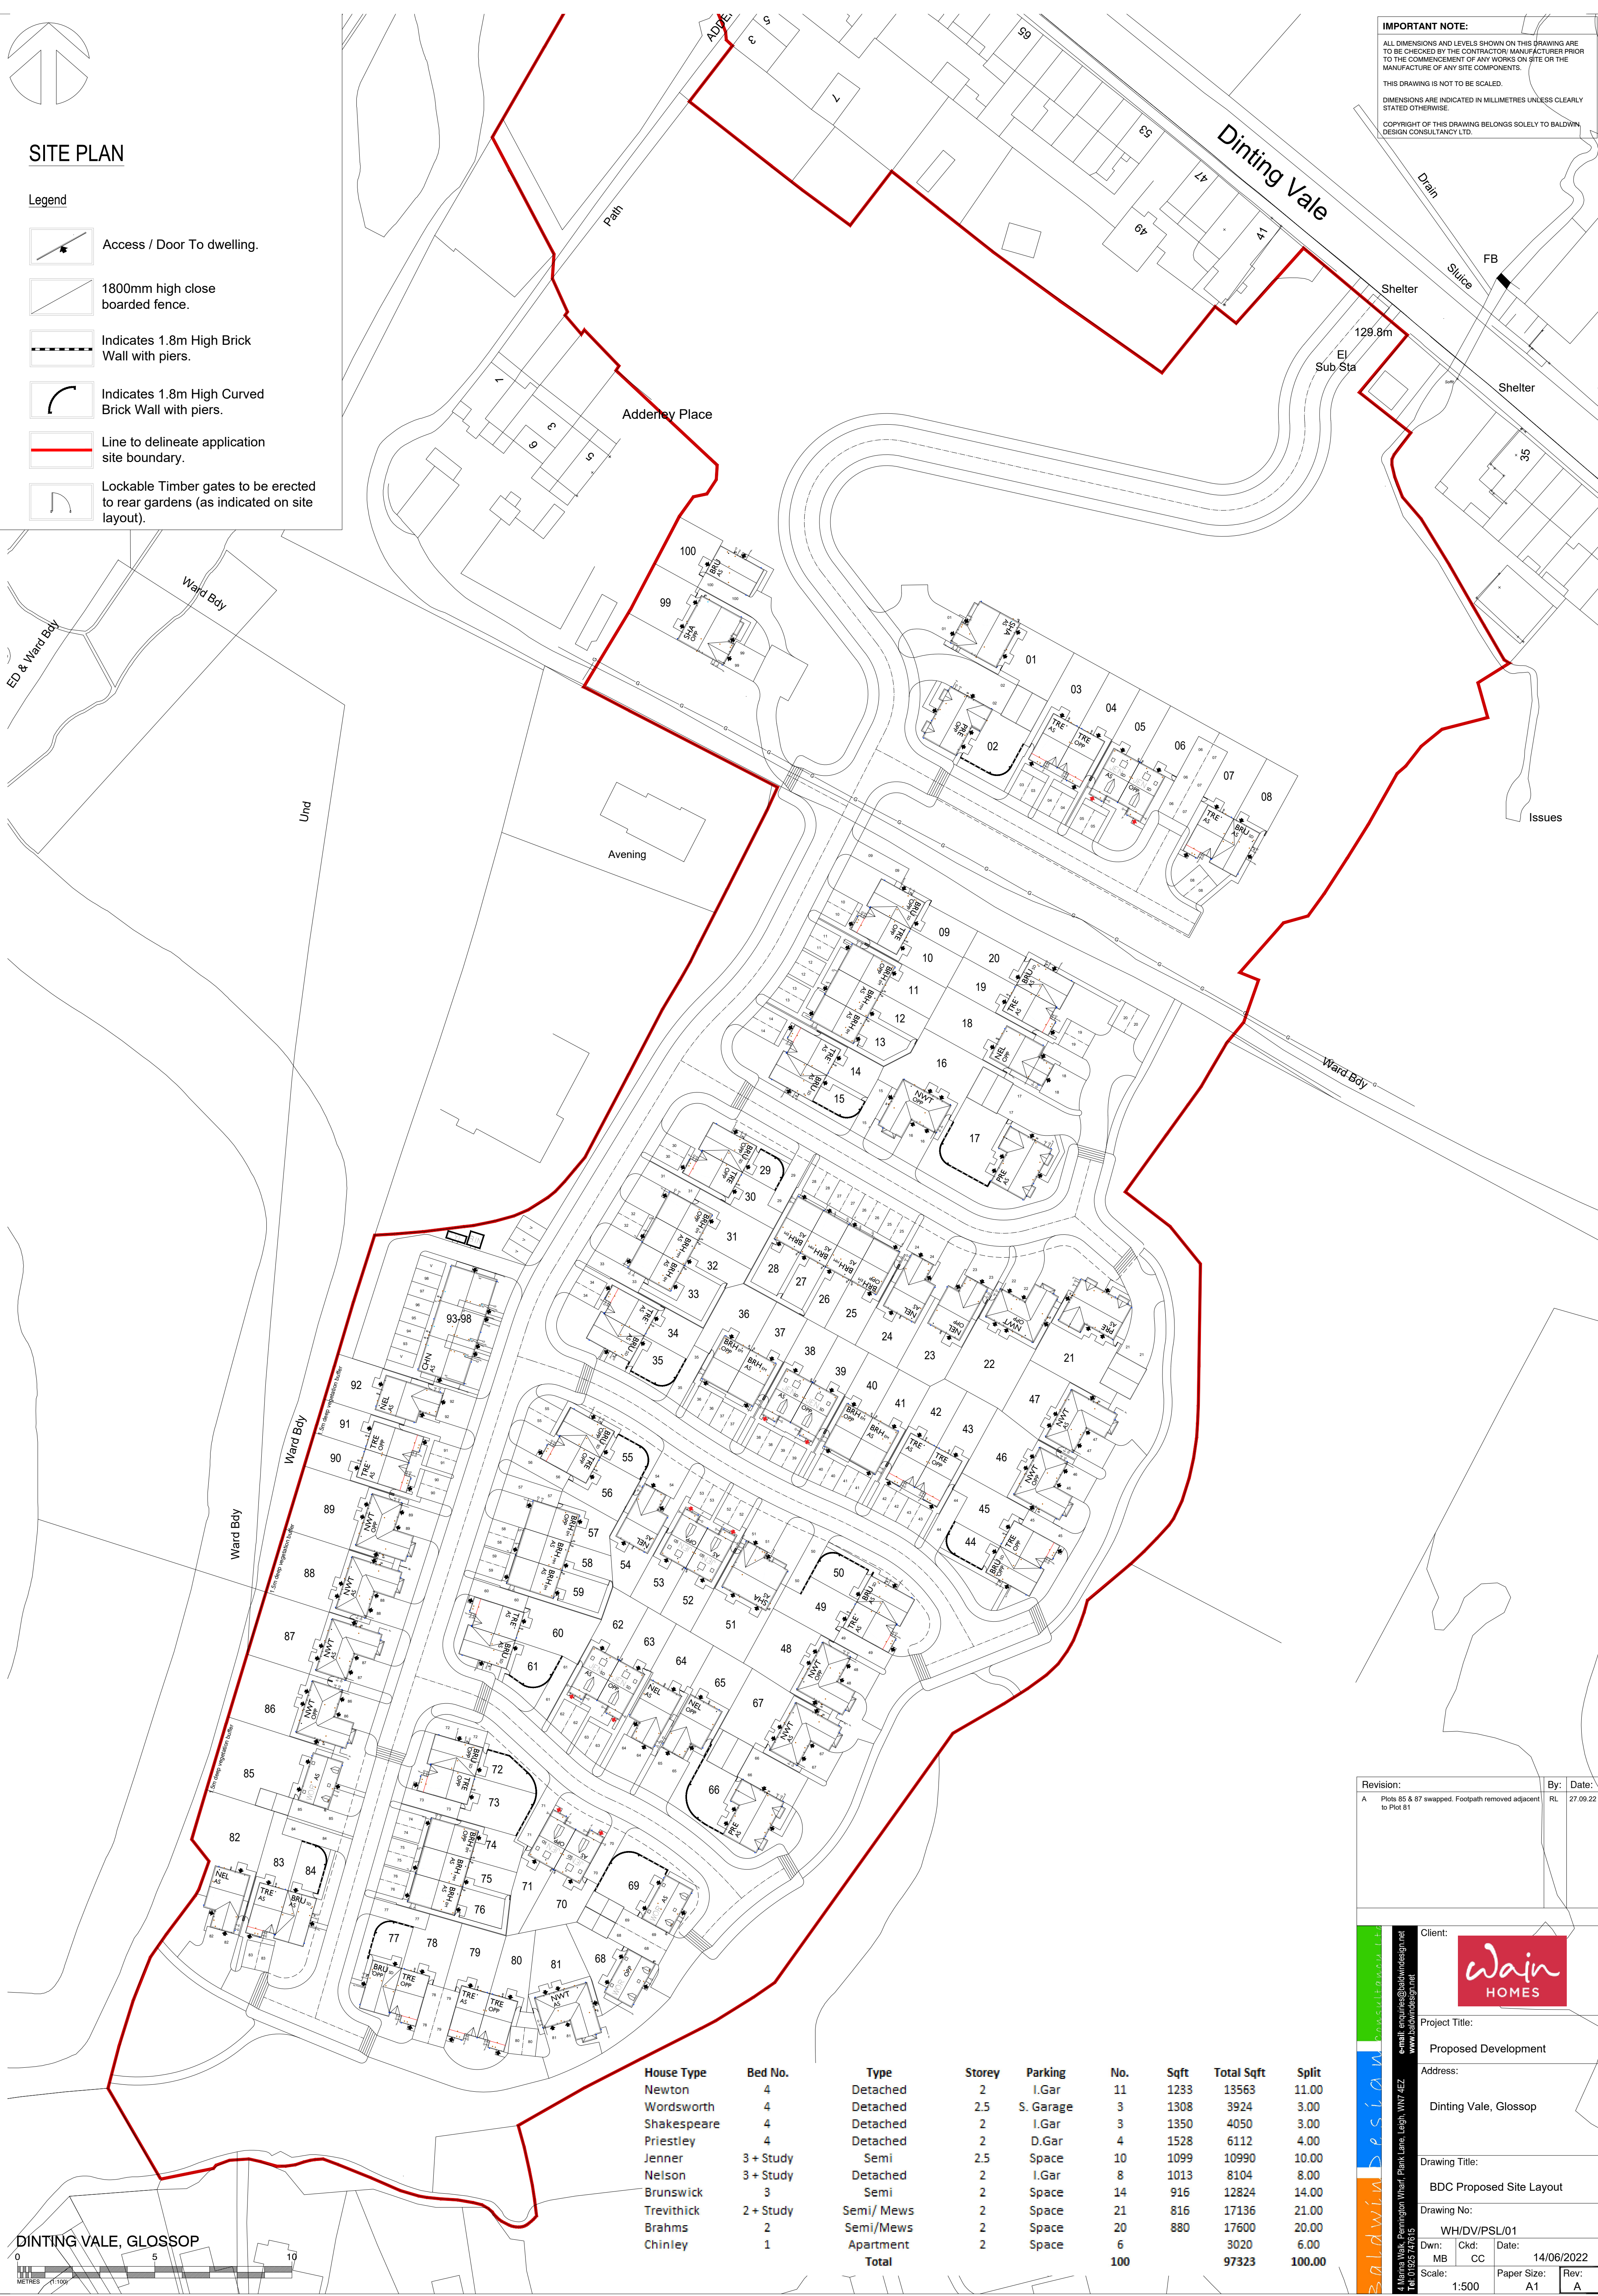

House Type	Bed No.	Type	Storey	Parking	No.	Sqft	Total Sqft	Split
Newton	4	Detached	2	I.Gar	11	1233	13563	11.00
Wordsworth	4	Detached	2.5	S. Garage	3	1308	3924	3.00
Shakespeare	4	Detached	2	I.Gar	3	1350	4050	3.00
Priestley	4	Detached	2	D.Gar	4	1528	6112	4.00
Jenner	3 + Study	Semi	2.5	Space	10	1099	10990	10.00
Nelson	3 + Study	Detached	2	I.Gar	8	1013	8104	8.00
Brunswick	3	Semi	2	Space	14	916	12824	14.00
Trevithick	2 + Study	Semi/ Mews	2	Space	21	816	17136	21.00
Brahms	2	Semi/Mews	2	Space	20	880	17600	20.00
Chinley	1	Apartment	2	Space	6		3020	6.00
Total					100		97323	100.00

Revision:	By:	Date:
A Plots 85 & 87 swapped. Footpath removed adjacent to Plot 81	RL	27.09.22

Client:

Project Title:

Proposed Development

Address:

Dinting Vale, Glossop

Drawing Title:

BDC Proposed Site Layout

Drawing No:

WH/DV/PSL/01

Dwn:

MB

Ckd:

CC

Date:

14/06/2022

Scale:

1:500

Paper Size:

A1

Rev:

A

4 Marina Walk, Parnington Wharf, Plain Lane, Leigh, WNY4 4EZ
Tel: 01925 747615
email: enquiries@baldwindesign.net
www.baldwindesign.net

Baldwin Design

Consultants