





FRONT ELEVATION

SIDE ELEVATION

SIDE ELEVATION

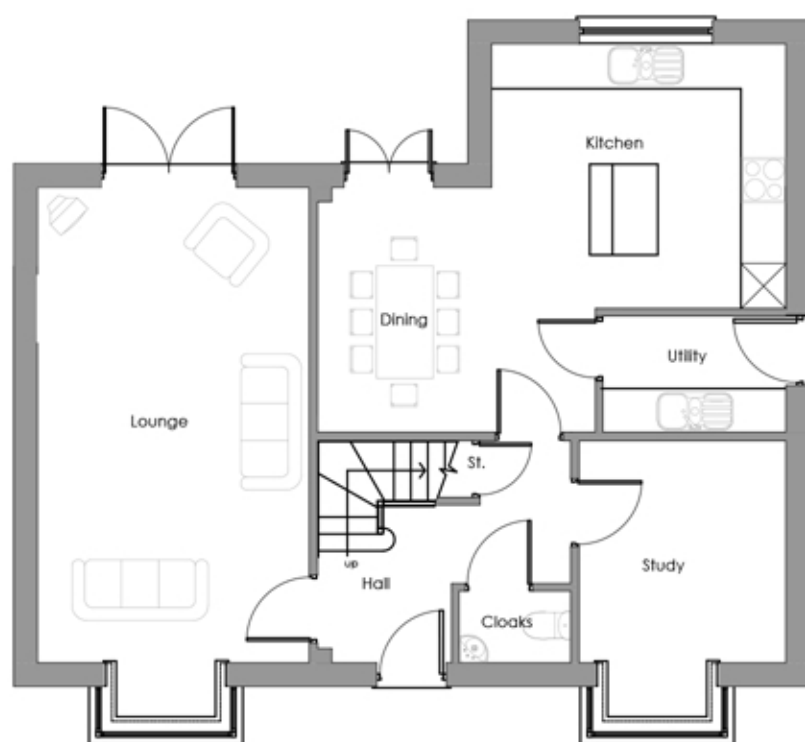

GROUND FLOOR PLAN

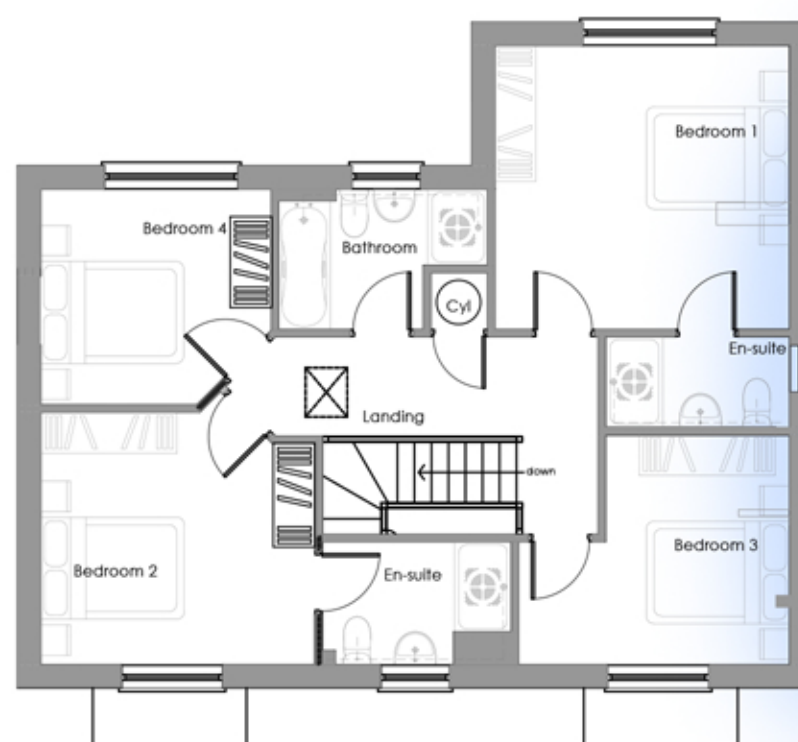

FIRST FLOOR PLAN



SIDE ELEVATION



'PRIESTLEY'

1528sqft/141.934sqm

PLANNING - STONE

Revision:	By:	Date:

4 Marina Walk, Pennington Wharf, Park Lane, Leigh, WN7 4EZ
Tel: 01925 747615

Baldwin Design

Client: **Wain HOMES**

Project Title: **Residential Development**

Address: **Dinting Vale, Glossop**

Drawing Title: **PRIESTLEY PLANS & ELEVATIONS**

Drawing No: **WH/DV/HT/PR/01**

Dwn: MB	Ckd: GB	Date: 28/06/2022
Scale: 1:100	Paper Size: A3	Rev: