


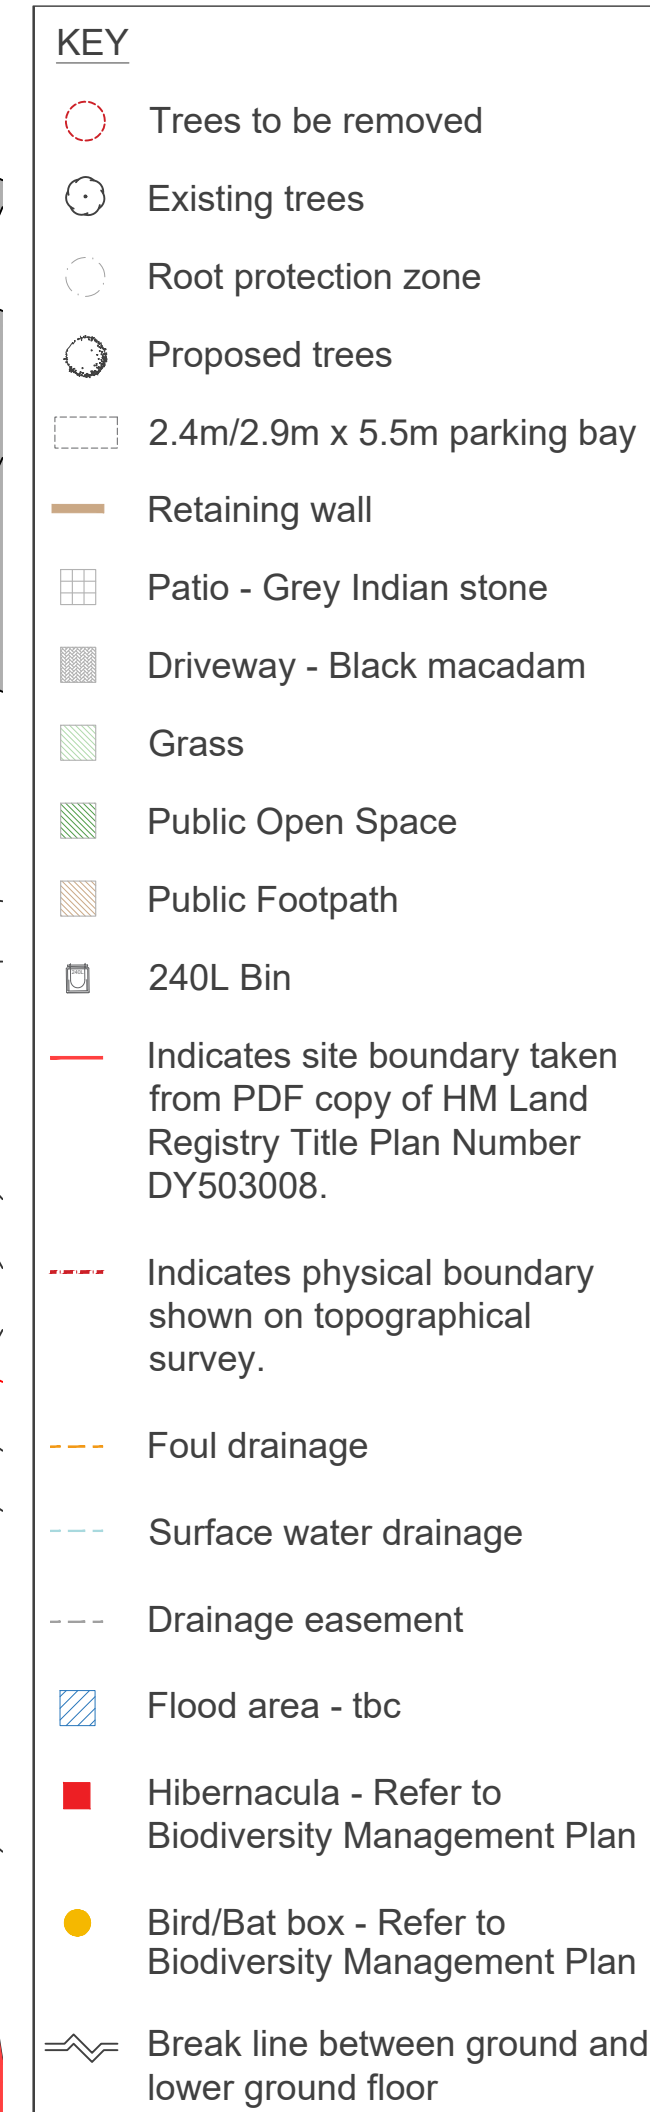

Accommodation Schedule	
Unit Type	No.
A - 3B6P Semi-Det @ 124m ²	2
C - 4B8P Semi-Det @ 177m ²	1
D - 3B5P Semi-Det @ 152m ²	2
E - 4B8P Detached @ 243m ²	1
Total Units	6

A -	Revised to retain existing telegraph poles Initial Issue	10.11.22 12.10.22	SB SB
Rev	Description	Date	By

jda

j d a architects

info@jda-architects.com
www.jda-architects.com

manchester: 0161 336 5011
liverpool: 0151 665 0112

Client:		Mellor Homes Ltd	
Project:		Longcough Drive, Glossop	
Project Status:		PL - Planning	
Scale:	@ original size	Date:	Drawn by: Checked by:
1:200	A1	Oct 2022	SB RH
Project Number		Drawing Number	
1300		A DR 035	
Description		Rev	
Proposed Site Plan - Application 1 - S73		A	