




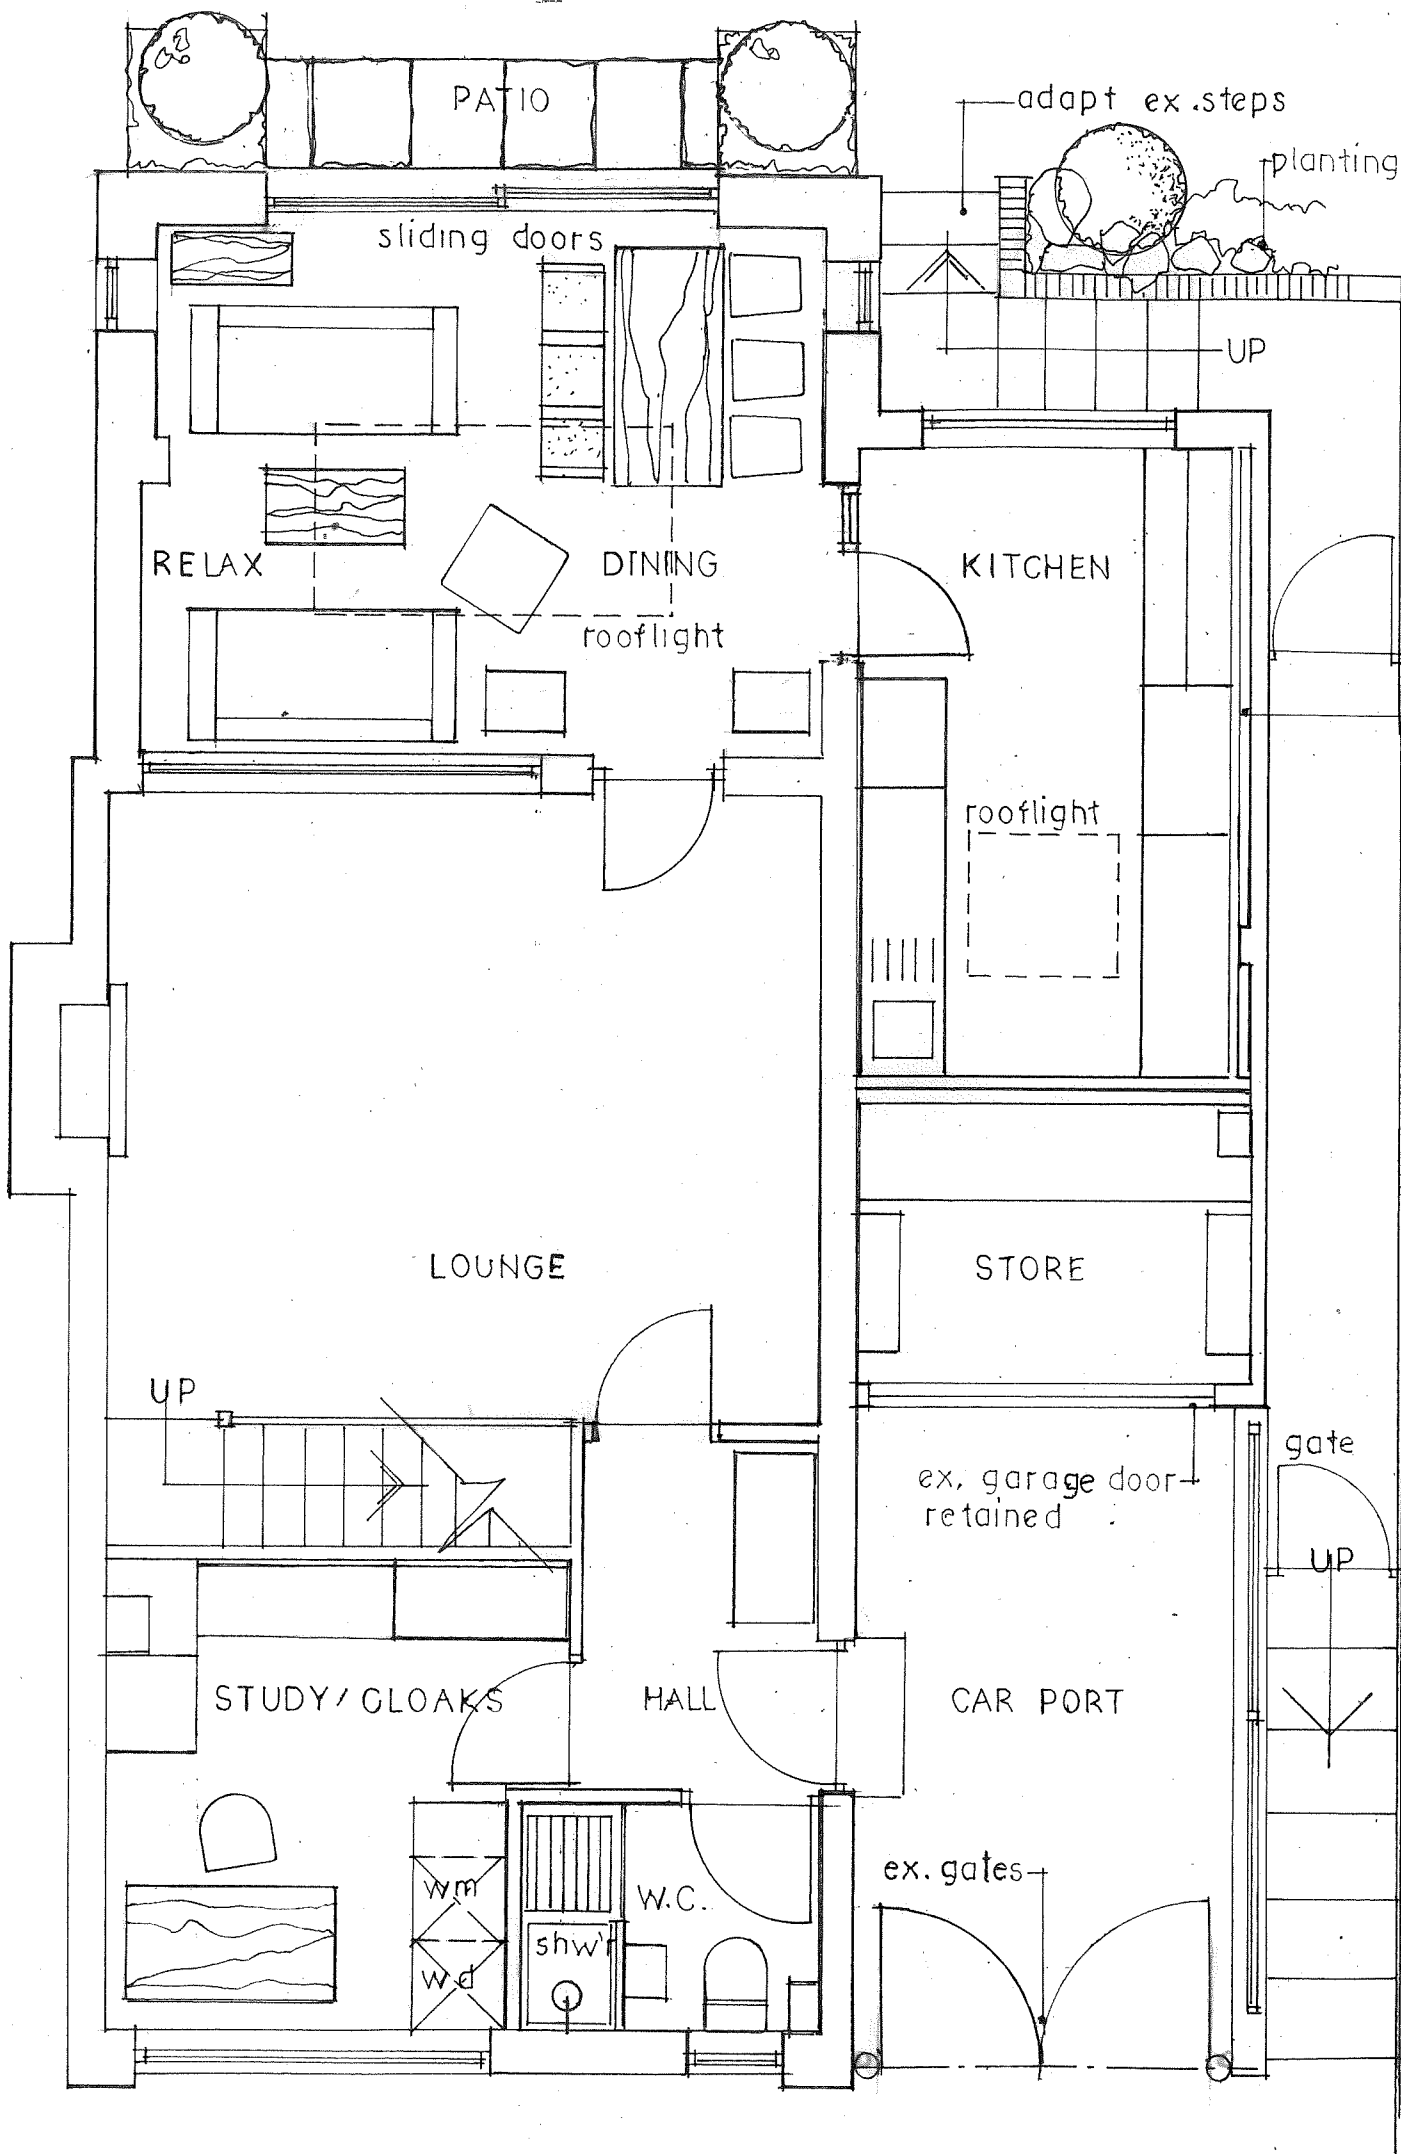


1:50 Scale Bar

 


rubberised flat roofing system in grey

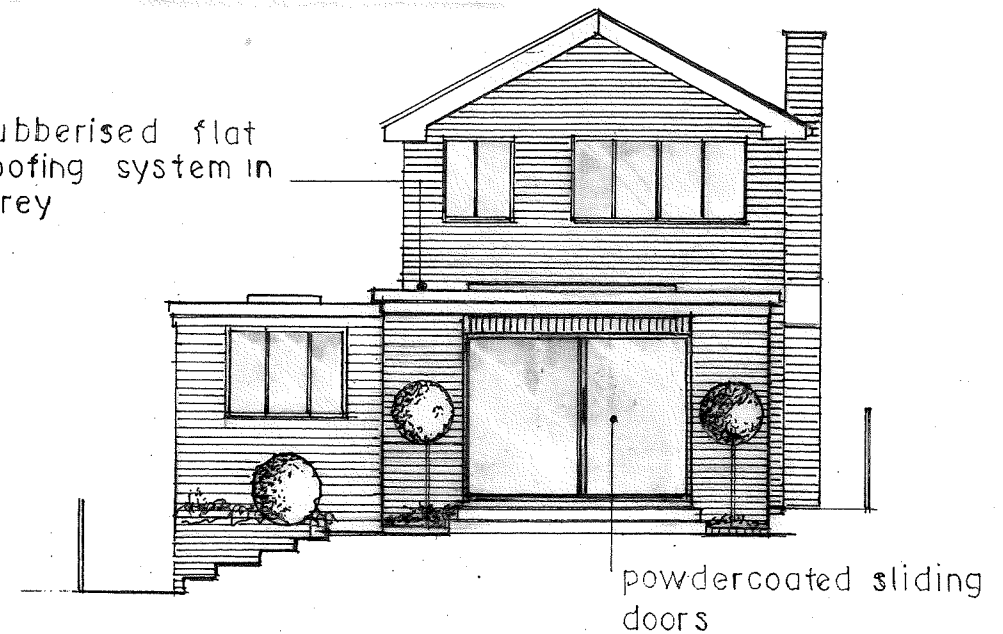

REAR ELEVATION 1:100

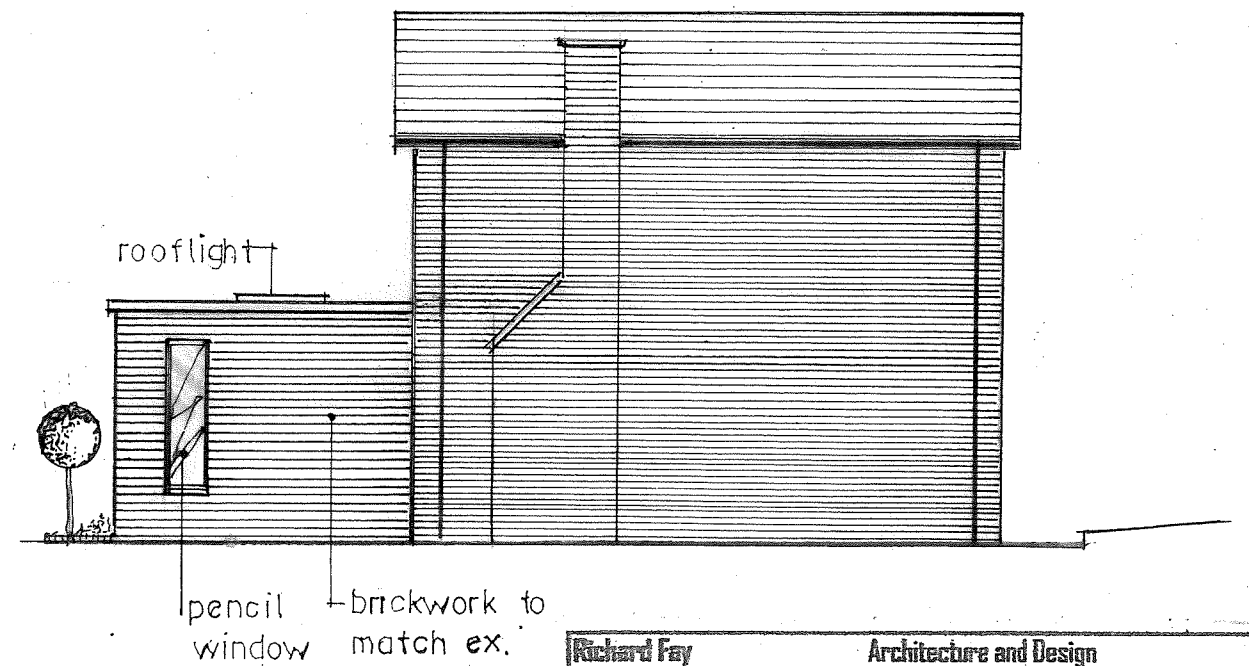

SIDE

 

PROPOSED PLAN
1:50

Richard Fay	Architecture and Design No 90 Windahurst Road High Lane Cheshire SK6 8AE TEL: 07932 624015 Email: ricfay@hotmail.co.uk
Client Mr. C. Bailey	33 THE CRESCENT, NEW MILLS, SK22 3DB.
Drawing PROPOSED	Plan & Elevations
Scale 1:50 1:100	Date: NOV. 2023
Drawing No CB.02	Revision