



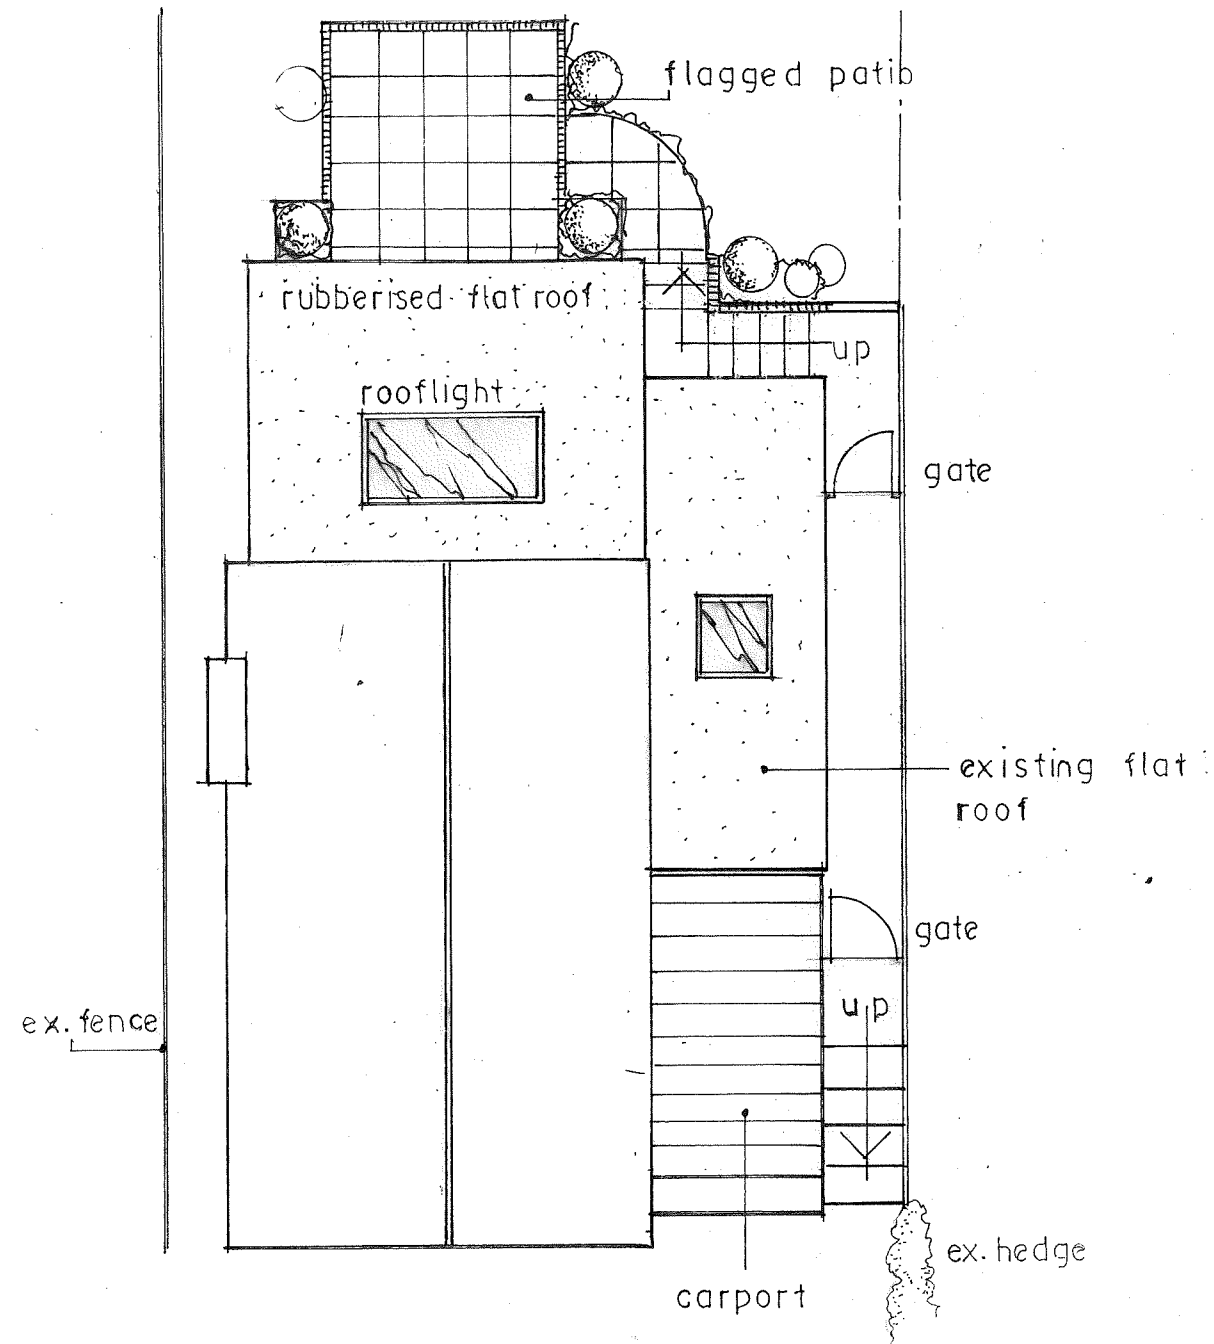

ROOF PLAN

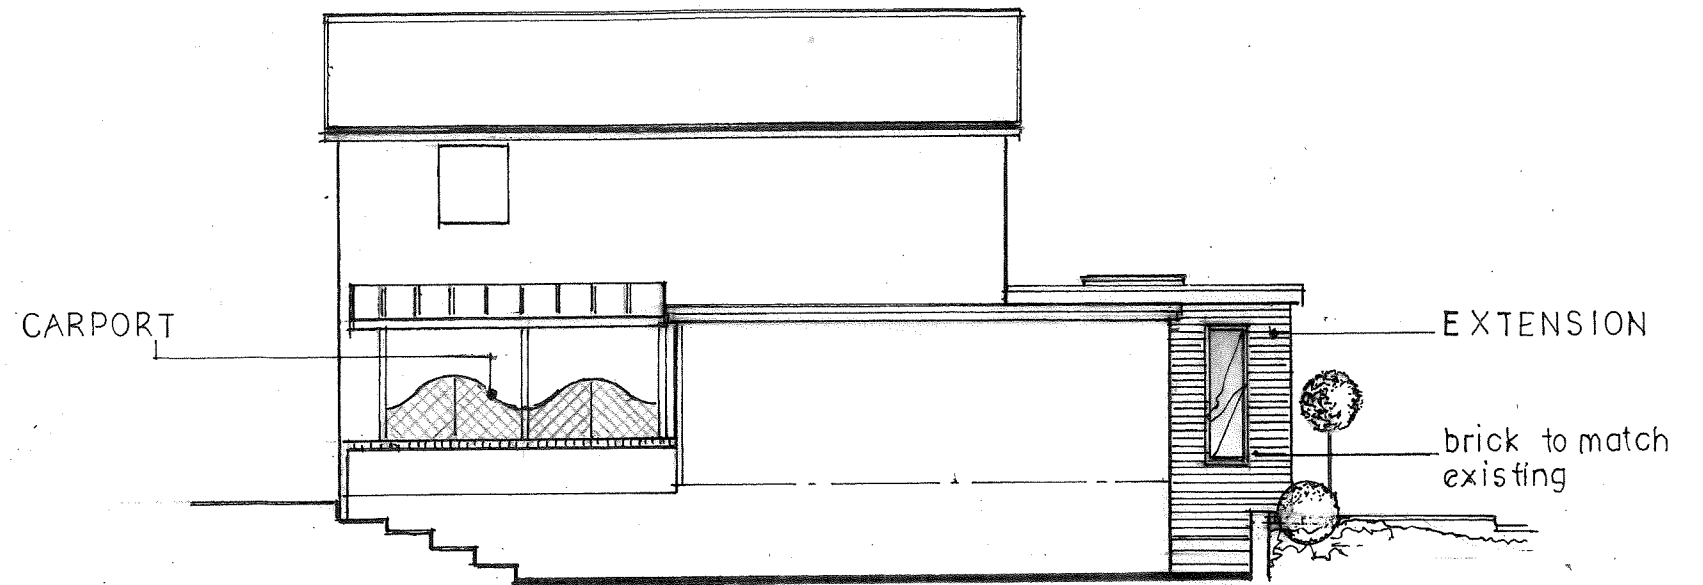

SIDE ELEVATION



Richard Fay		Architecture and Design	
		No 90 Windlehurst Road	
		High Lane	
		Cheshire SK6 8AE	
		TEL: 07932 624015	
		Email: ricfay@hotmail.co.uk	
Client		33 THE CRESCENT,	
Mr. C. Bailey		NEW MILLS, SK22 3DB.	
Drawing		PROPOSED R-Plan & Elevation	
Scale		Date:	
1:100		NOV. 2023	
Drawing No		Revision	
CB.03			