


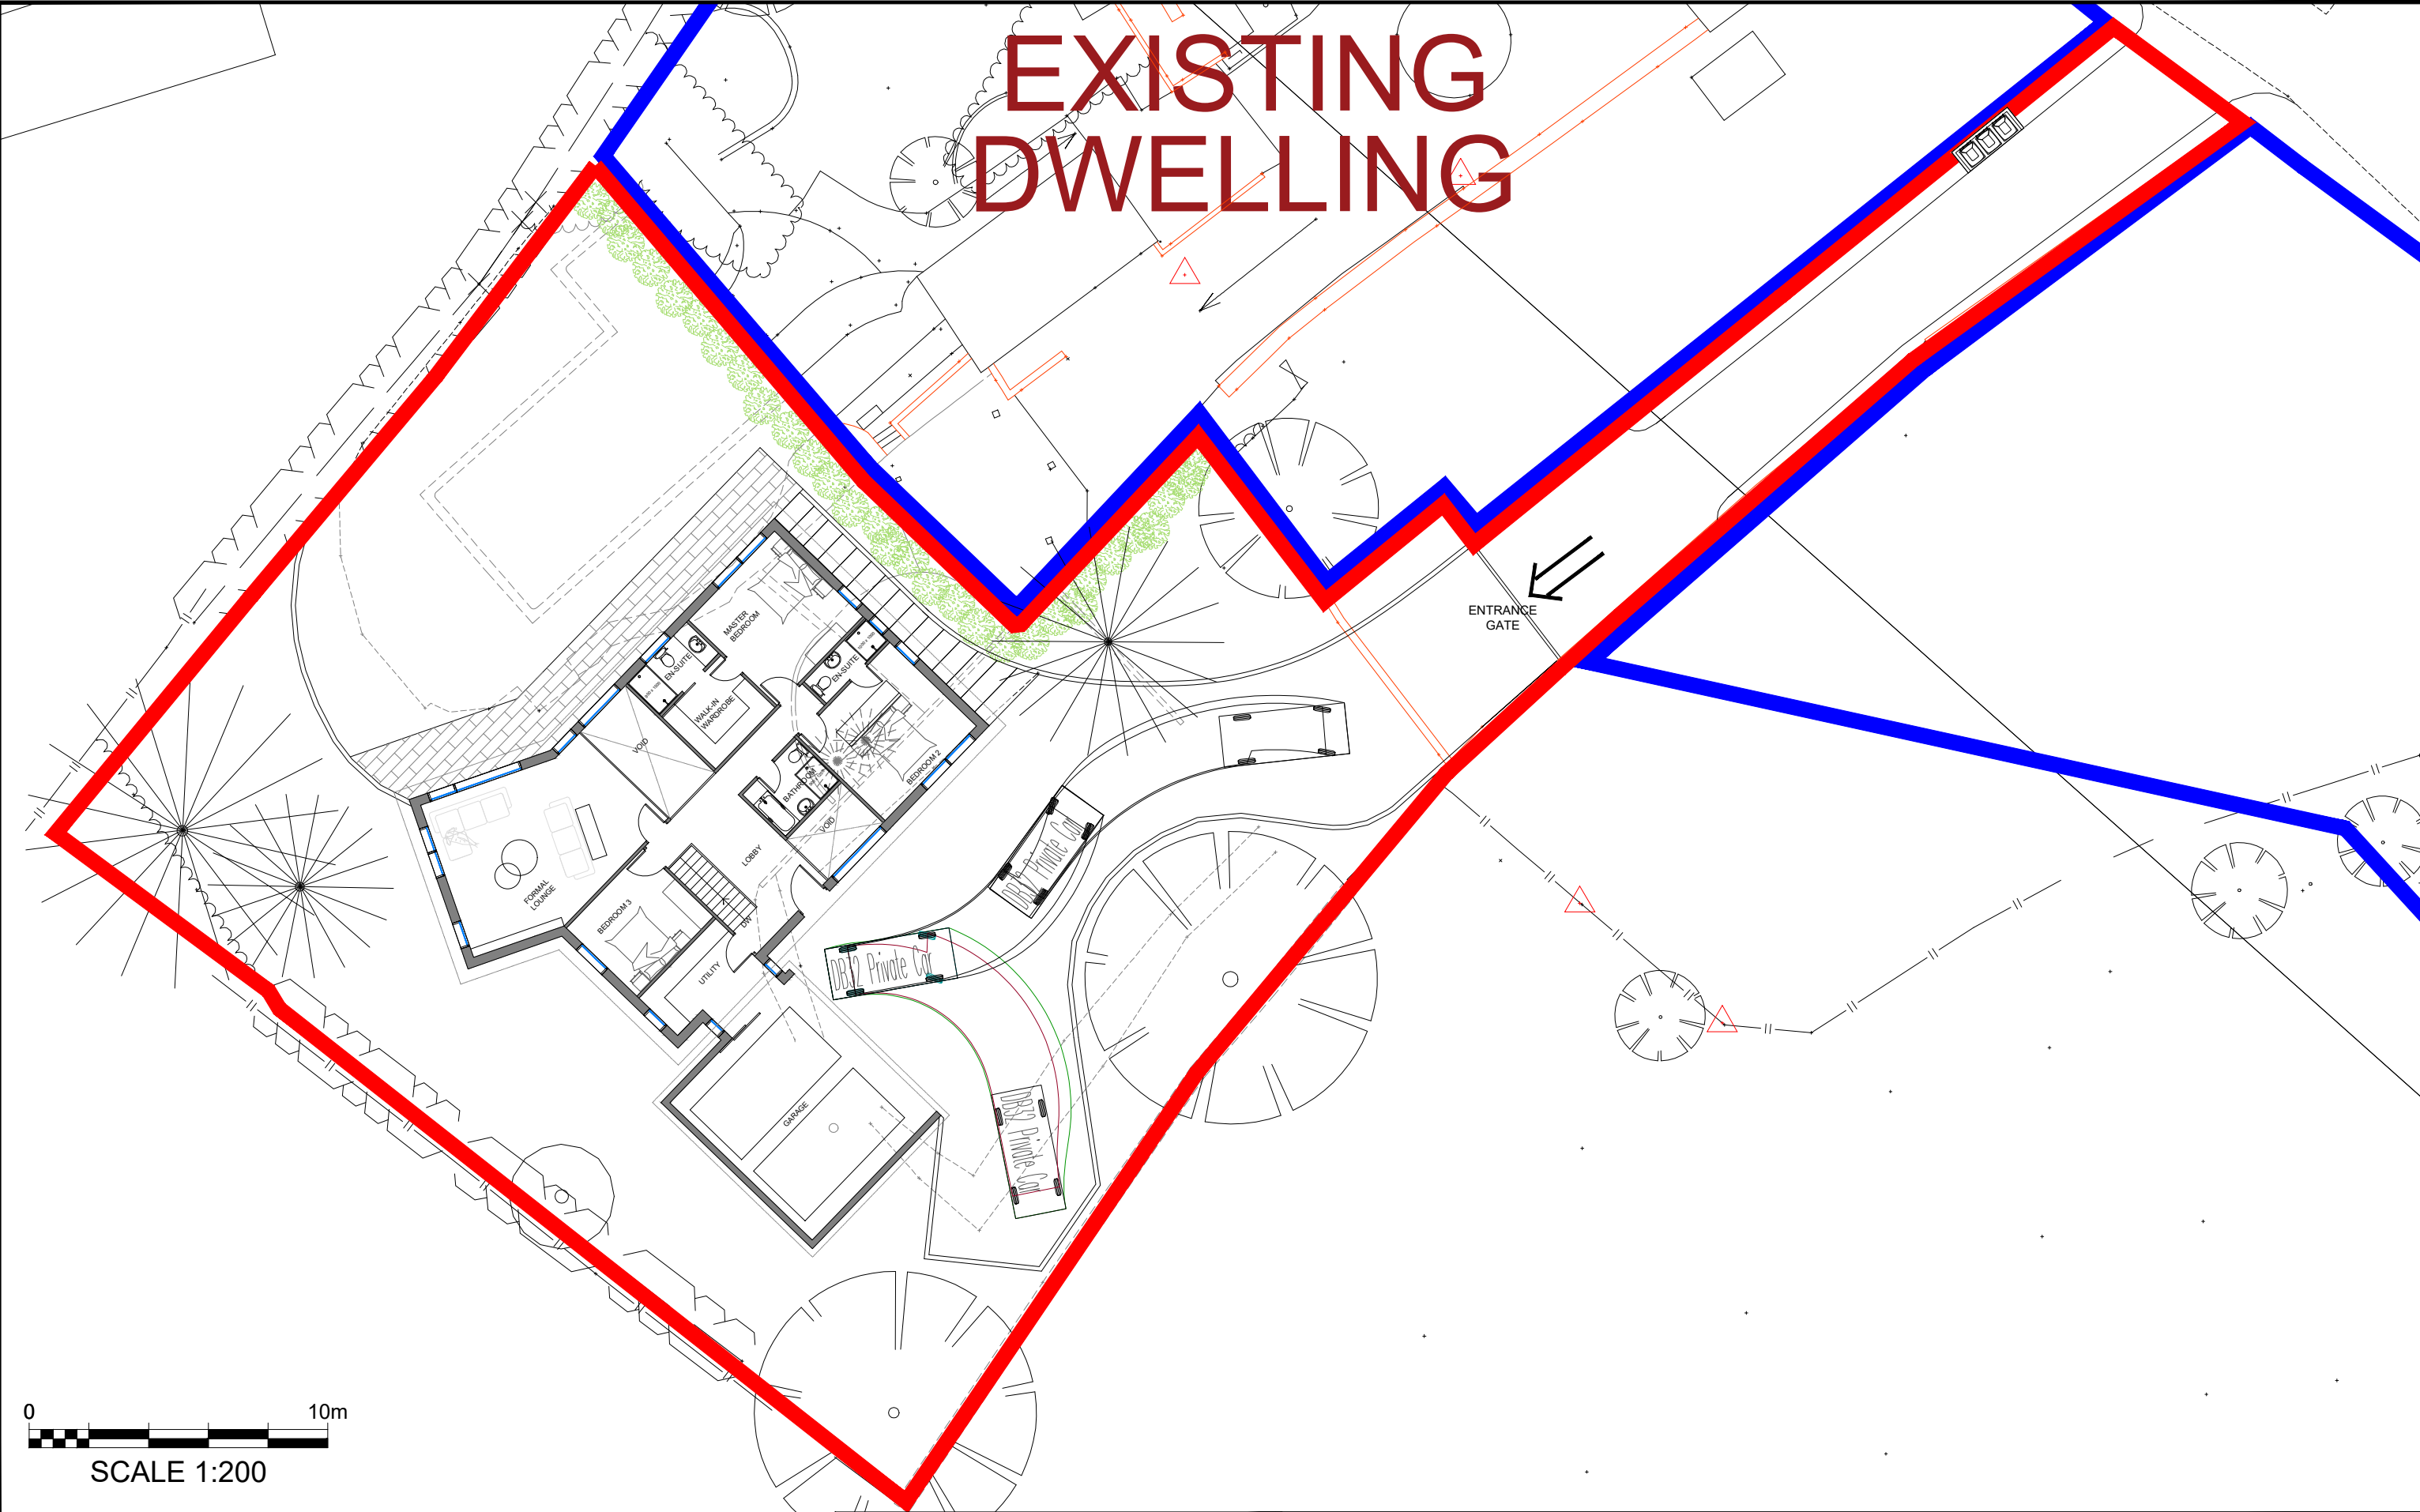


A	First Issue.	HM	27.03.2023
REV	DESCRIPTION	BY	DATE



HOWARD & SEDDON A.R.I.B.A.
CHARTERED ARCHITECTS
64 WASHWAY ROAD
SALE, CHESHIRE, M33 7RE
TEL NO. 0161 - 973 8296
FAX NO. 0161 - 962 3485
E-MAIL : ADMIN@HOWARDANDEDSDON.CO.UK

PROJECT	PROPOSED NEW DWELLING CHAPEL BROW 44/48 TOWN LANE CHARLESWORTH. SK13 5HQ	TITLE PROPOSED SITE PLAN WITH VEHICLE TRACKING	DRAWN HM	DRG No. 14,647/
			DATE 27.03.2023	33
CLIENT	MR PAUL DUFFY		SCALE 1:200 (A3)	AMENDMENT A

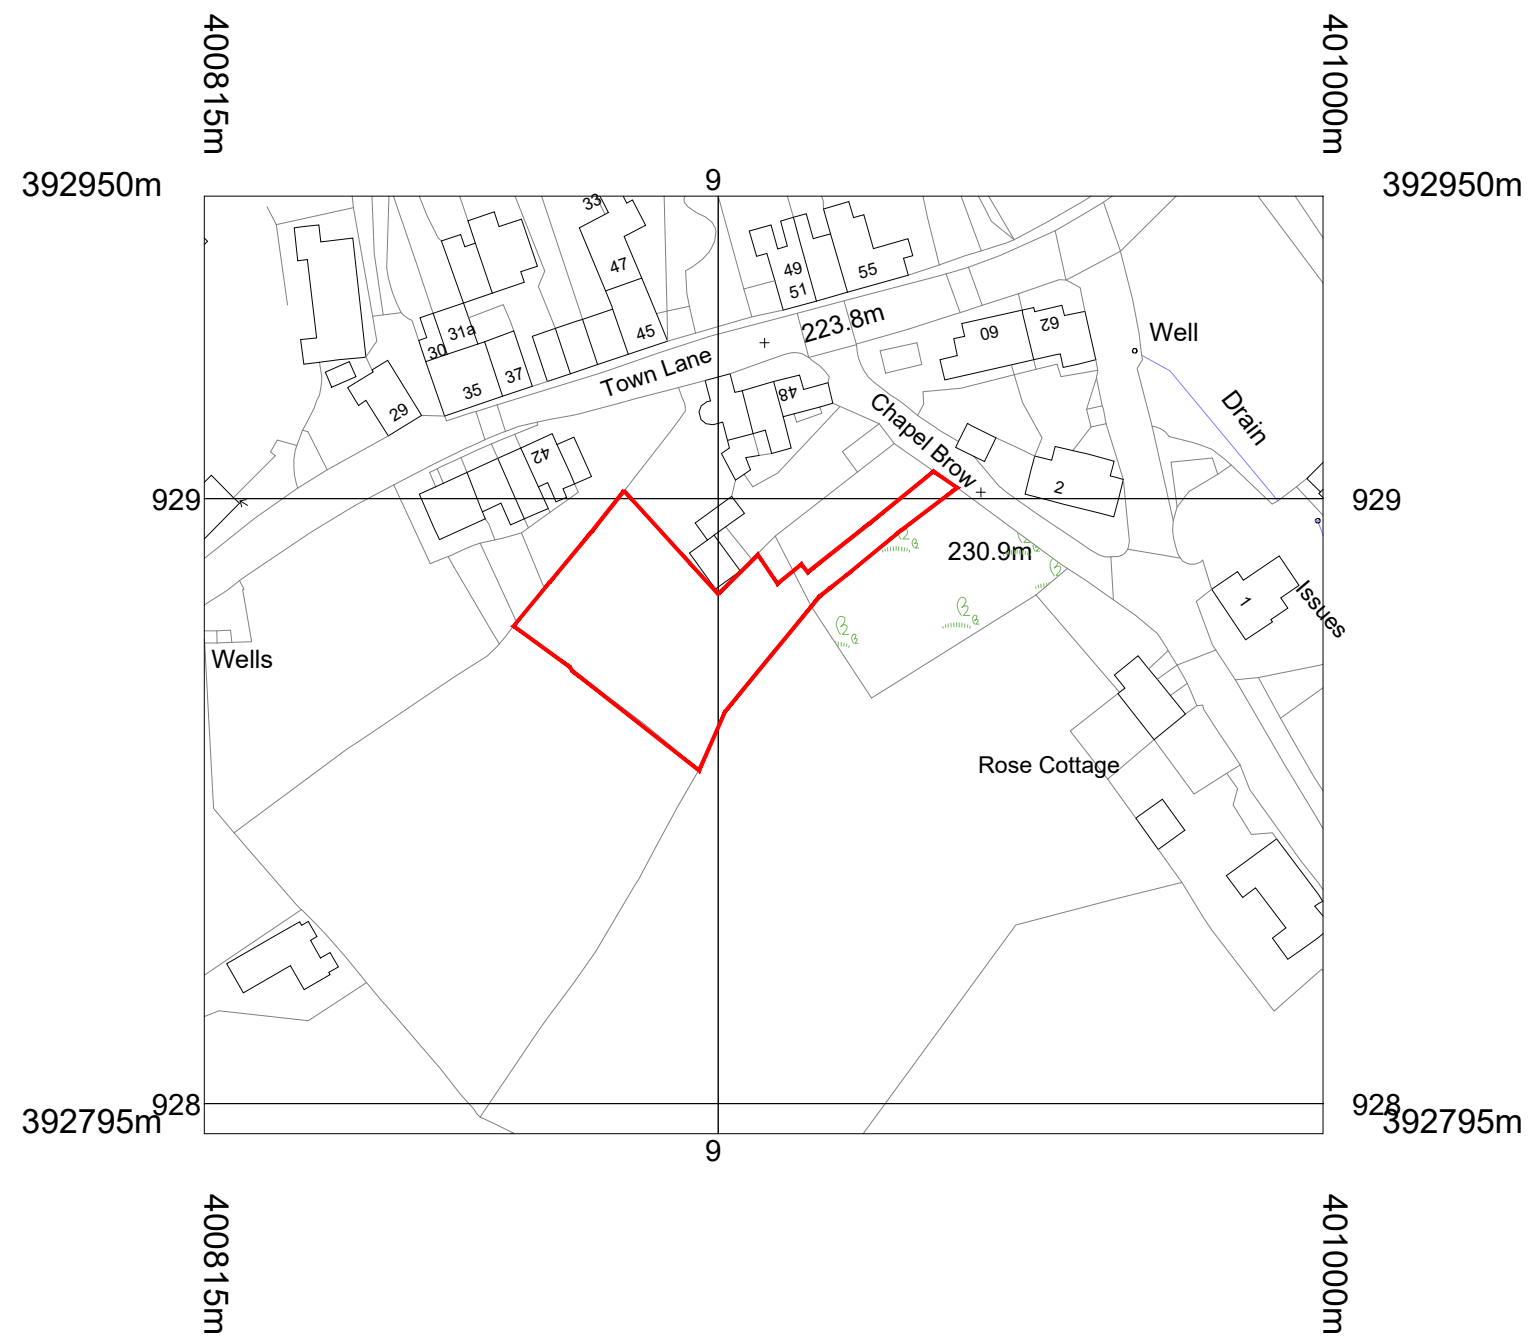

				 HOWARD & SEDDON A.R.I.B.A. CHARTERED ARCHITECTS 64 WASHWAY ROAD SALE, CHESHIRE, M33 7RE TEL NO. 0161 - 973 8296 FAX NO. 0161 - 962 3485 E-MAIL : ADMIN@HOWARDANDEDSDON.CO.UK	PROJECT	PROPOSED NEW DWELLING CHAPEL BROW 44/48 TOWN LANE CHARLESWORTH. SK13 5HQ	TITLE OS PLAN	DRAWN HM	DRG No. 14,647/ 20
					DATE 17.10.2022				
B	Road Names	HM	24.10.2022		CLIENT	MR PAUL DUFFY		SCALE 1:1250 (A3)	AMENDMENT B
A	First Issue.	HM	17.10.2022						
REV	DESCRIPTION	BY	DATE						

