




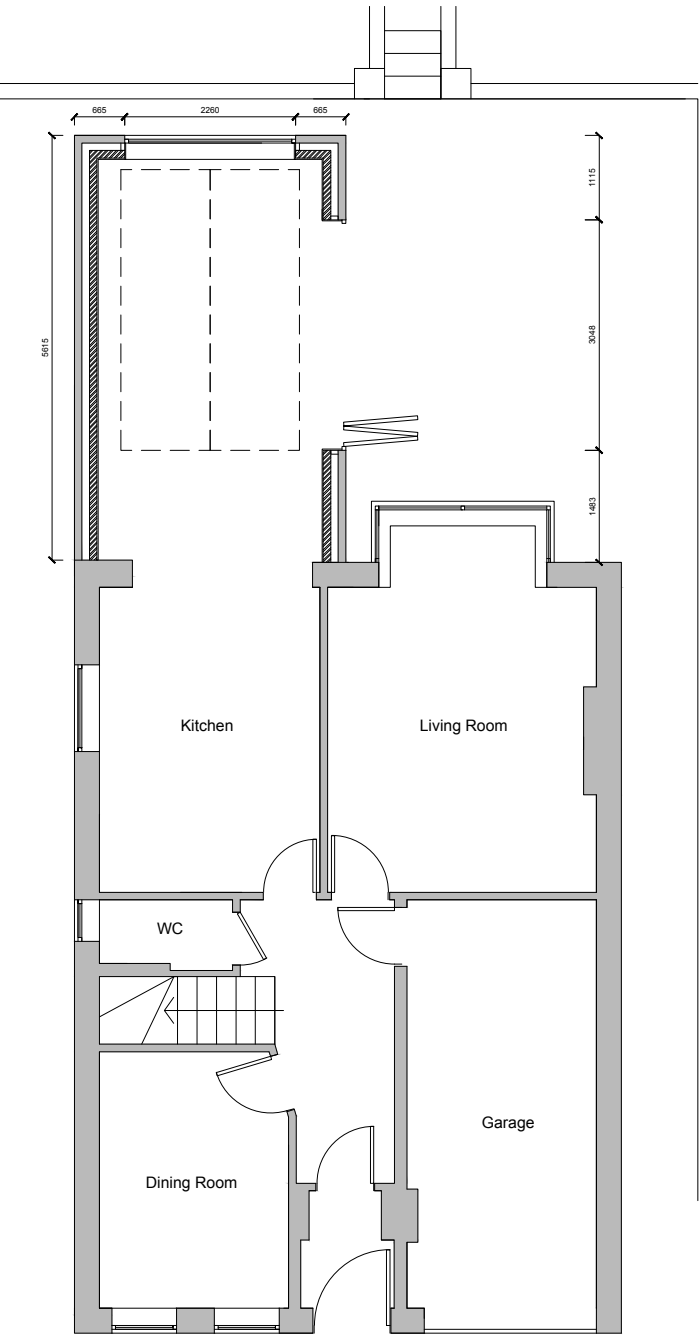

Proposed Ground Floor Plan

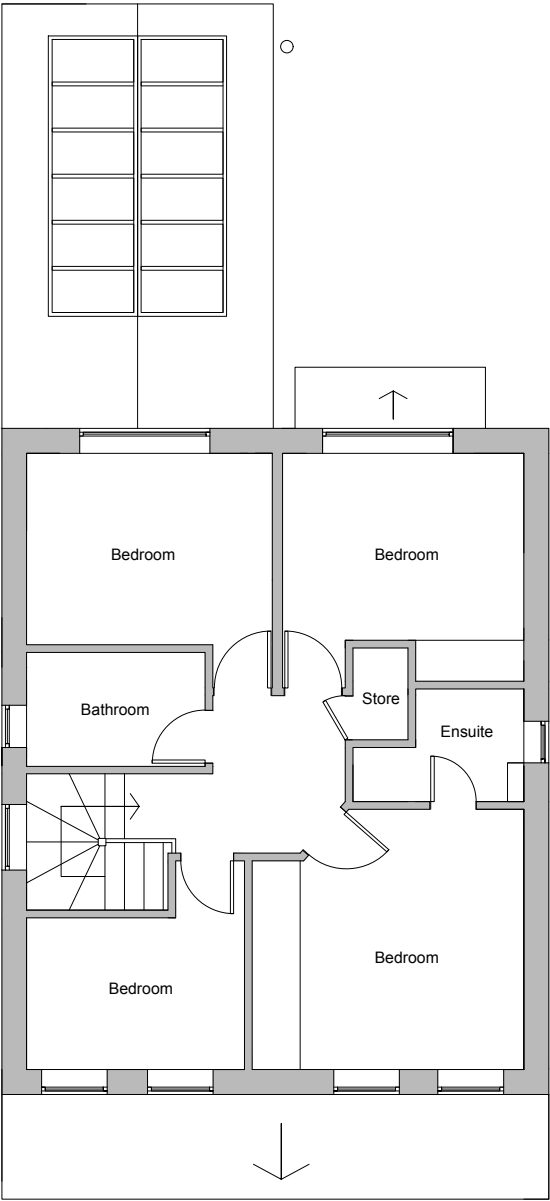


Proposed First Floor Plan

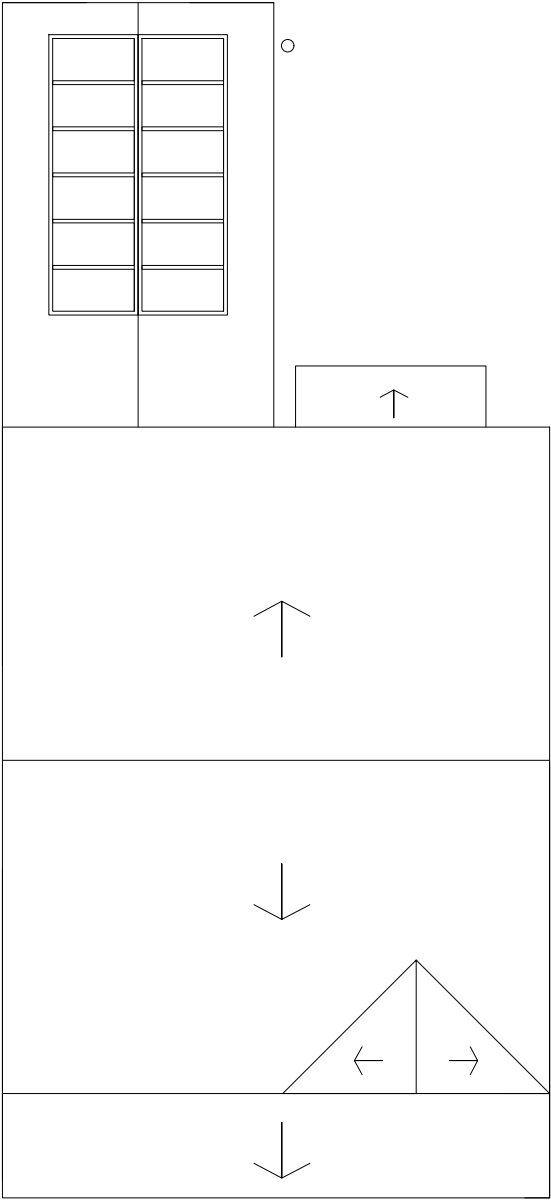

Proposed Roof Plan

Rev C - Roof design changed March 2024
Rev B - Parapet removed Feb 2024
Rev A - Flue height reduced Jan 2024

 

Address:

Mr & Mrs Leak
30 Tavern Road, Hadfield, Glossop, Derbyshire,
SK13 2RB

Project:
Proposed single storey rear extension

Title:
Proposed Plans

Scale: 1:100 @ A3

Drawn: C.K.	Date: December 2023
----------------	------------------------

Project no.: 3252	Drawing no.: 3252-003C
----------------------	---------------------------



Metric Scale

PLANMART LIMITED
9, GEORGE STREET, GLOSSOP,
DERBYSHIRE SK13 8AY.
TEL: 01457 863153