

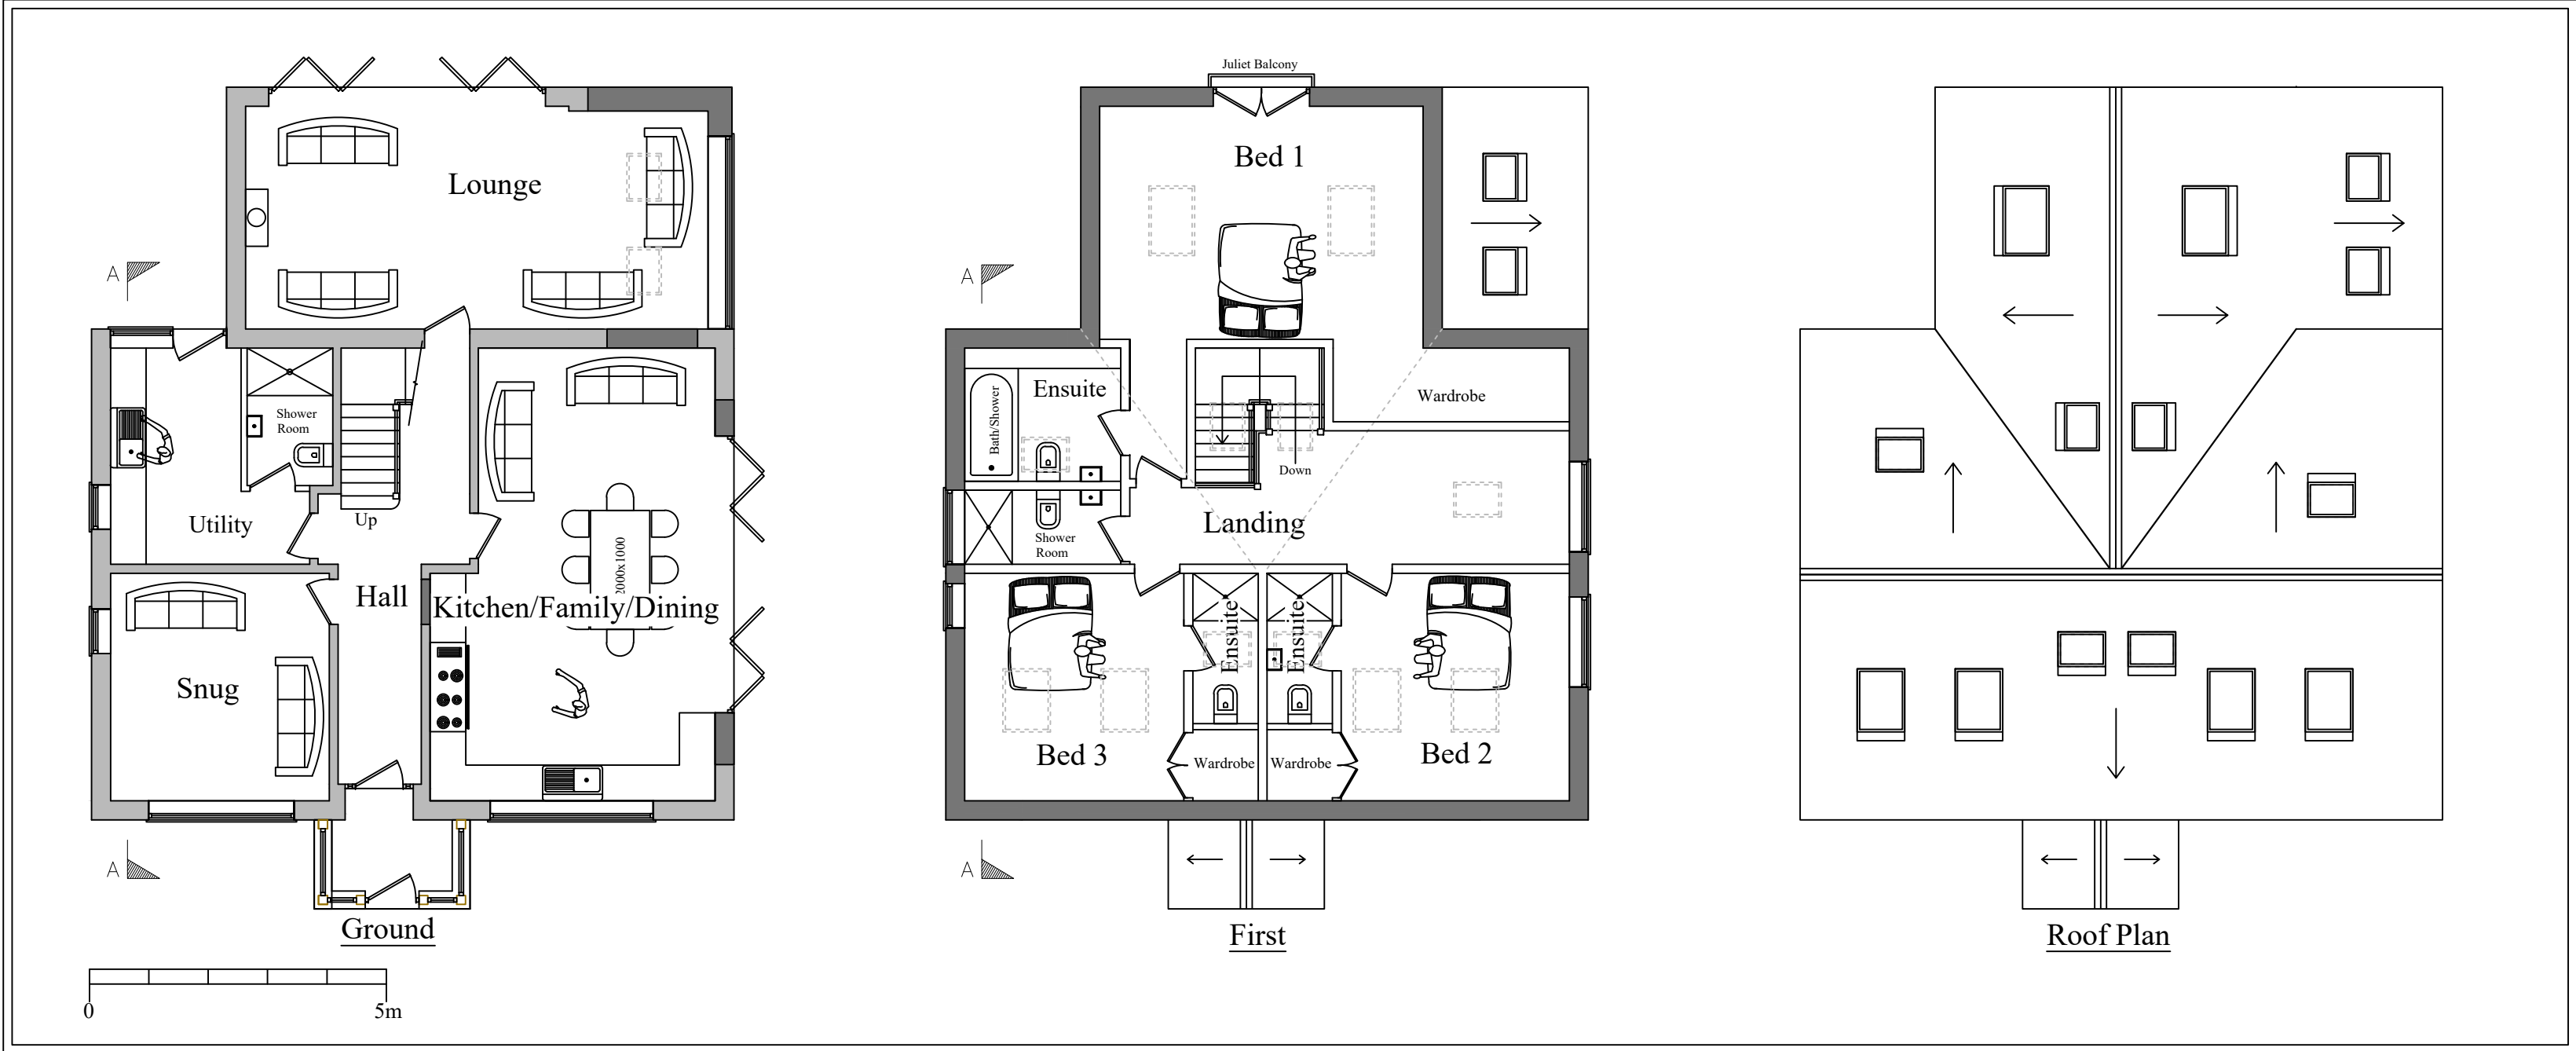
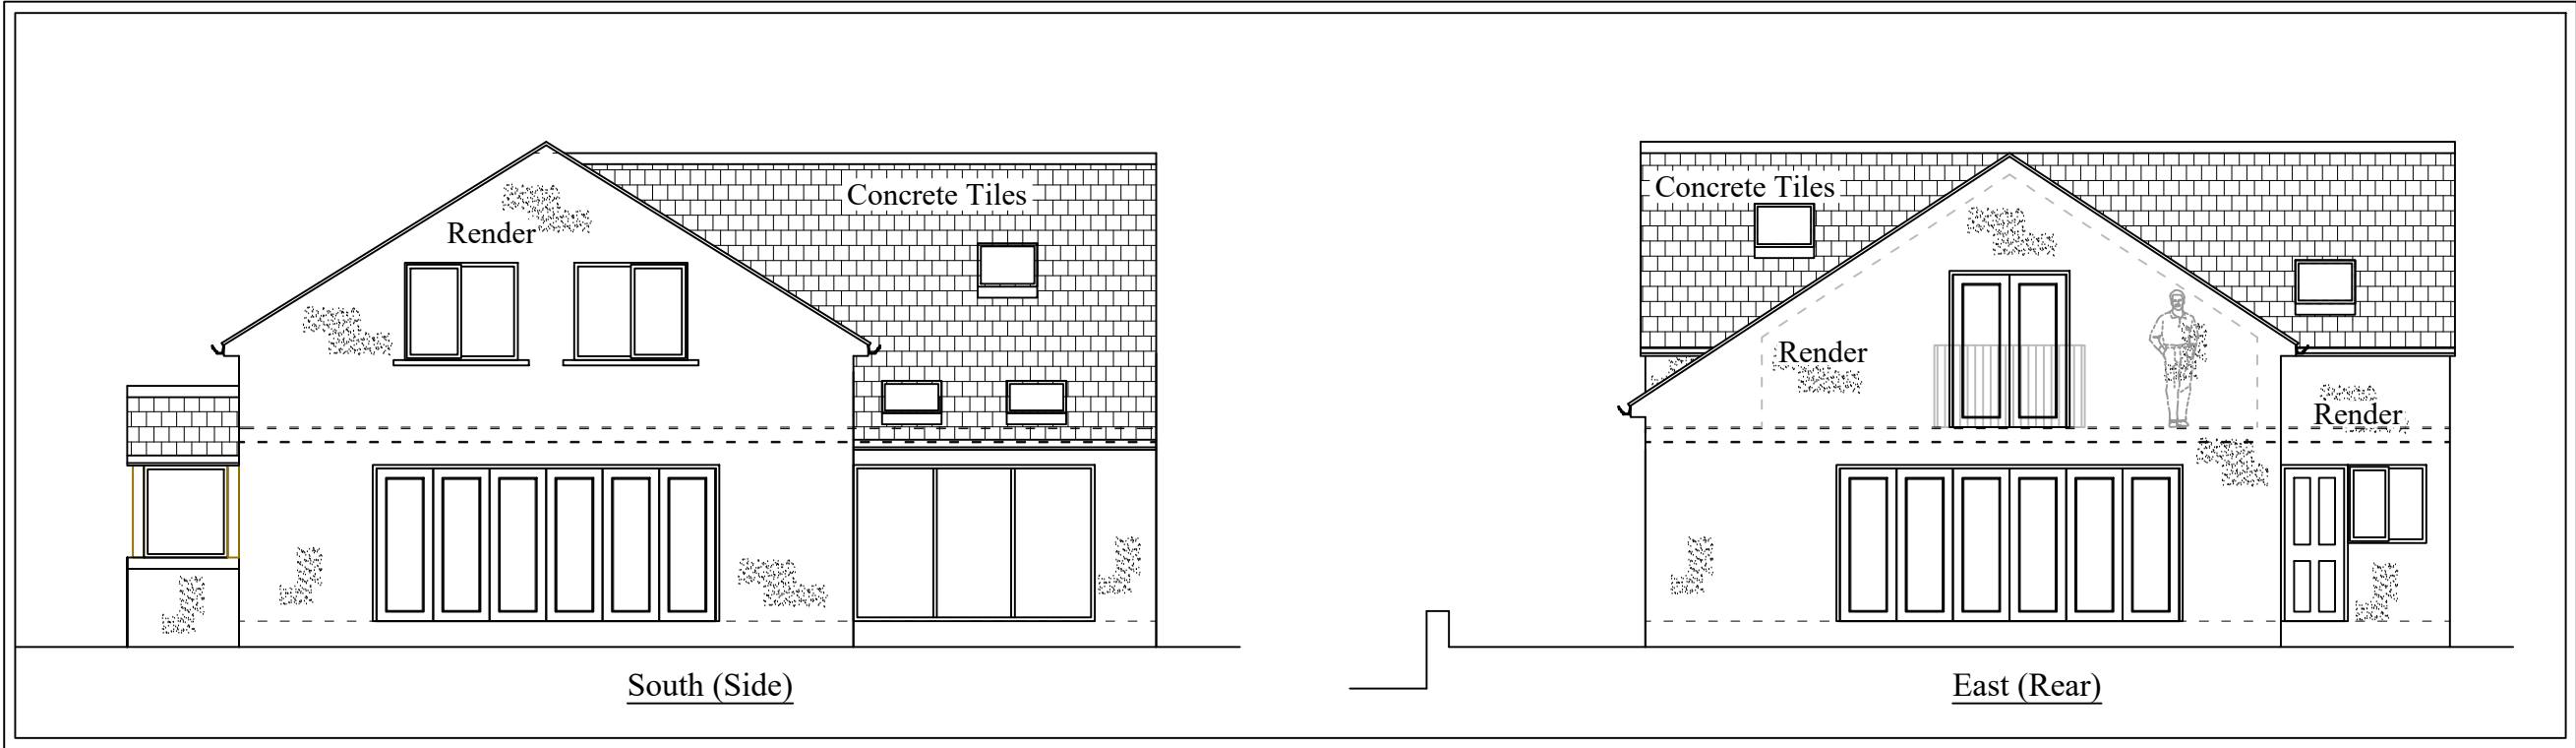


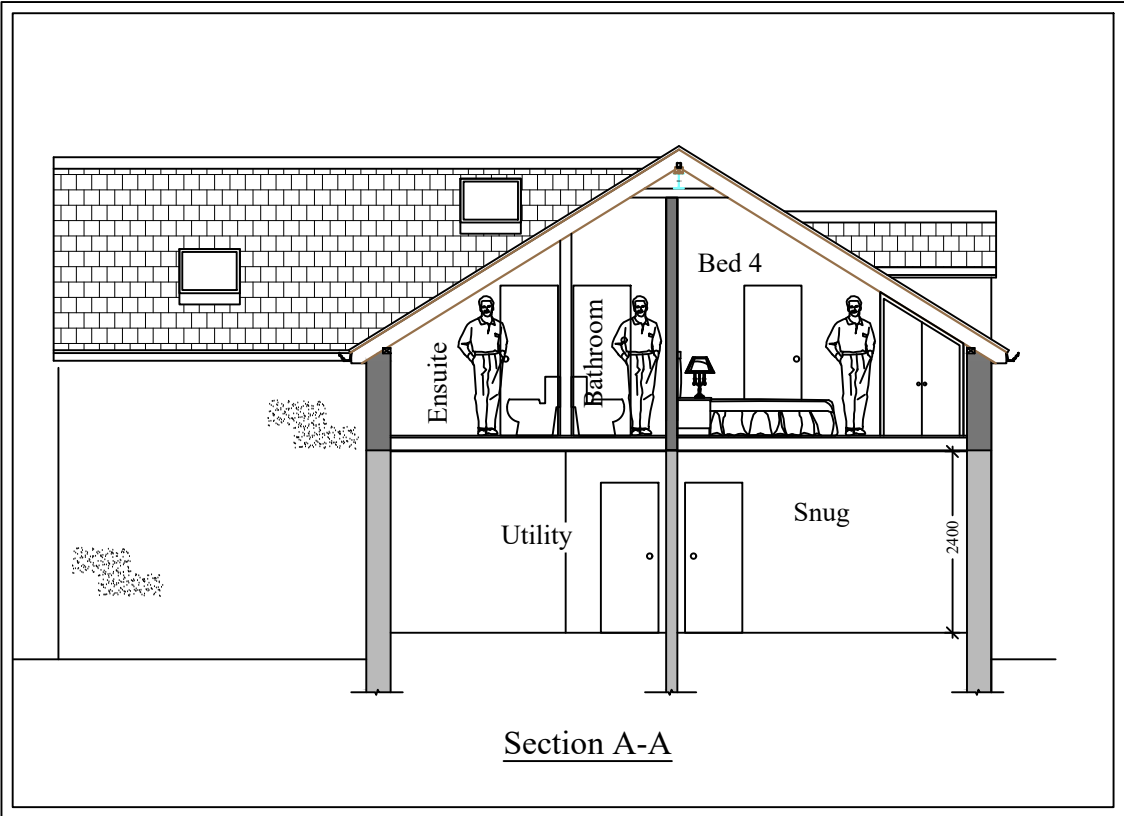

Planning

This drawing is the Copyright of SJ Design Limited.  
All dimensions must be checked on site.  
All materials and workmanship are to be in accordance with prevailing British Standards, Codes of Practice, Building Regulations, manufacturers and federation recommendations and all to the complete satisfaction of SJ Design Limited.

|   |          |                           |
|---|----------|---------------------------|
| A | 11.12.22 | Front elevation now stone |
| B | 28.11.23 | Re-Design                 |
| C | 02.03.24 | Re-Design for Appeal      |
|   |          |                           |
|   |          |                           |

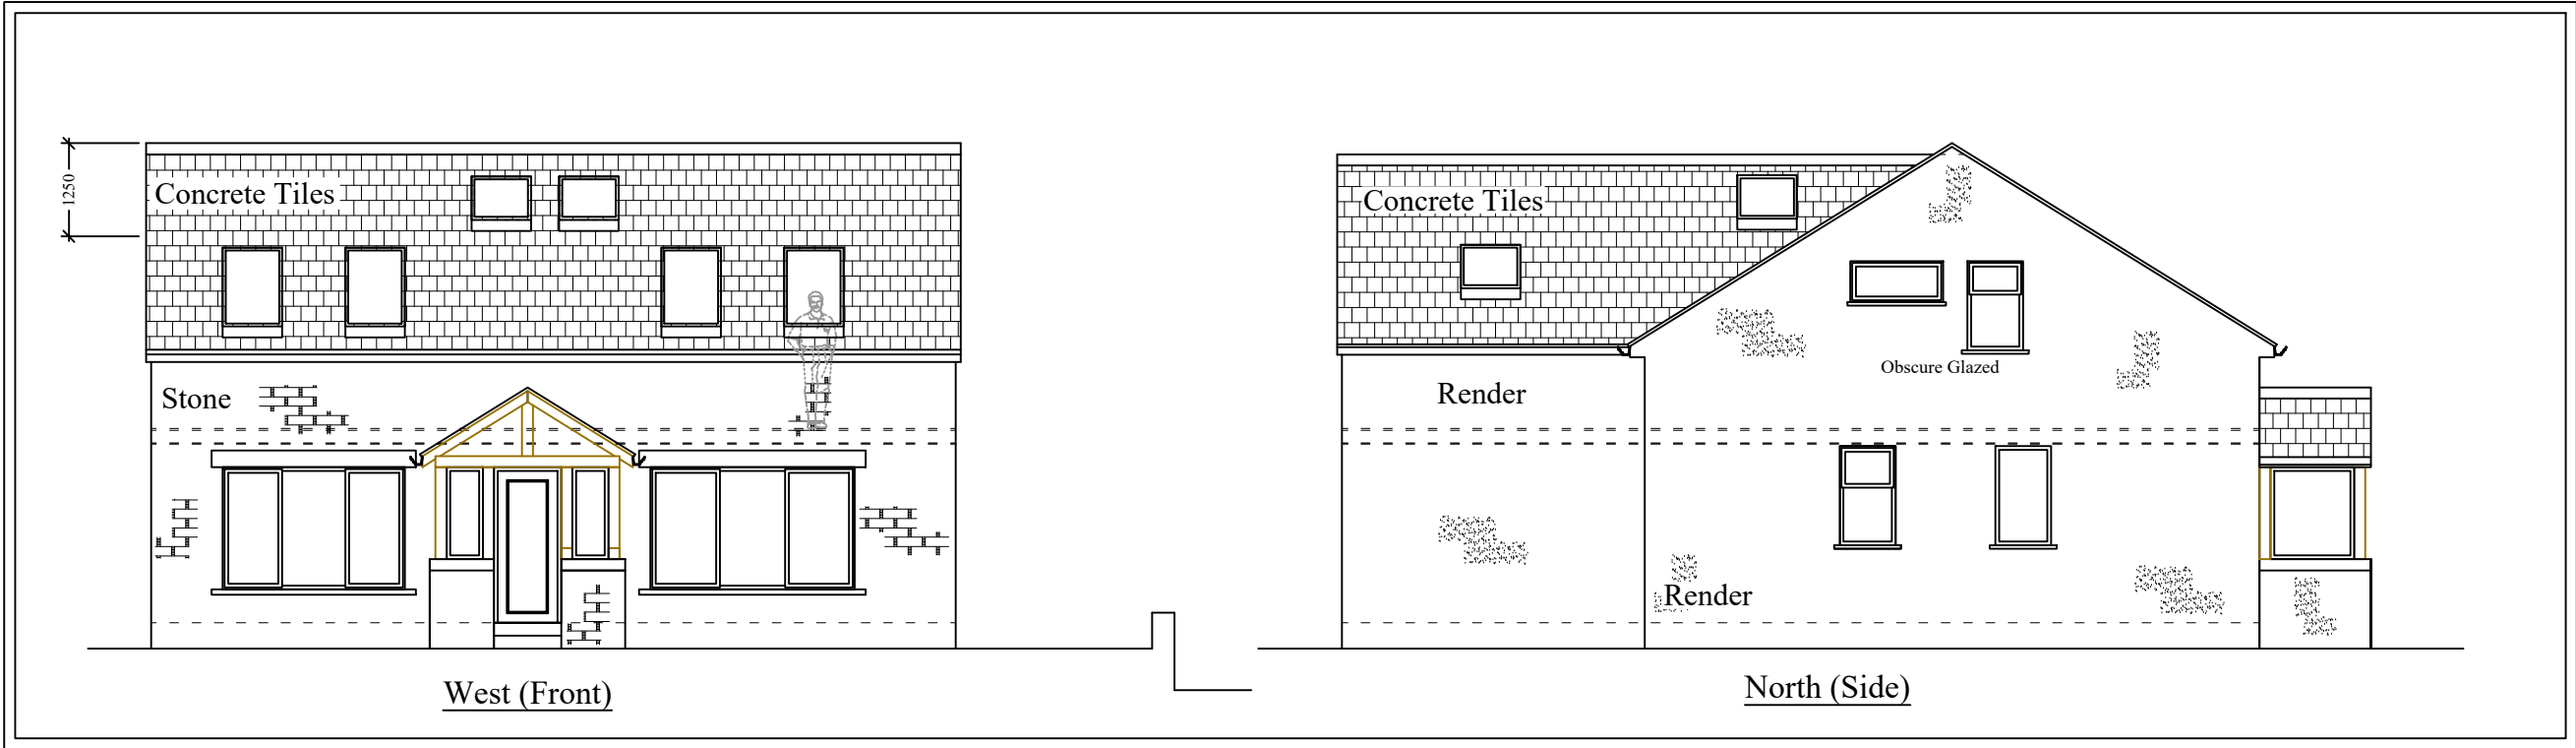

# DESIGN LTD

**Building Design & Surveying Consultants**  
The Old Co-Op Building, Church Street,  
Hayfield, High Peak SK22 2JE  
Tel:01663 742903 Fax:01663 751247  
Mobile: 07984 007 087 Email: info@sjdesign.net  
www.sjdesign.net

Client  
**M.Rathor and W.Travers**  
Job Title  
Proposed Extensions and Alterations at  
Torino  
St Mary's Road  
New Mills  
High Peak  
SK22 3BW

Drawing Title  
**Proposed Plans**

Scale  
1:100; @A2 unless stated  
Date  
November 2023

|                    |           |
|--------------------|-----------|
| Drawing No.<br>200 | Rev.<br>C |
|--------------------|-----------|