


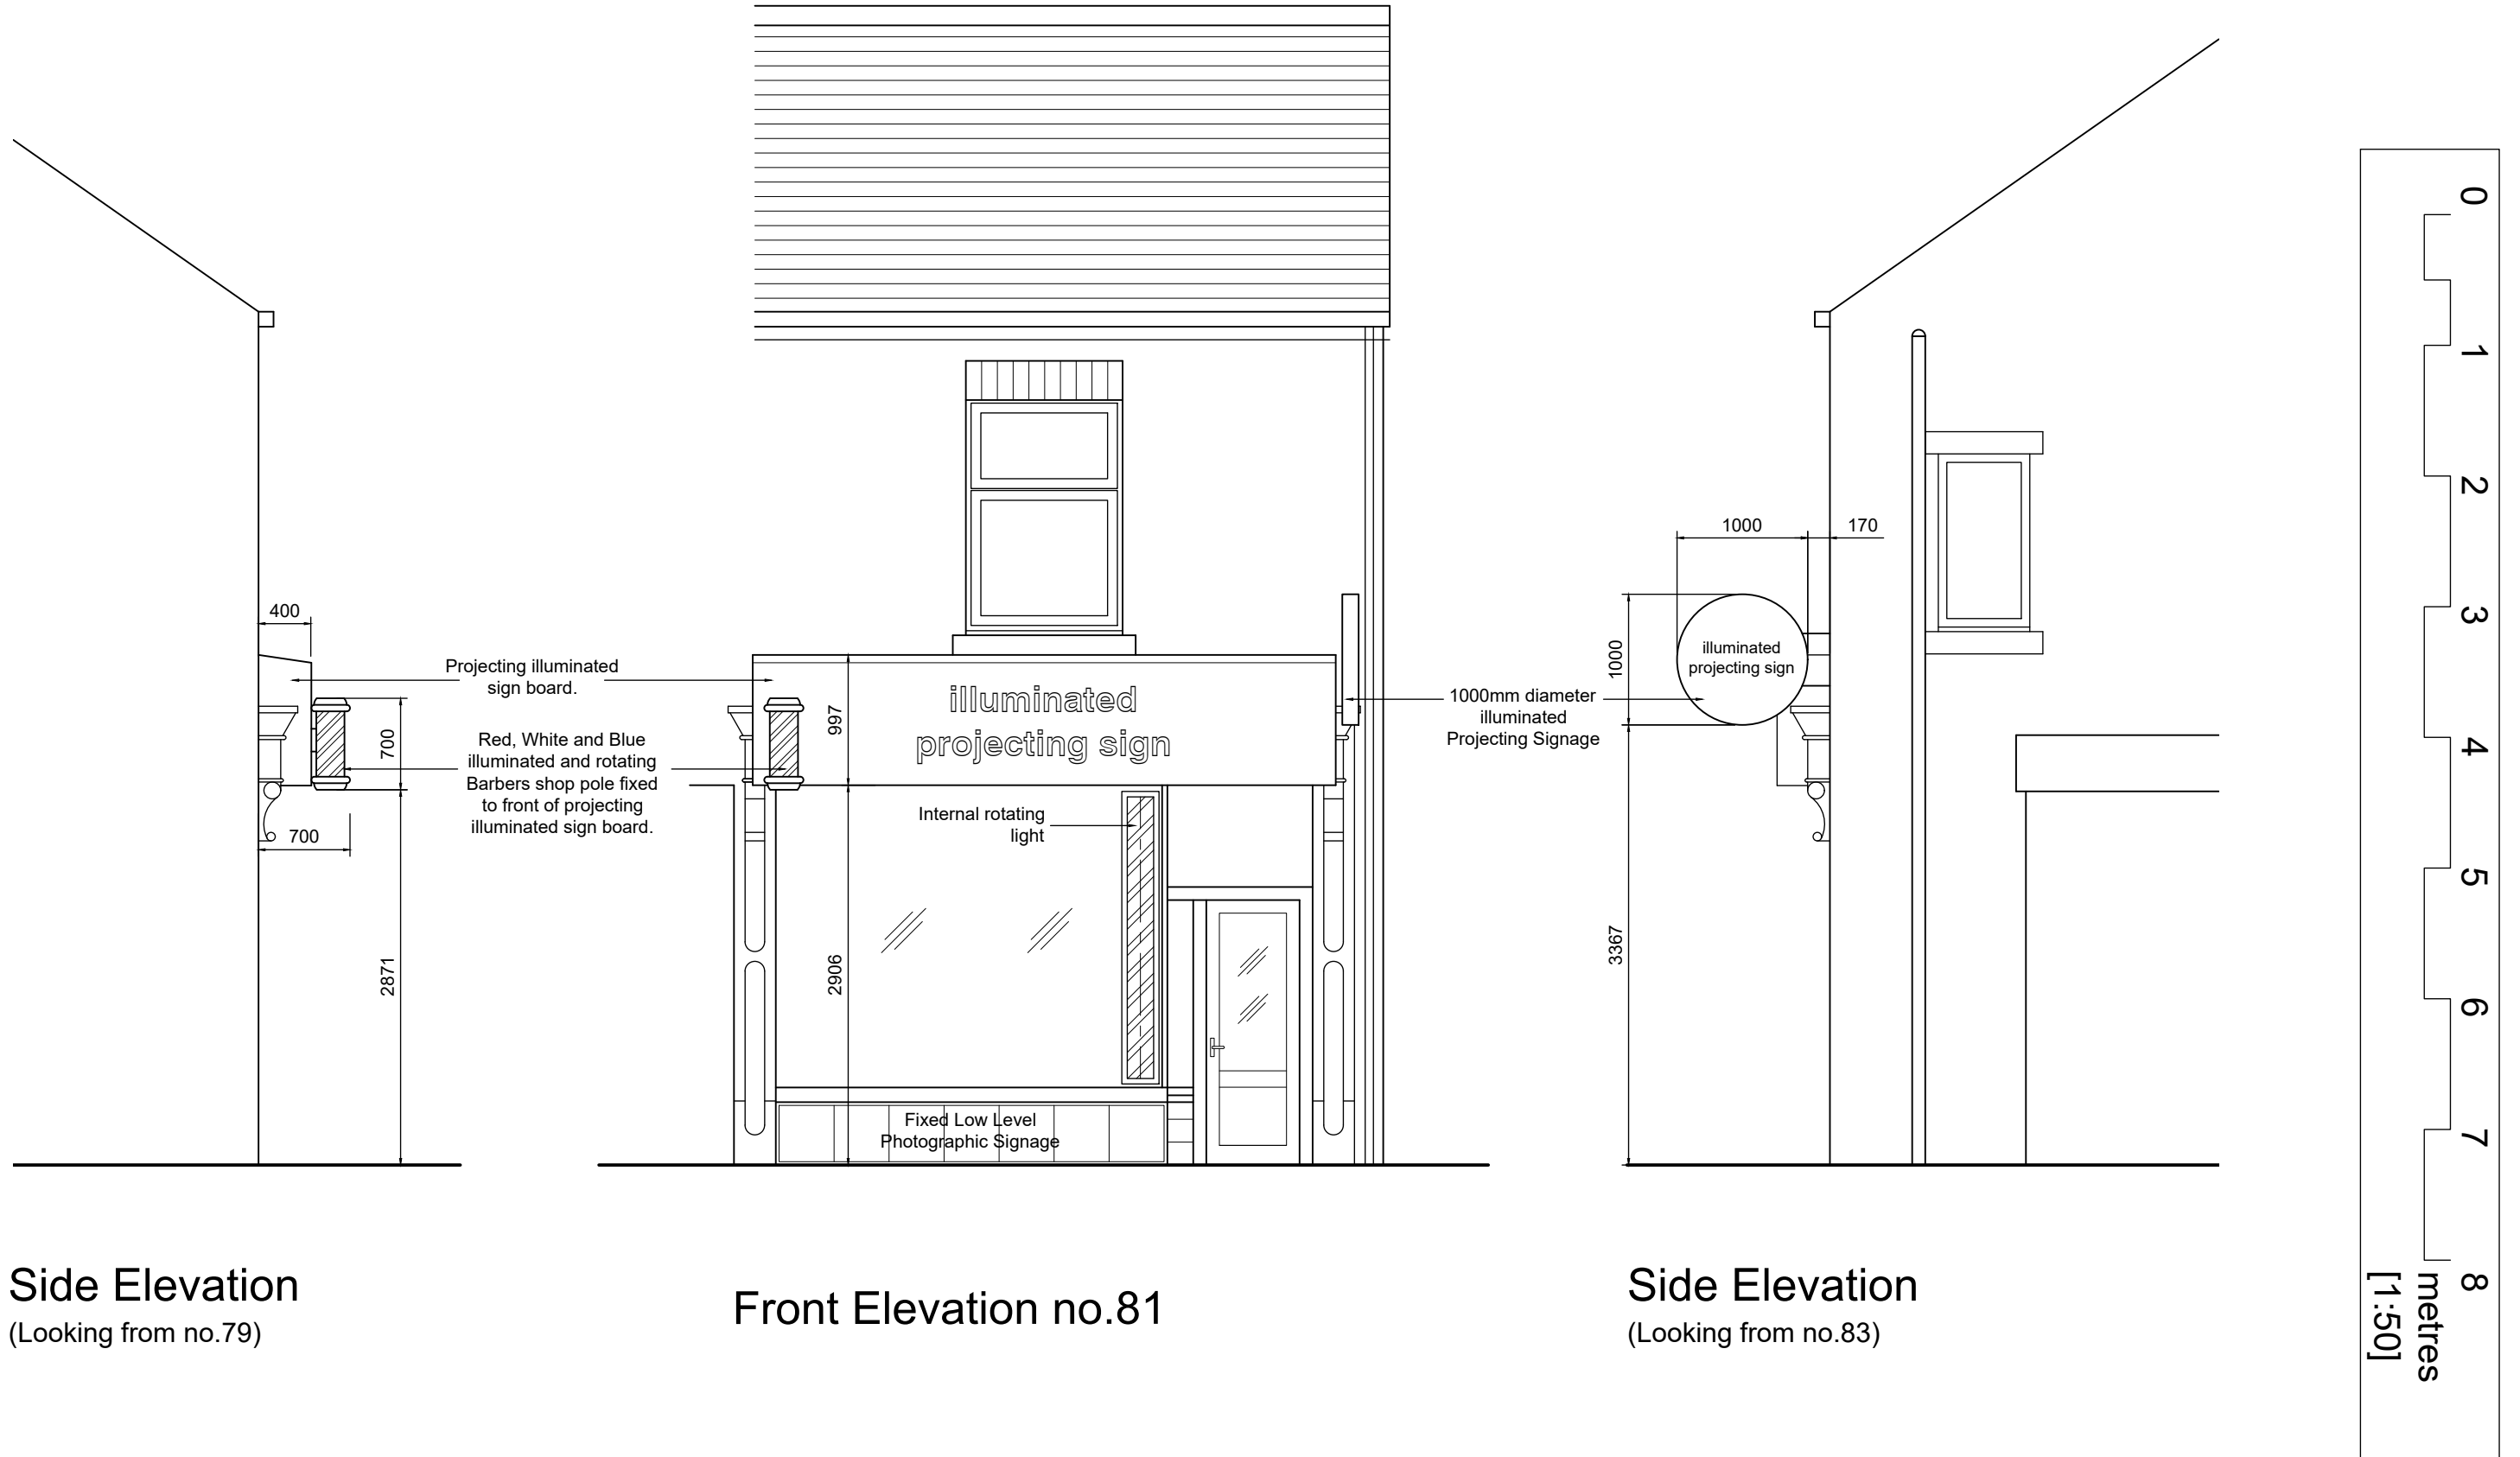

Side Elevation
(Looking from no.79)

Front Elevation no.81

Side Elevation
(Looking from no.83)

Elevations as Existing
Scale 1:50

PROJECT Illuminated Advertisements - no.81 High Street West, Glossop, SK13 8AZ		DRAWING NUMBER HSW:003		
DRAWING Elevations as Existing		REVISION	DRAWN MV DATE Oct 2023	CHECKED SCALE 1:50 @ A3