




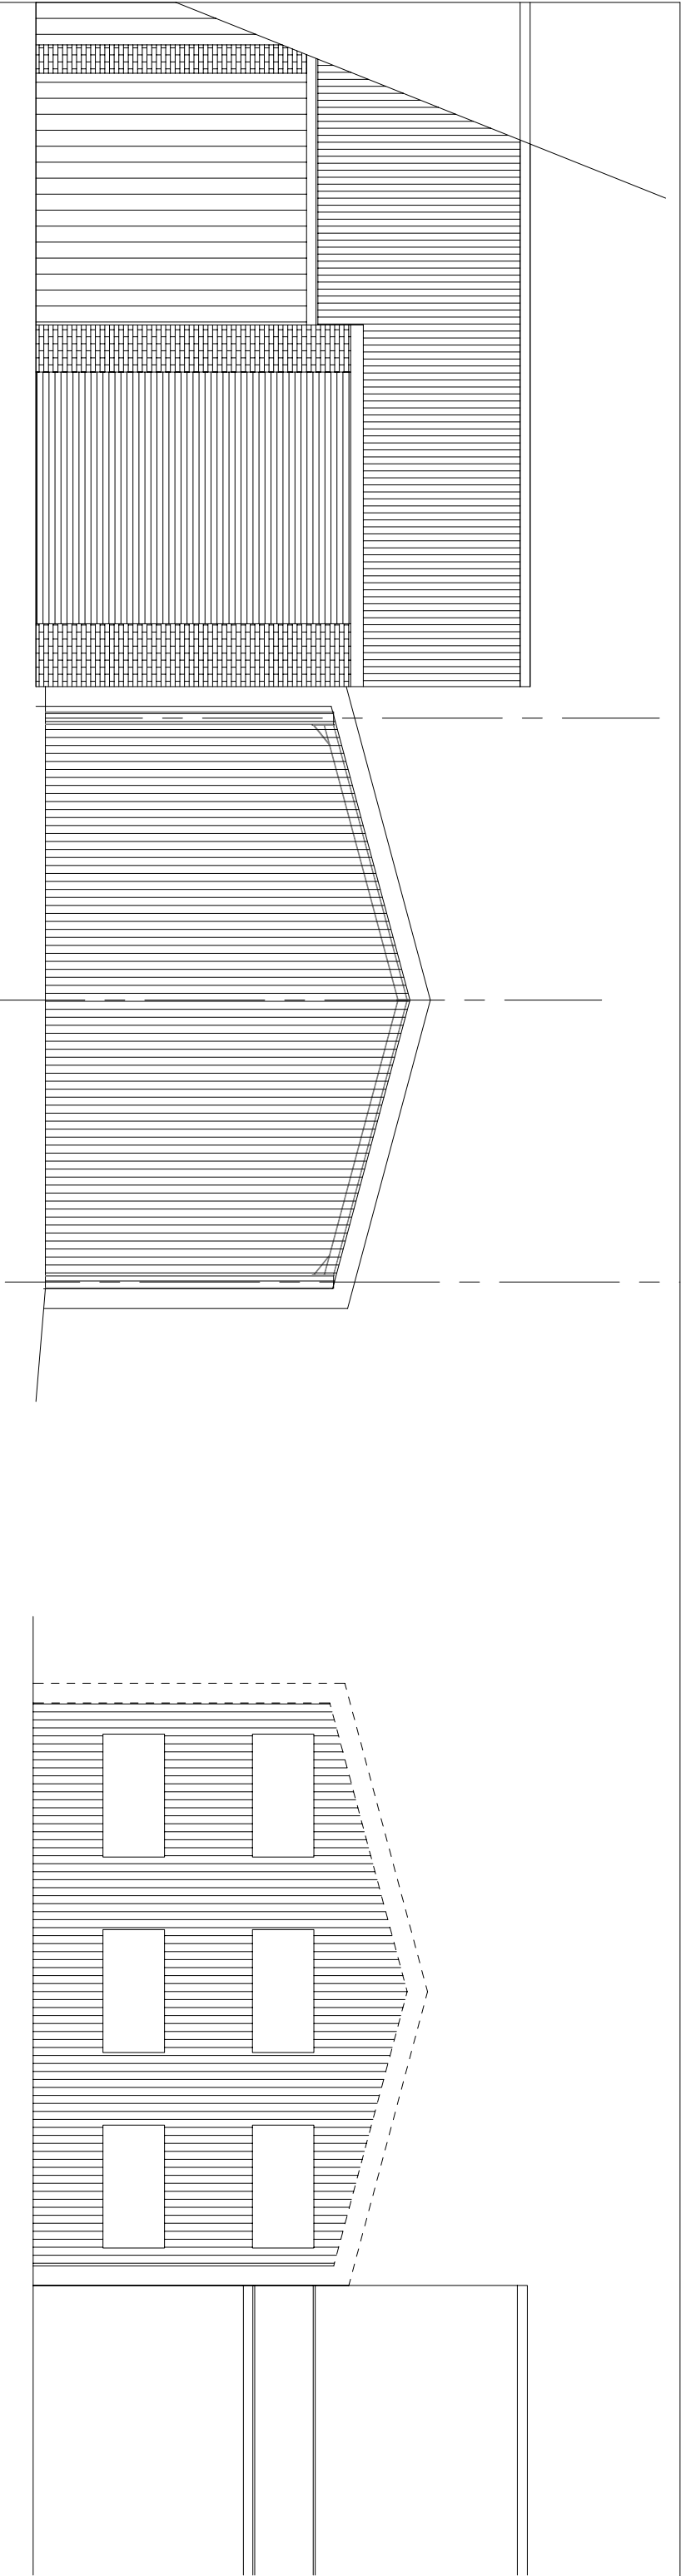

Existing East Elevation

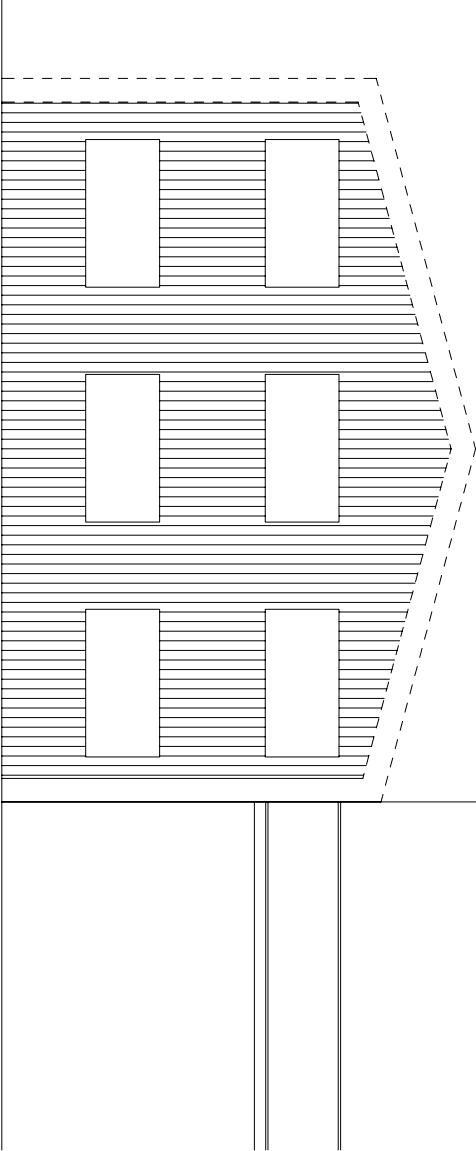

Existing West Elevation

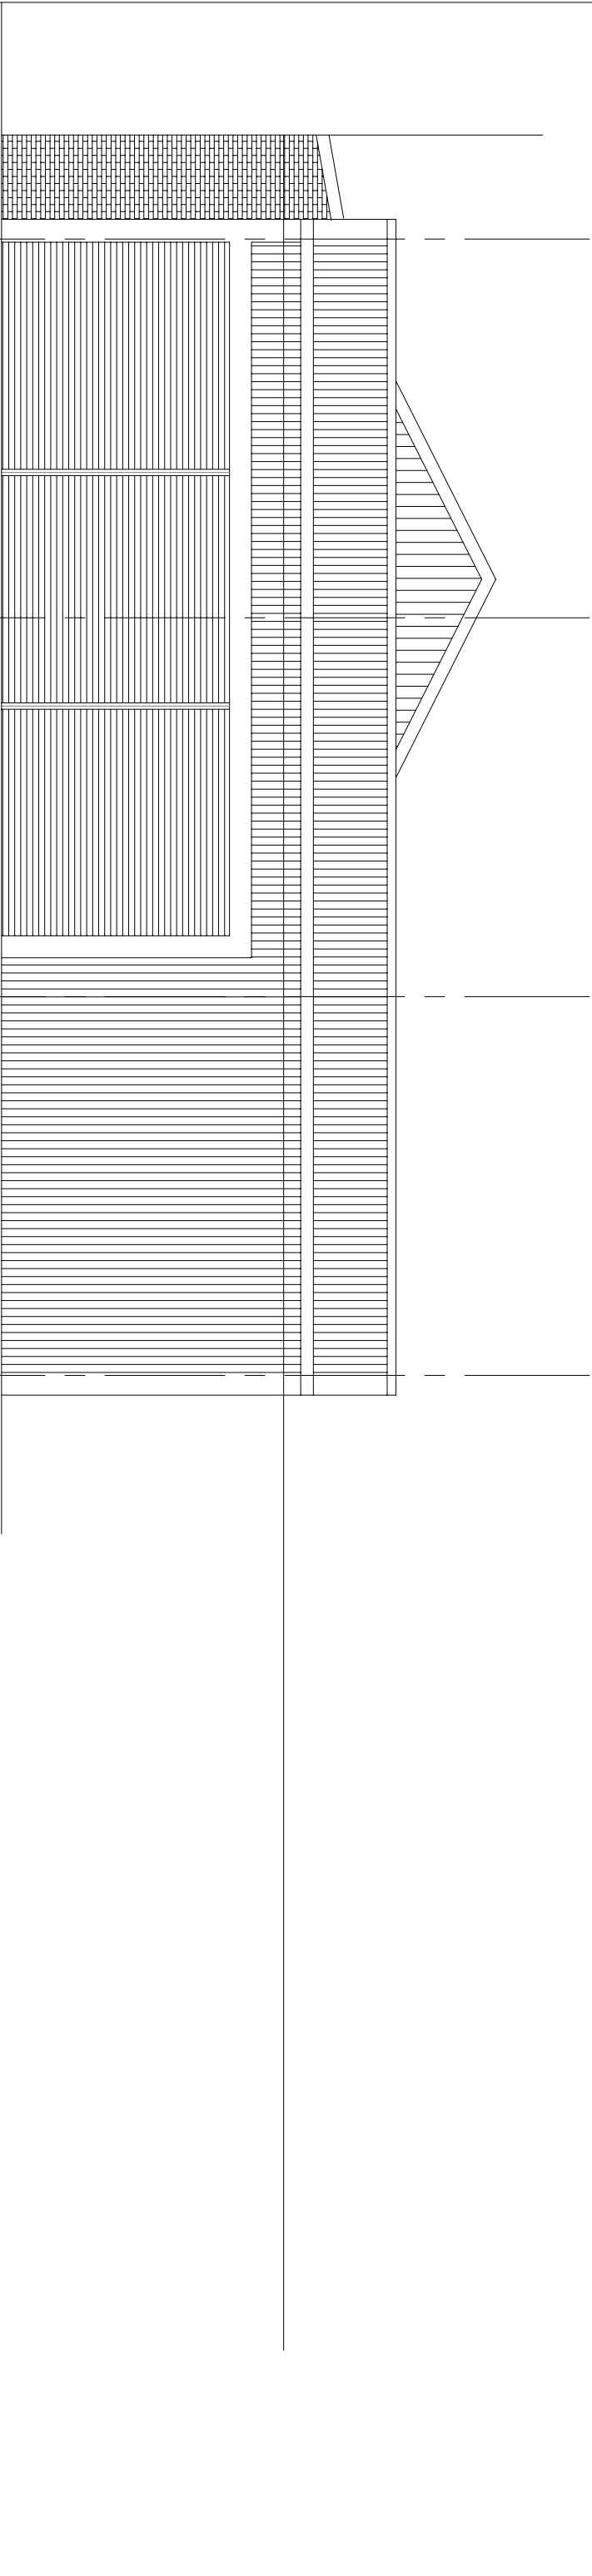


Existing North Elevation

Rev A Revised and Updated Oct 23

|        |            |       |            |                                    |
|--------|------------|-------|------------|------------------------------------|
| DRAWN  | PAL        | DATE  | April 2023 | Joule Brady Ltd                    |
| JOB No | JB/01/2023 | SCALE | 1:100 @ A3 | Sheffield Road, Chapel en le Frith |
| DWG No | 01         | Rev   | A          | HighPeak. SK23 0PE                 |
|        |            |       |            | MOT Bay Extension                  |


Philip A Lomas B Sc, 7 Park Crescent Furness Vale, High Peak, SK23 7PU

NF-PALOMA

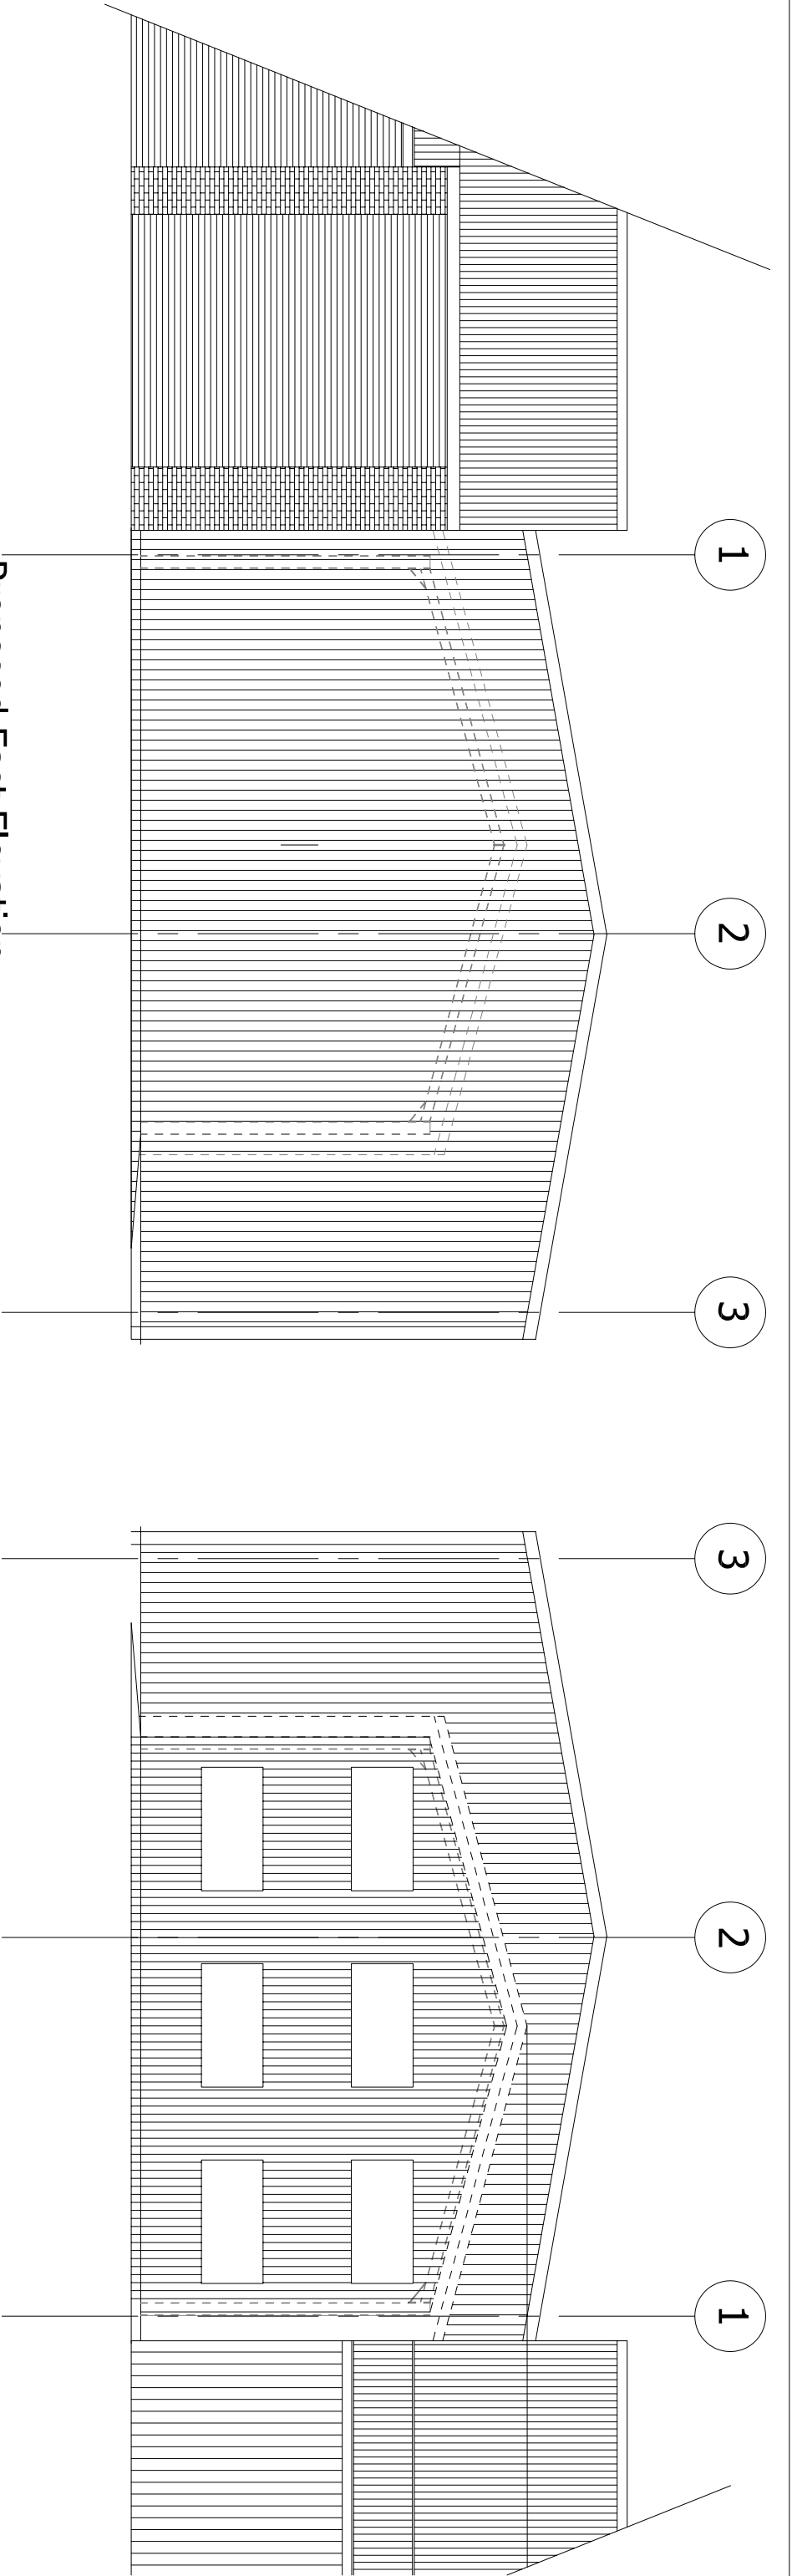

Proposed East Elevation

Proposed West Elevation

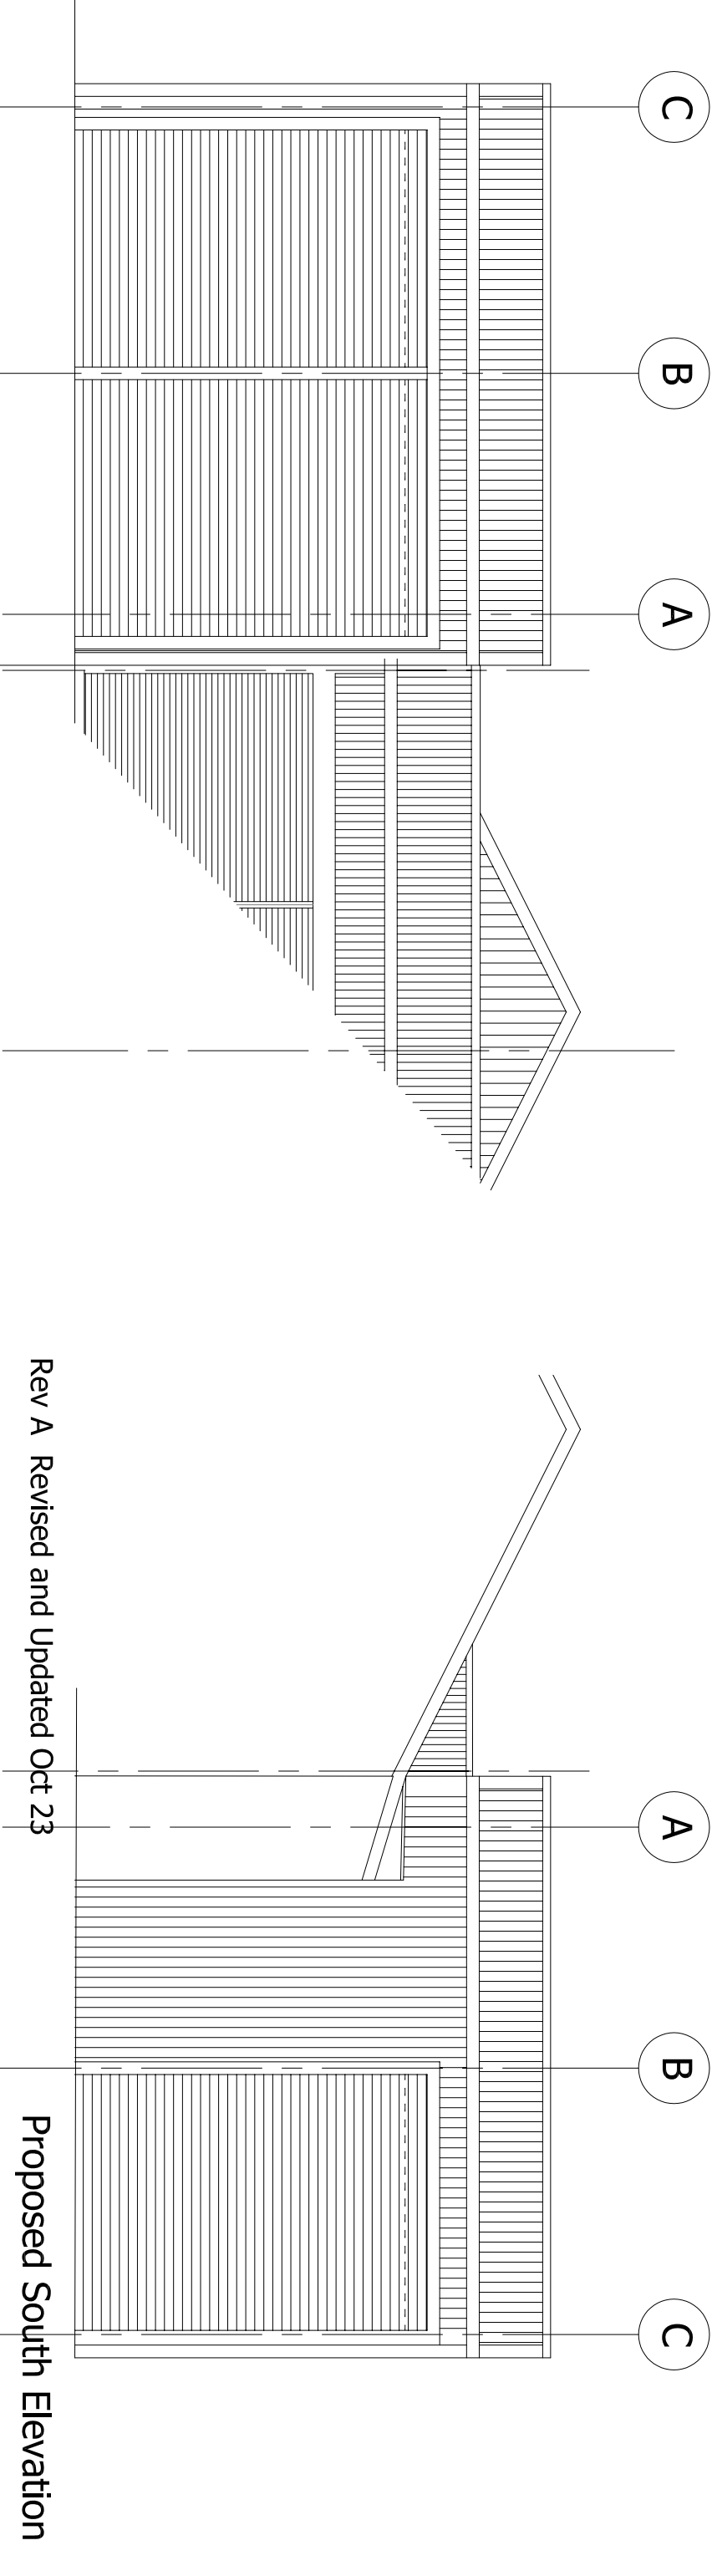

Proposed North Elevation


Rev A Revised and Updated Oct 23

Proposed South Elevation

|        |            |       |            |                                    |
|--------|------------|-------|------------|------------------------------------|
| DRAWN  | PAL        | DATE  | April 2023 | Joule Brady Ltd                    |
| JOB No | JB/01/2023 | SCALE | 1:100 @ A3 | Sheffield Road, Chapel en le Frith |
| DWG No | 02         | Rev   | A          | HighPeak. SK23 0PE                 |
|        |            |       |            | MOT Bay Extension                  |

Philip A Lomas B Sc, 7 Park Crescent Furness Vale, High Peak, SK23 7PU

NF-PALOMA

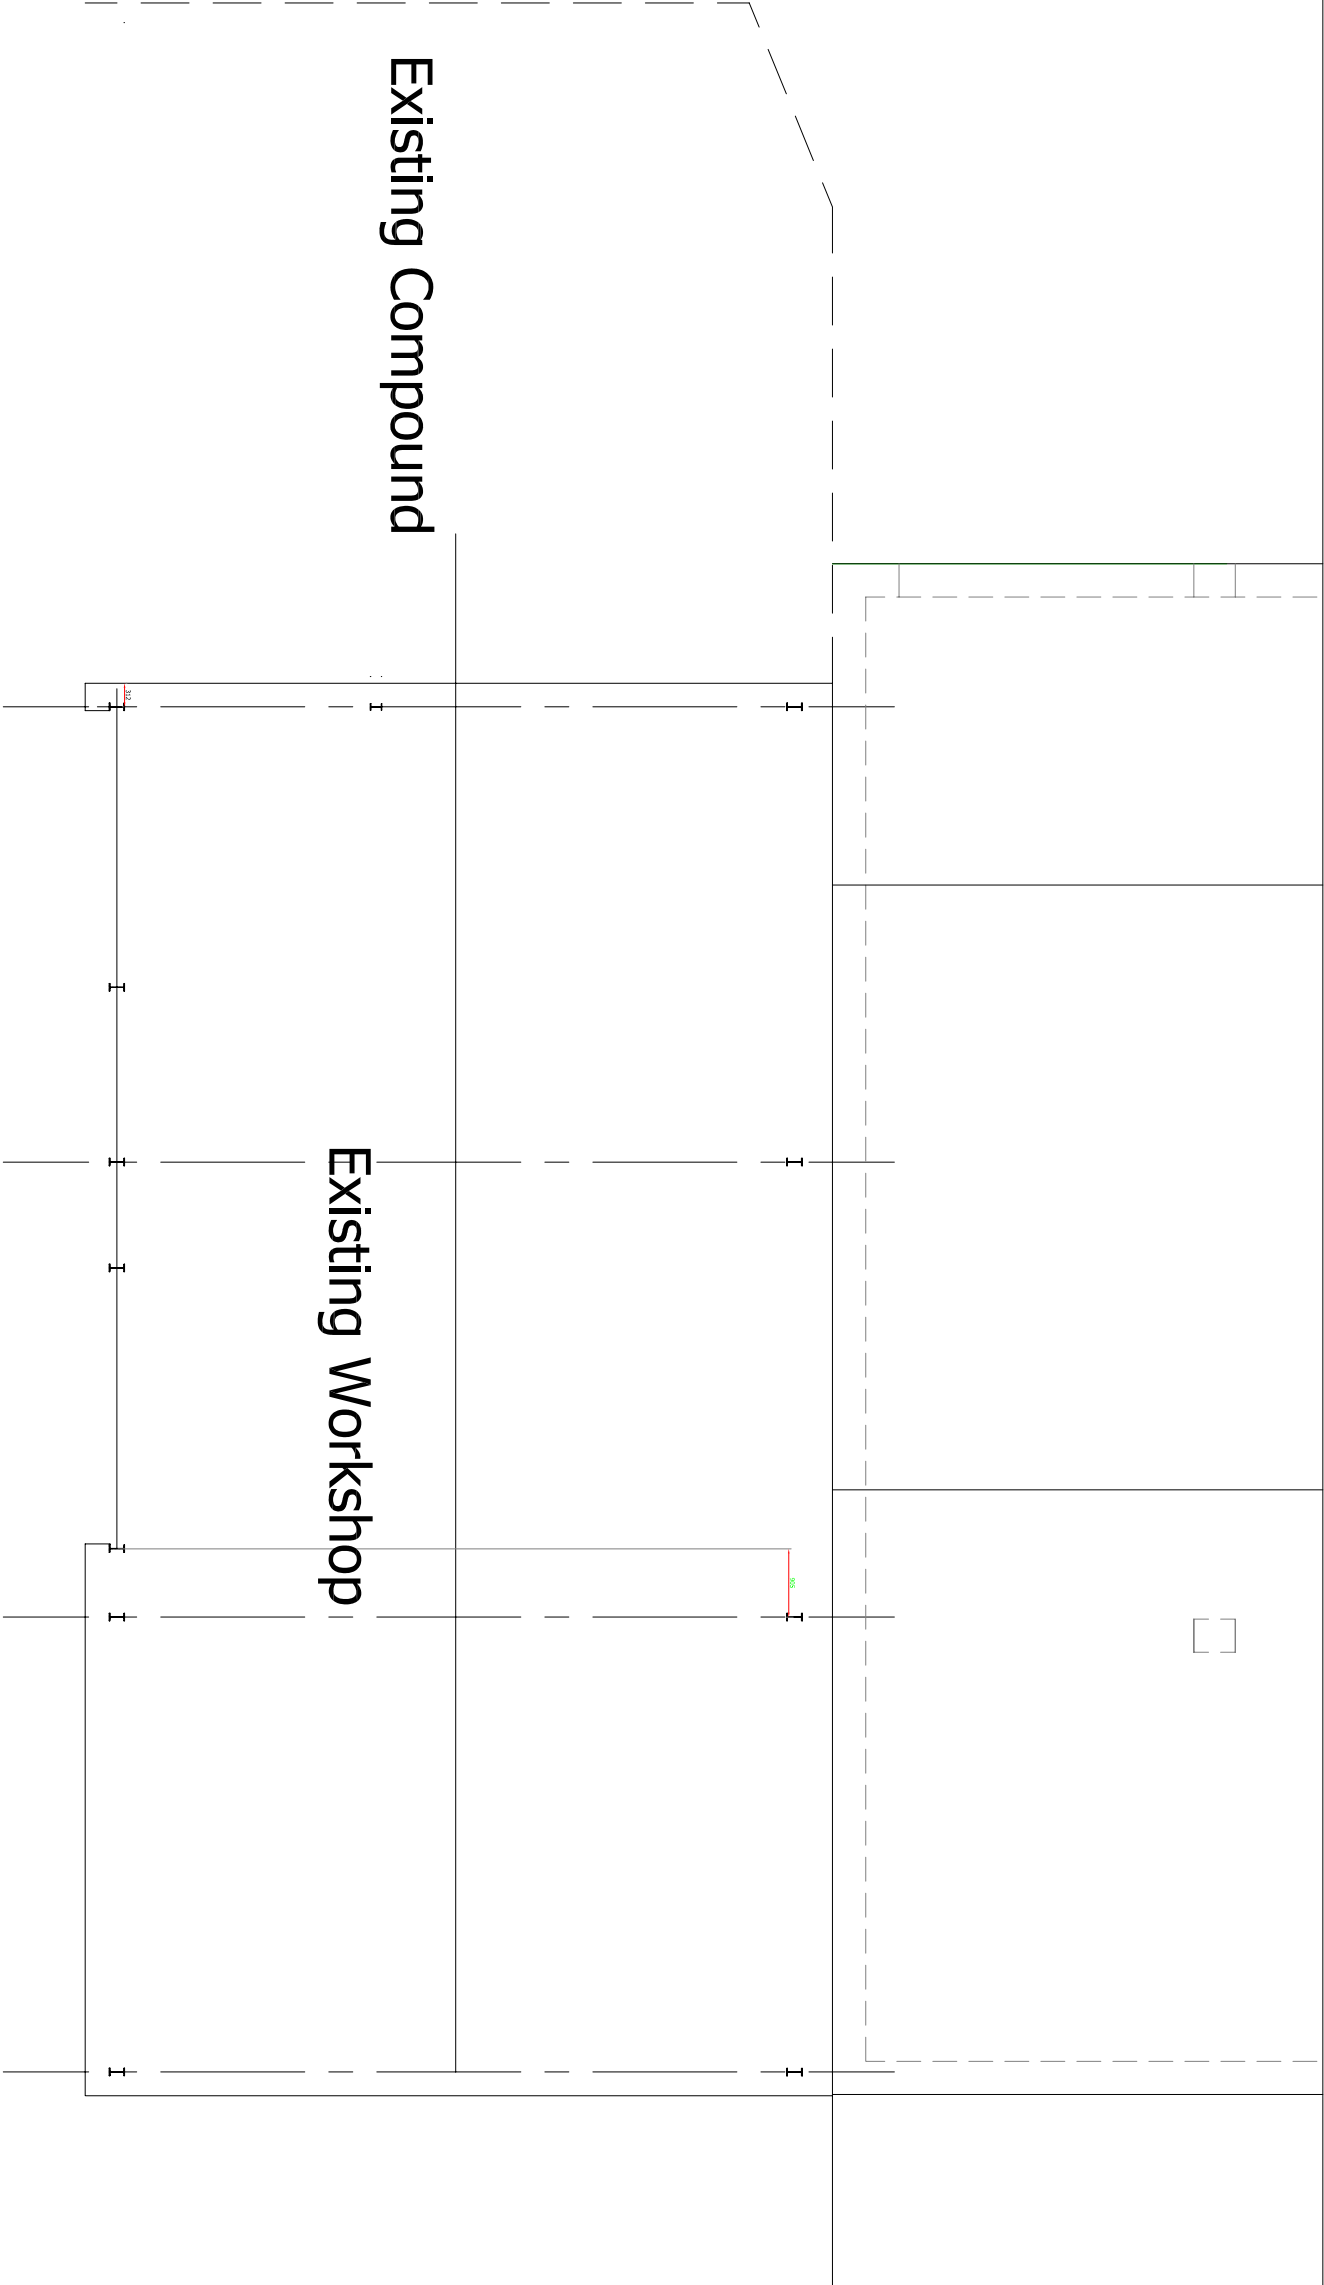

I


Existing Floor Plan

Rev A Revised and Updated Oct 23

|                   |            |       |            |                                    |
|-------------------|------------|-------|------------|------------------------------------|
| DRAWN             | PAL        | DATE  | April 2023 | Joule Brady Ltd                    |
| JOB No            | JB/01/2023 | SCALE | 1:100 @ A3 | Sheffield Road, Chapel en le Frith |
| DWG No            | 03         | Rev   | A          | HighPeak. SK23 0PE                 |
| MOT Bay Extension |            |       |            |                                    |

Philip A Lomas B Sc, 7 Park Crescent Furness Vale, High Peak, SK23 7PU

NF-PALOMA

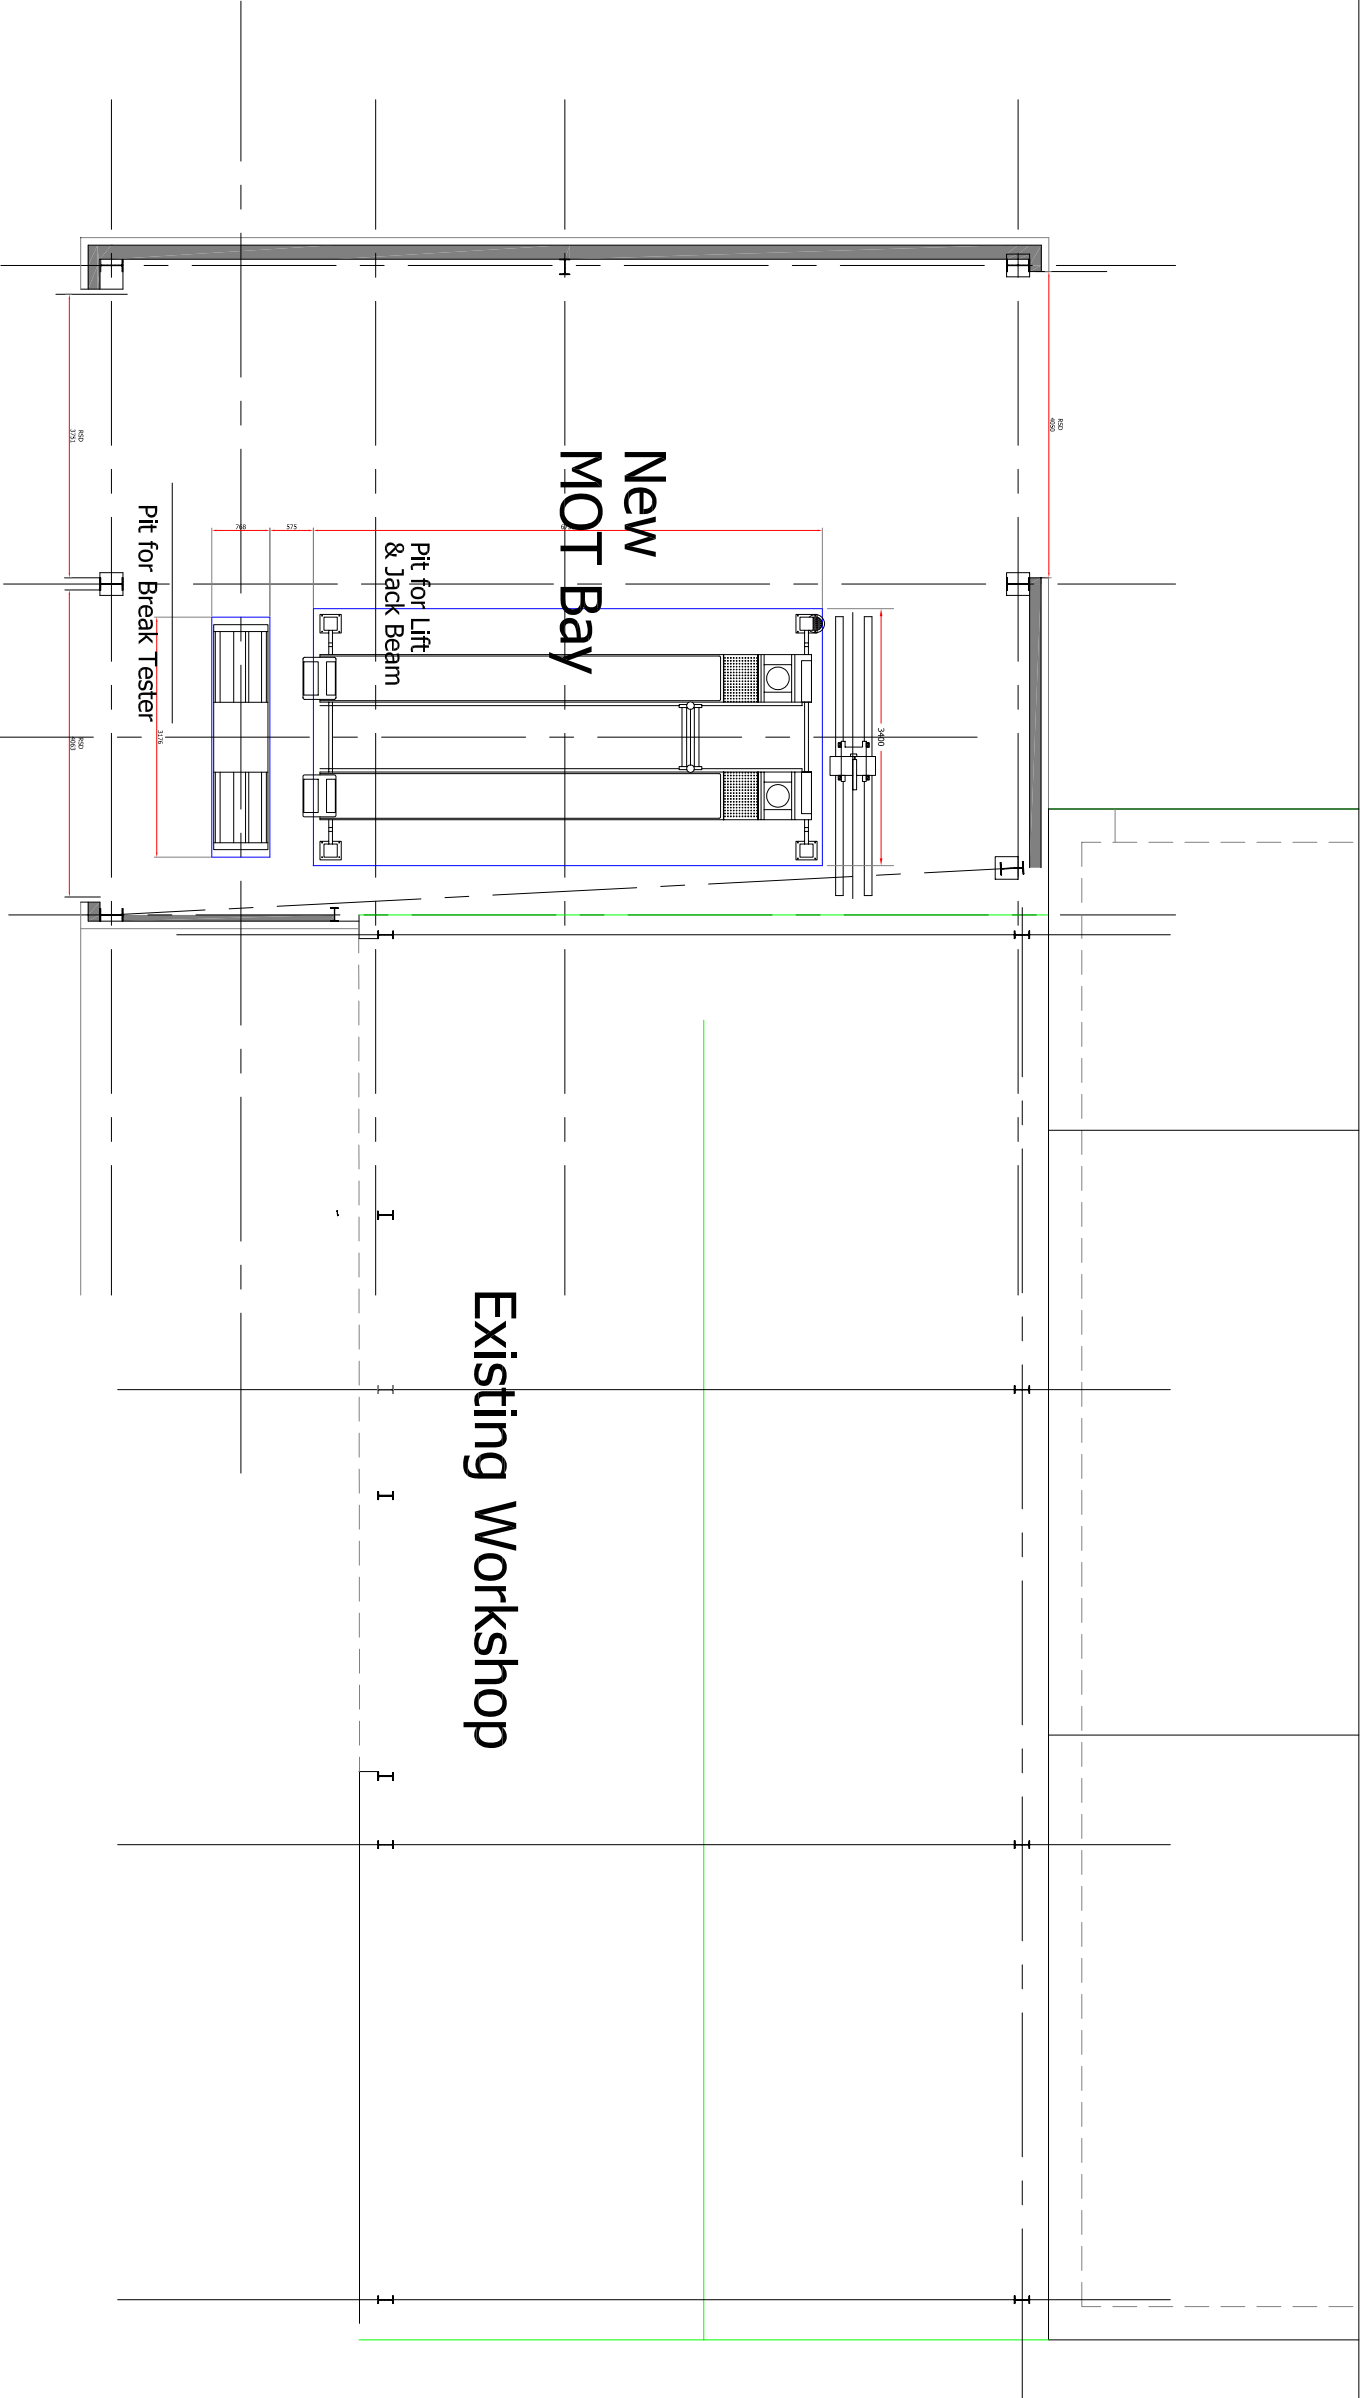

Existing Workshop

New  
MOT Bay

Pit for Lift  
& Jack Beam

Pit for Break Tester

Proposed Floor Plan


Rev A Revised and Updated Oct 23

|        |            |       |            |                                    |
|--------|------------|-------|------------|------------------------------------|
| DRAWN  | PAL        | DATE  | April 2023 | Joule Brady Ltd                    |
| JOB No | JB/01/2023 | SCALE | 1:100 @ A3 | Sheffield Road, Chapel en le Frith |
| DWG No | 04         | Rev   | A          | HighPeak. SK23 0PE                 |
|        |            |       |            | MOT Bay Extension                  |

1

2

3

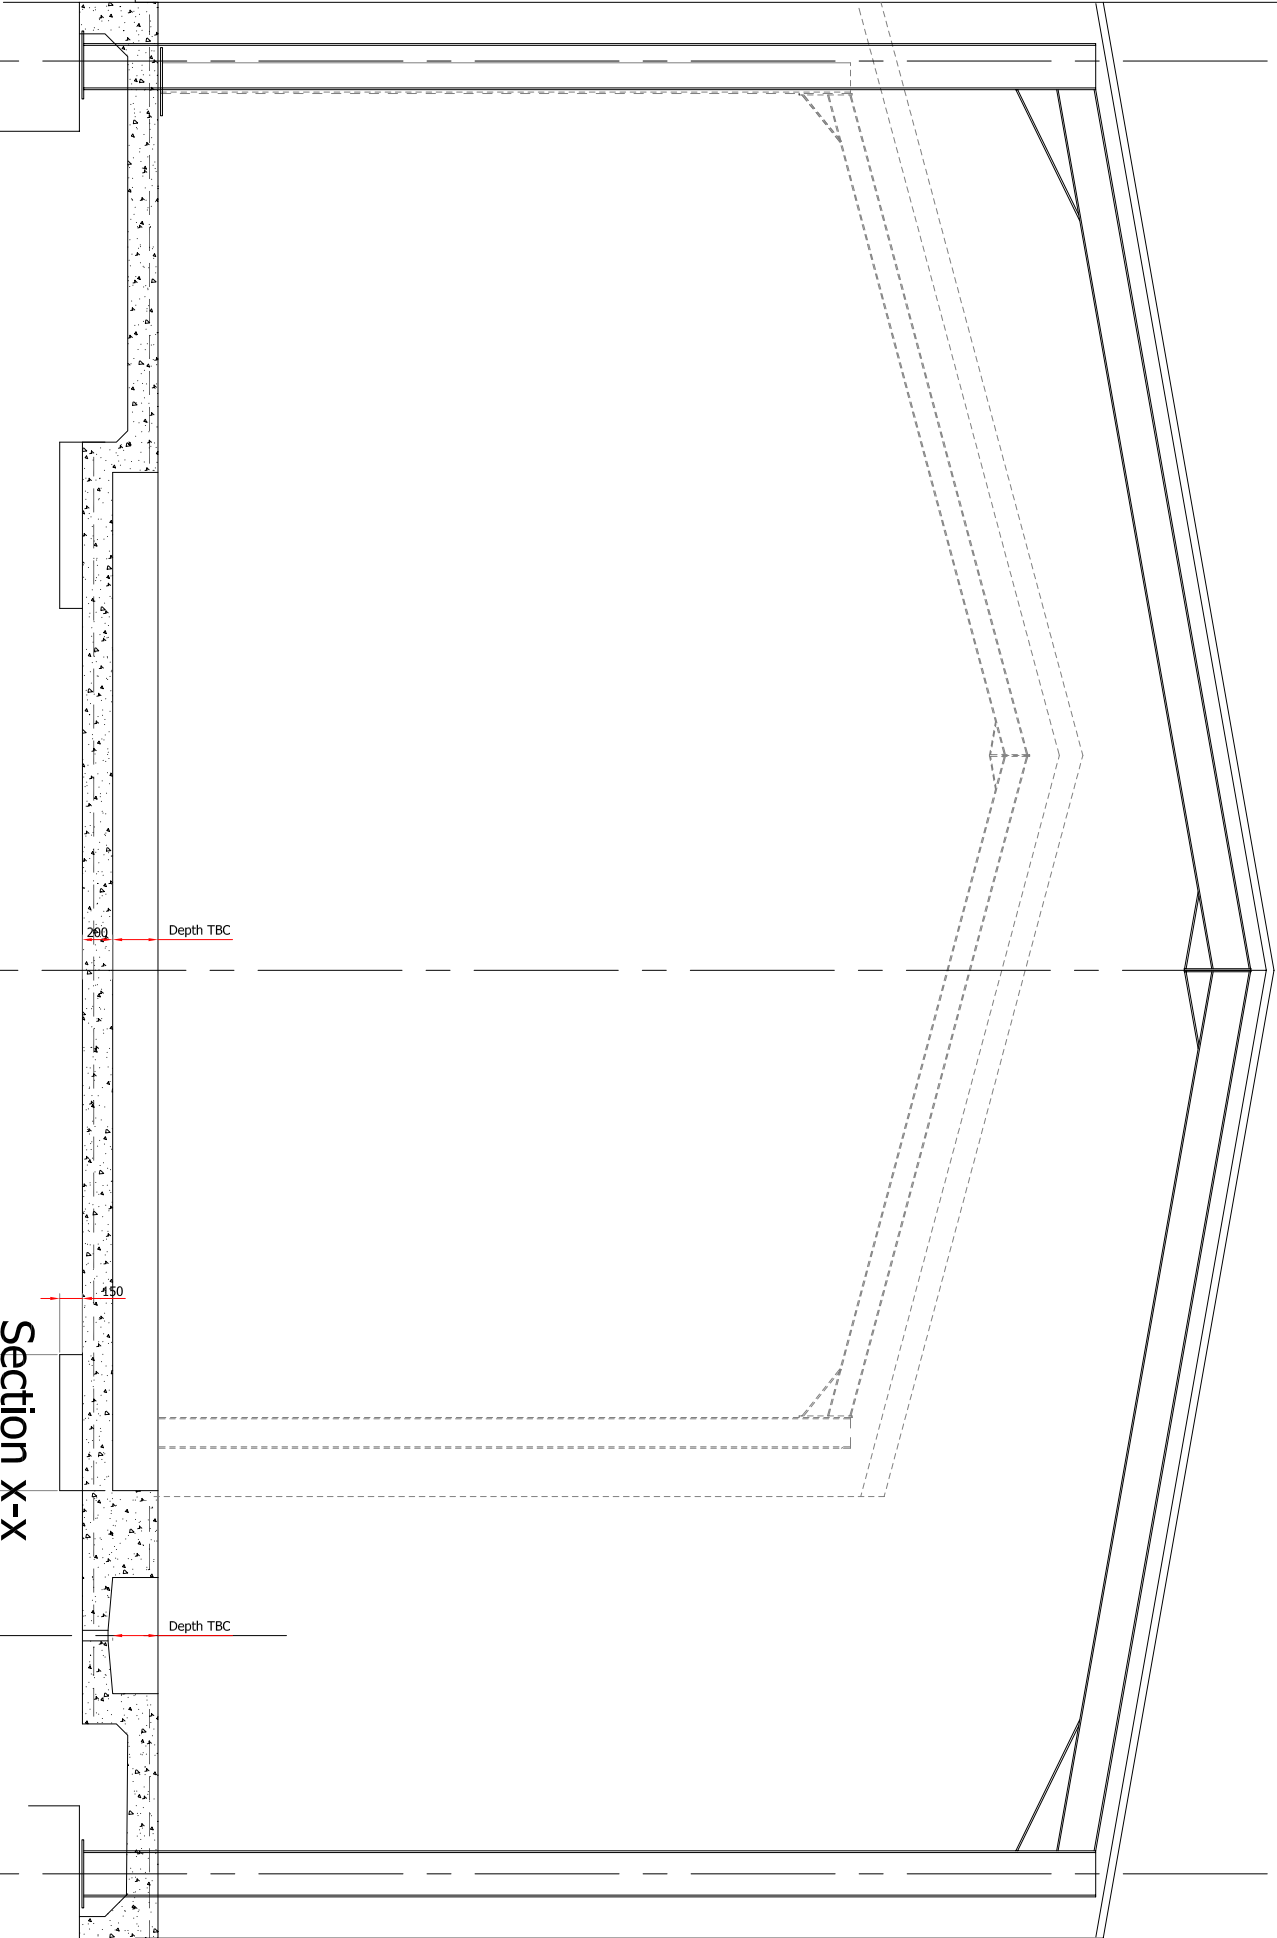


Section x-x

Rev A Revised and Updated Oct 23

|        |            |       |            |                                                                                                  |
|--------|------------|-------|------------|--------------------------------------------------------------------------------------------------|
| DRAWN  | PAL        | DATE  | April 2023 | Joule Brady Ltd<br>Sheffield Road, Chapel en le Frith<br>HighPeak. SK23 0PE<br>MOT Bay Extension |
| JOB No | JB/01/2023 | SCALE | 1:50 @ A3  |                                                                                                  |
| DWG No | 05         | Rev   | A          |                                                                                                  |



Philip A Lomas B Sc, 7 Park Crescent Furness Vale, High Peak, SK23 7PU

NF-PALOMA

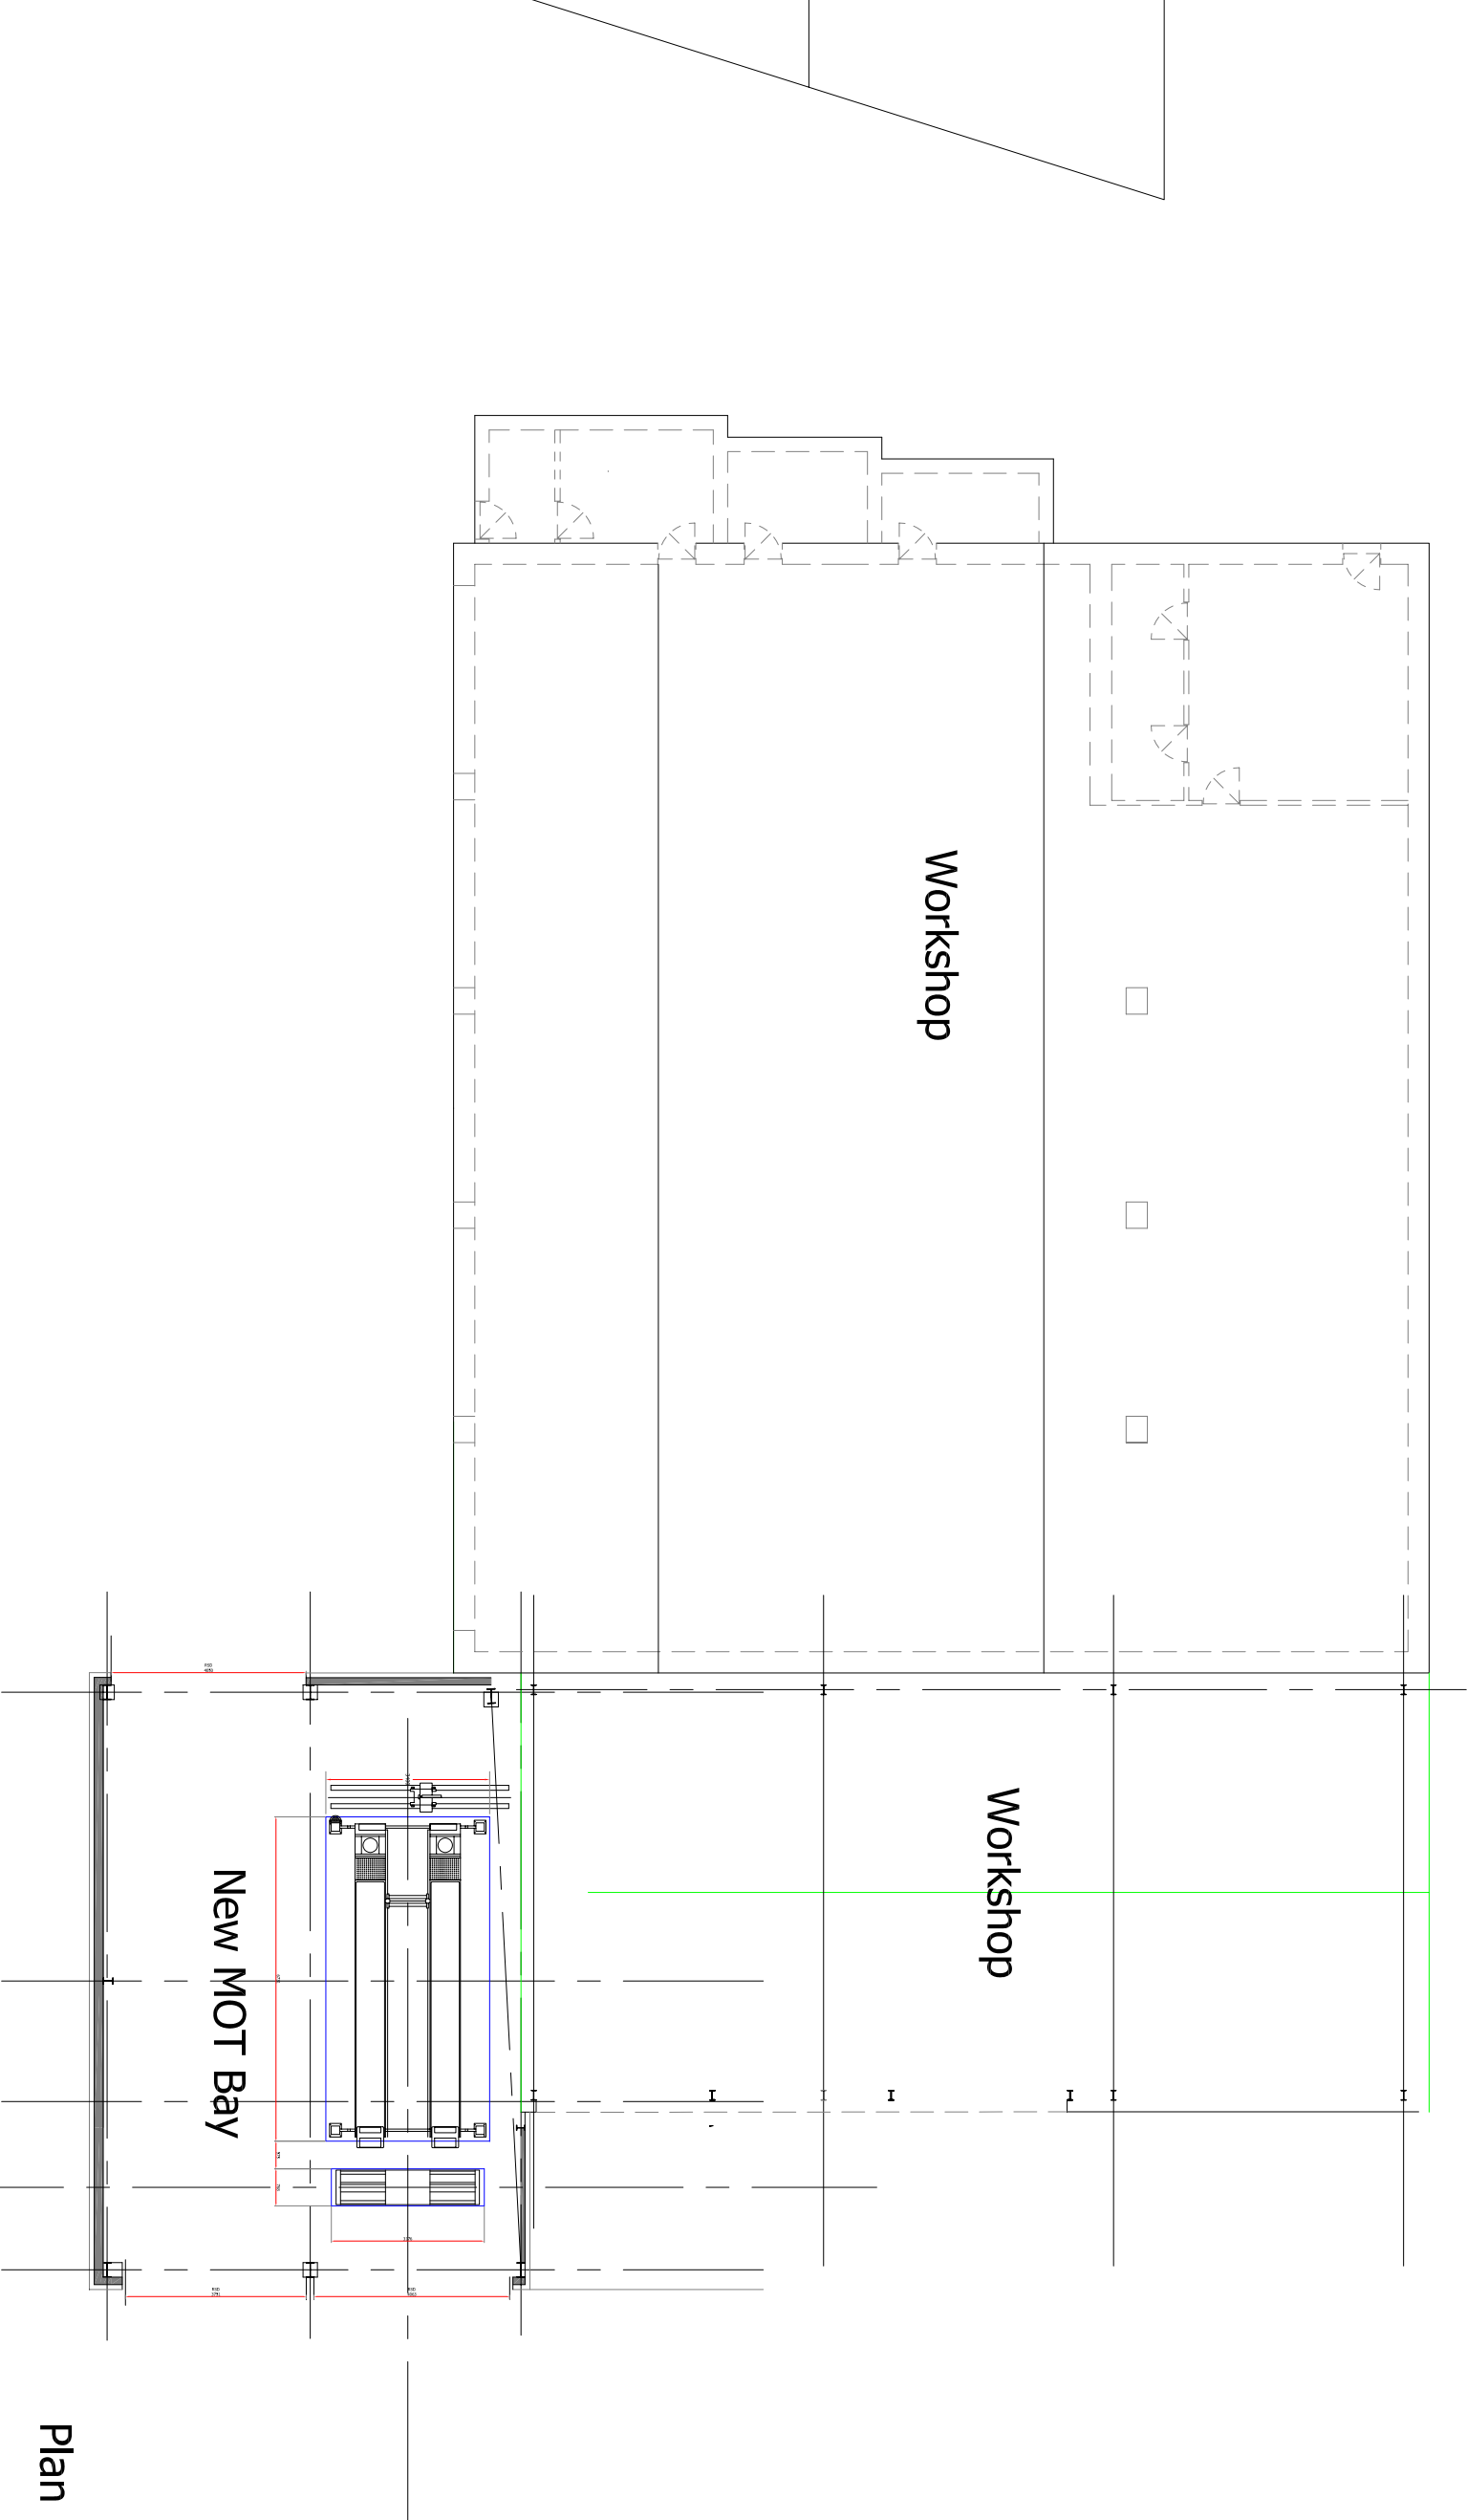

Rev A Revised and Updated Oct 23

|        |            |       |            |                                                                                                  |
|--------|------------|-------|------------|--------------------------------------------------------------------------------------------------|
| DRAWN  | PAL        | DATE  | April 2023 | Joule Brady Ltd<br>Sheffield Road, Chapel en le Frith<br>HighPeak. SK23 0PE<br>MOT Bay Extension |
| JOB No | JB/01/2023 | SCALE | 1:150 @ A3 |                                                                                                  |
| DWG No | 06         | Rev   | A          |                                                                                                  |

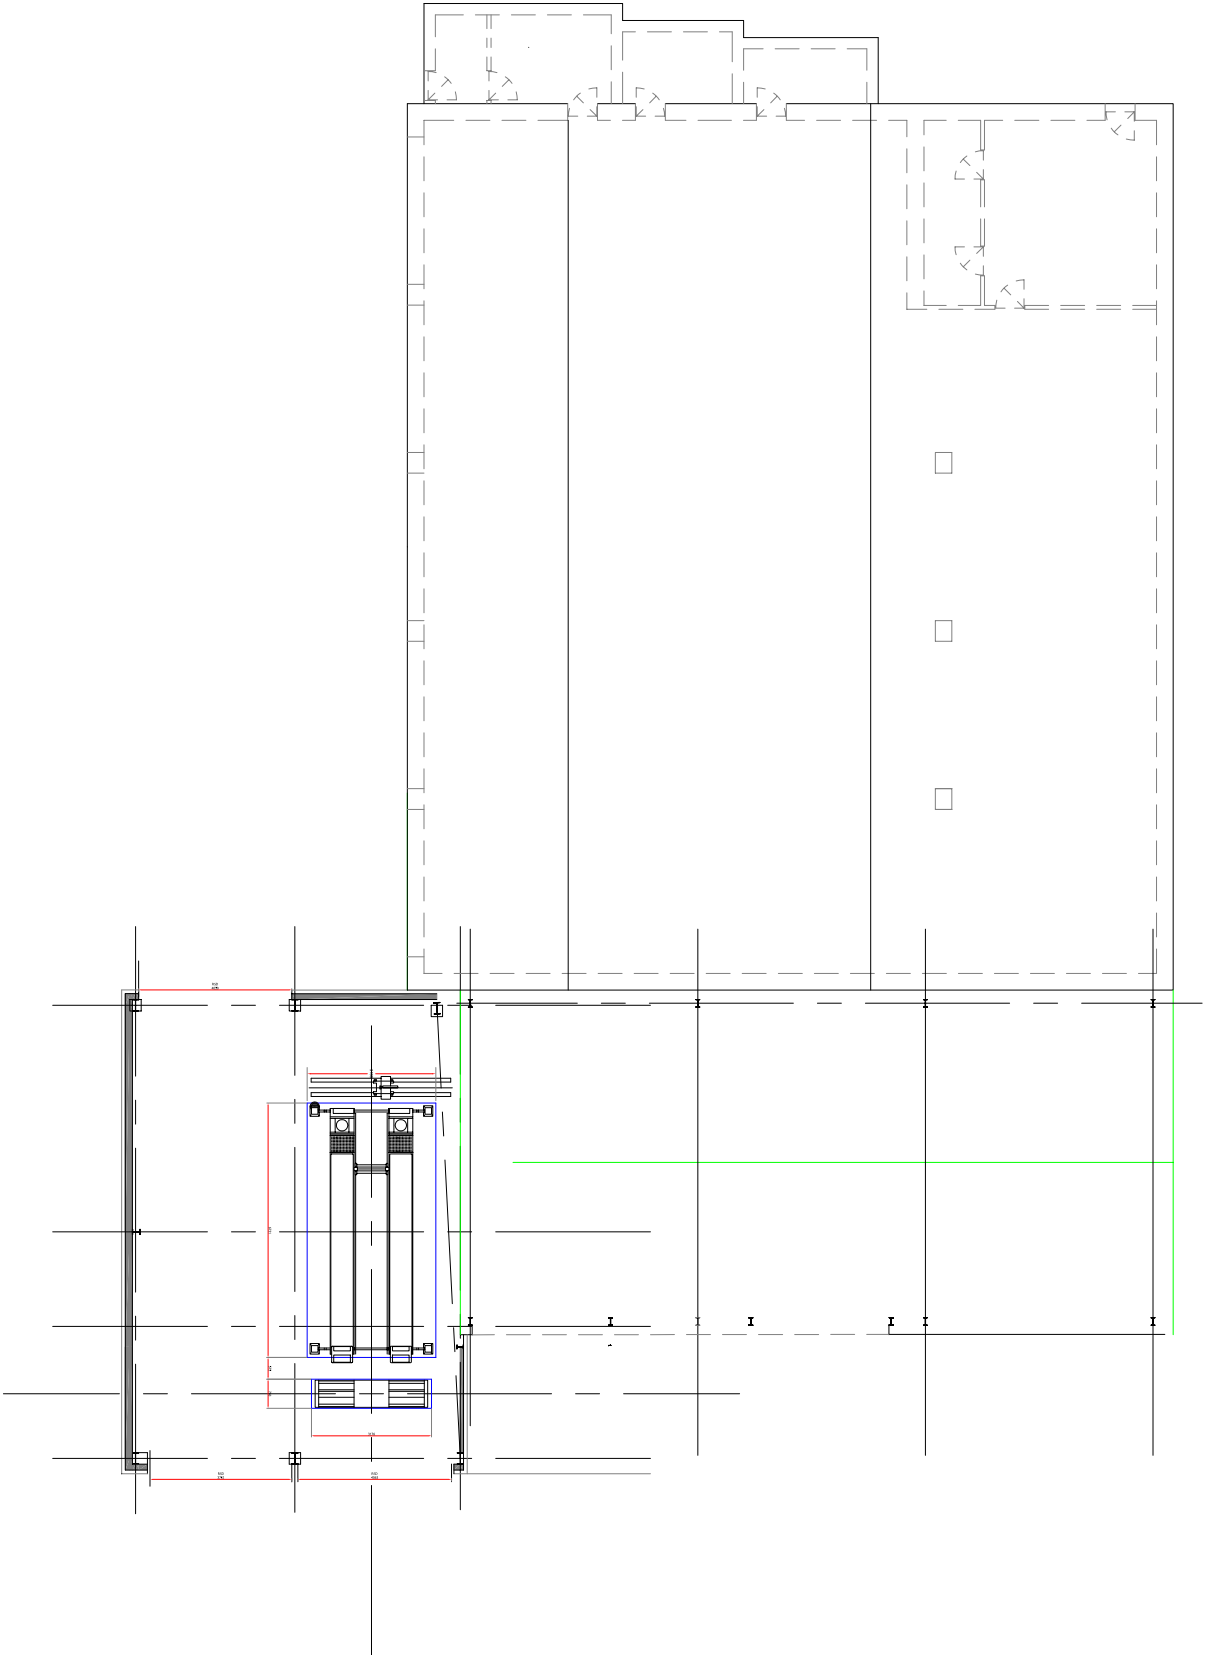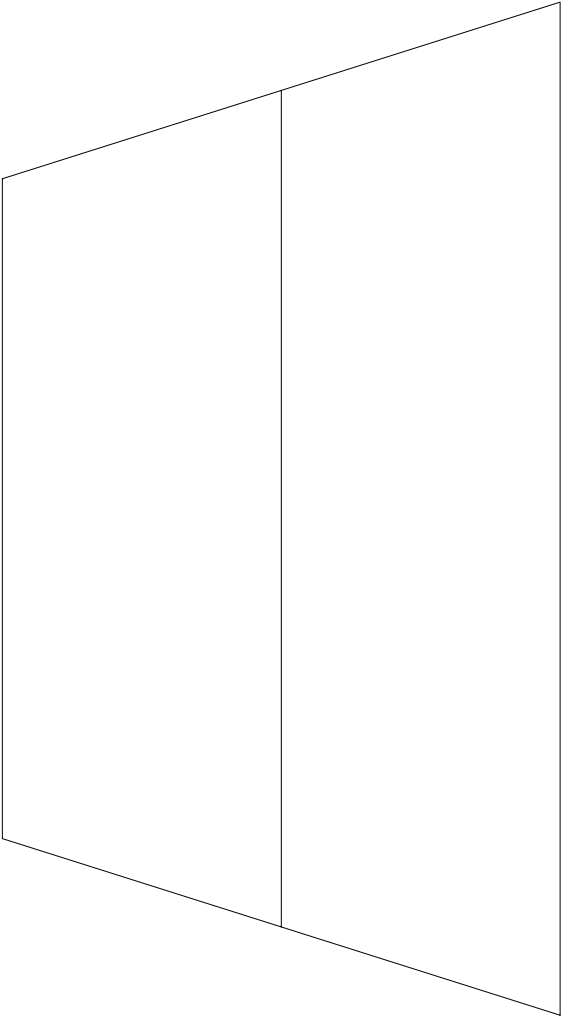

Site Plan

Rev A Revised and Updated Oct 23

|        |            |       |            |                                                                                                  |
|--------|------------|-------|------------|--------------------------------------------------------------------------------------------------|
| DRAWN  | PAL        | DATE  | April 2023 | Joule Brady Ltd<br>Sheffield Road, Chapel en le Frith<br>HighPeak. SK23 0PE<br>MOT Bay Extension |
| JOB No | JB/01/2023 | SCALE | 1:200 @ A3 |                                                                                                  |
| DWG No | 07         | Rev   | A          |                                                                                                  |

# NF-PALOMA

Philip A Lomas B Sc, 7 Park Crescent Furness Vale, High Peak, SK23 7PU