





notes |

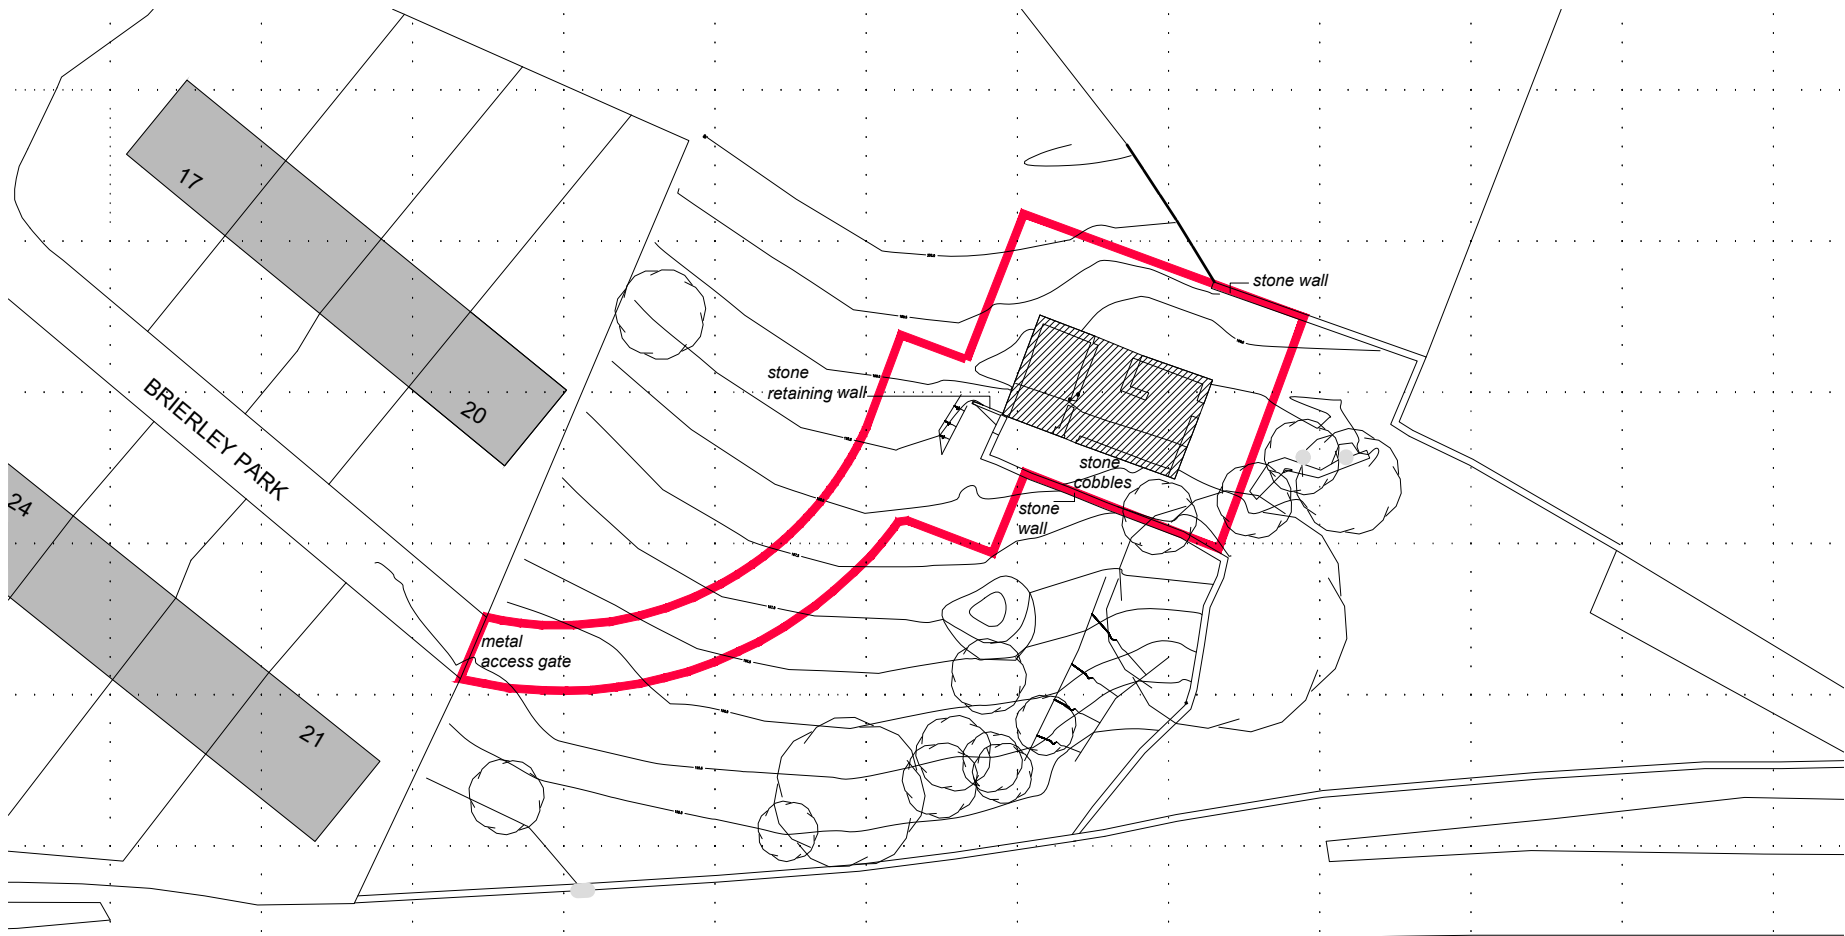

EXISTING SITE PLAN 1:500

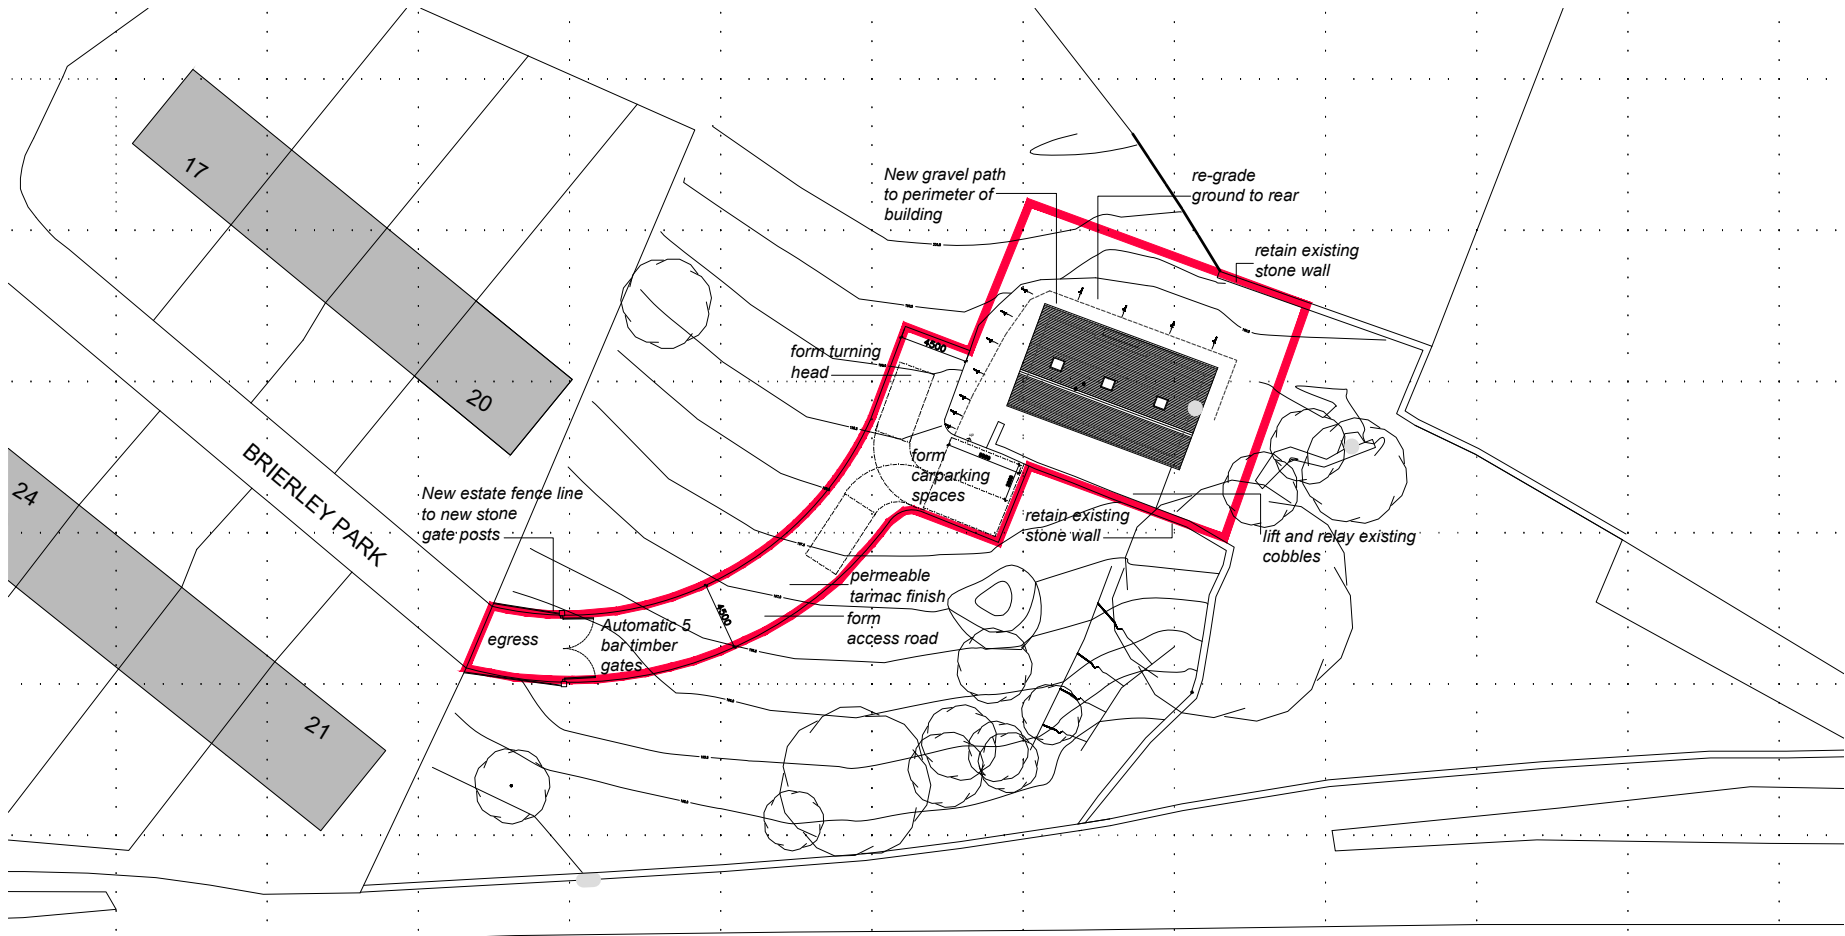

PROPOSED SITE PLAN 1:500

rev. description |

client | Mr S Pearson

project | Hollin Wood Barn
Brierley Green
Buxworth SK23 7NL

Existing and proposed Site Plan

drawing title |

drawing number | SW315-PL002

revision |

drawing status | PLANNING

scale | 1:100 @A3

date | Mar 24

drawn by | CW

checked by | JS