



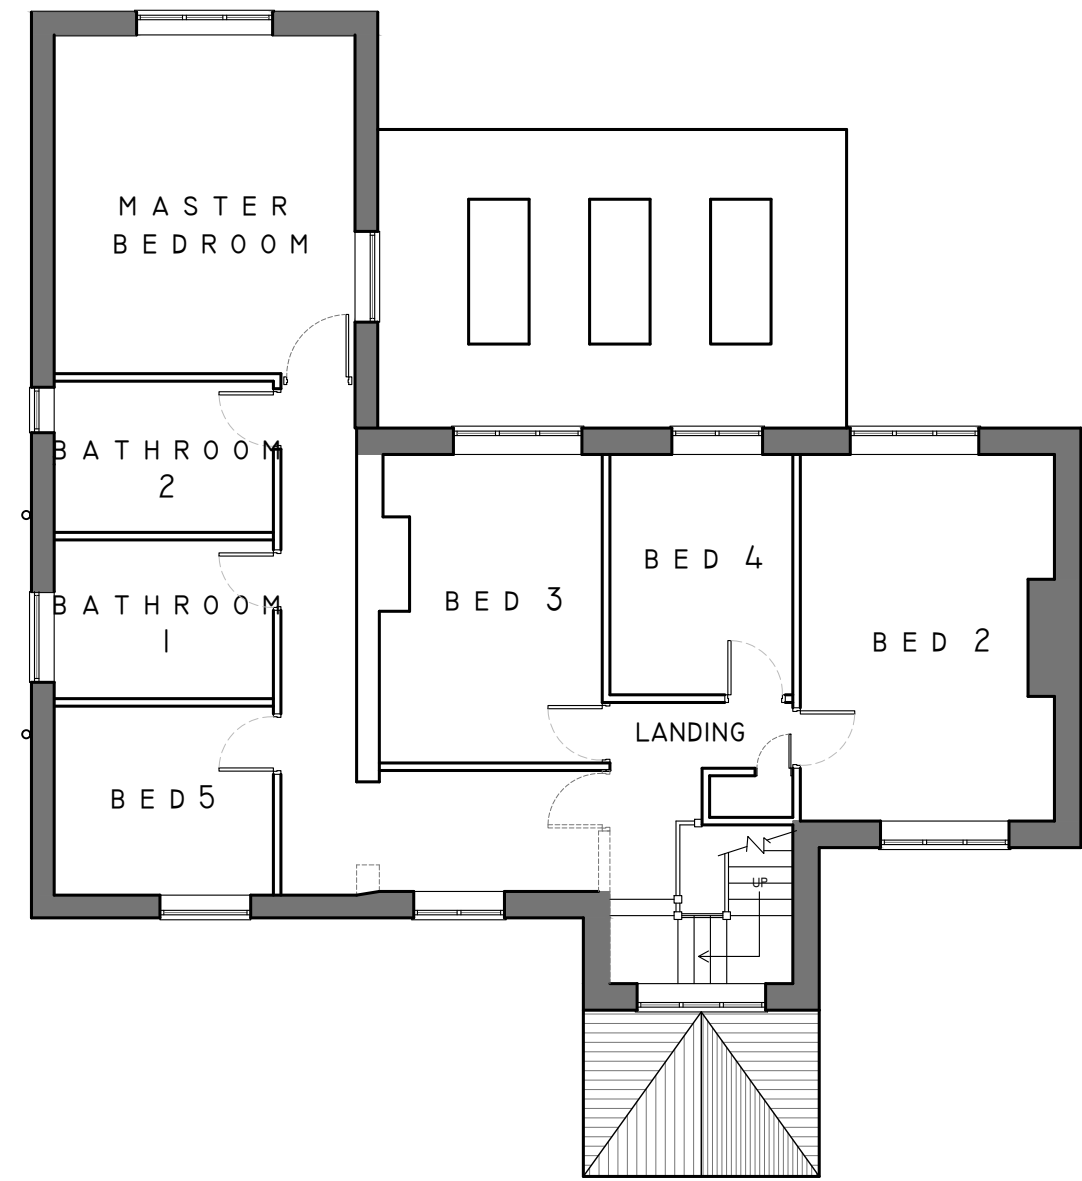

FIRST FLOOR PLAN

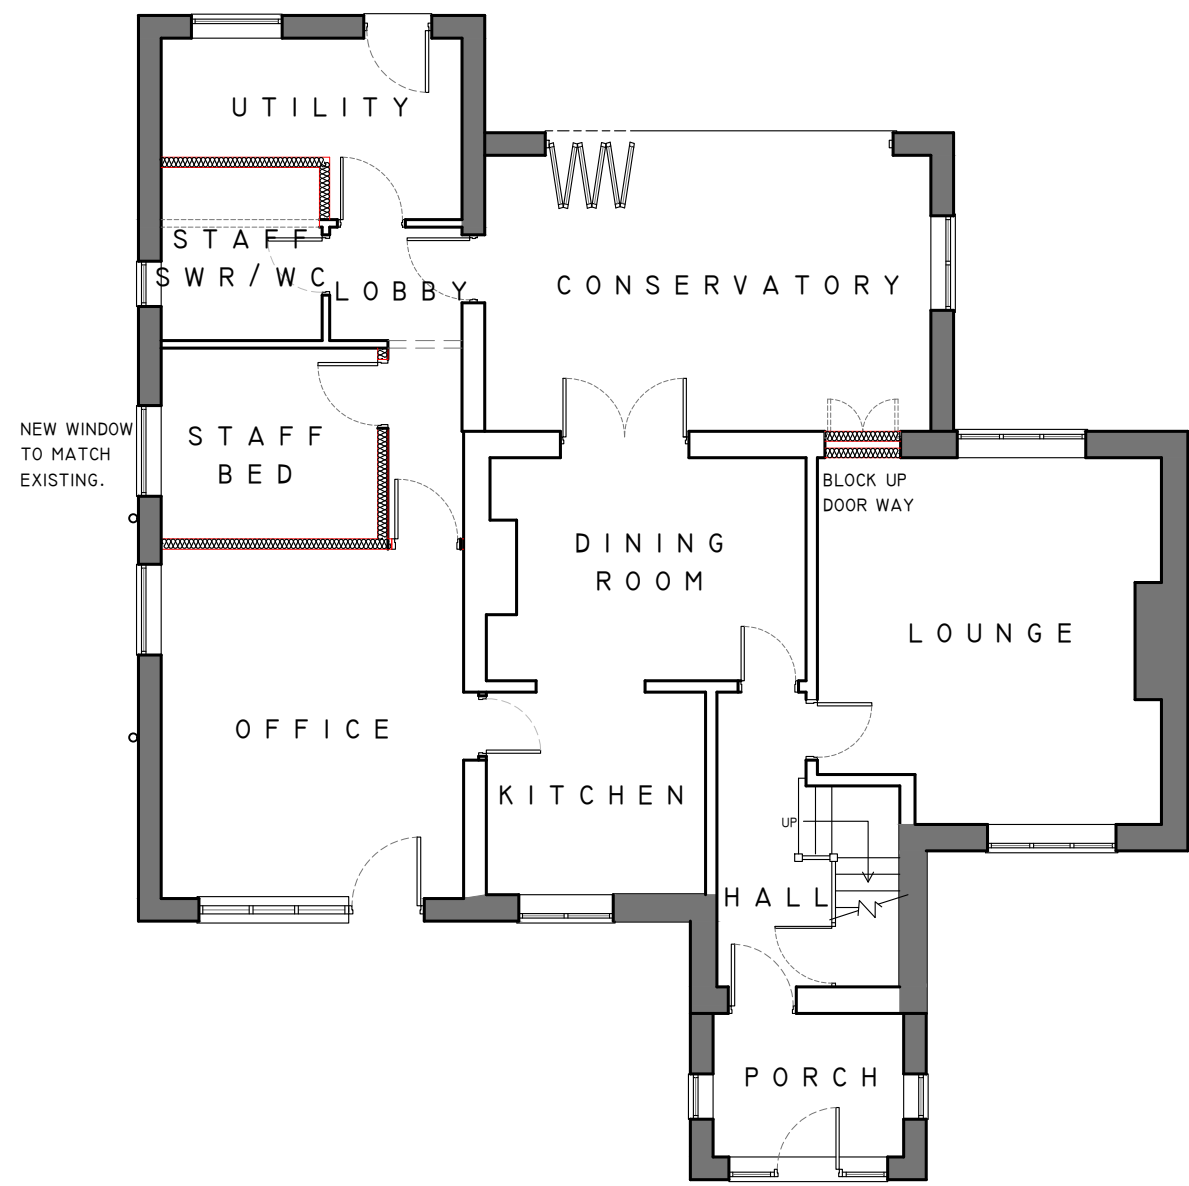

GROUND FLOOR PLAN



NORTH WEST ELEVATION





SOUTH EAST ELEVATION




NORTH EAST ELEVATION



SOUTH WEST ELEVATION

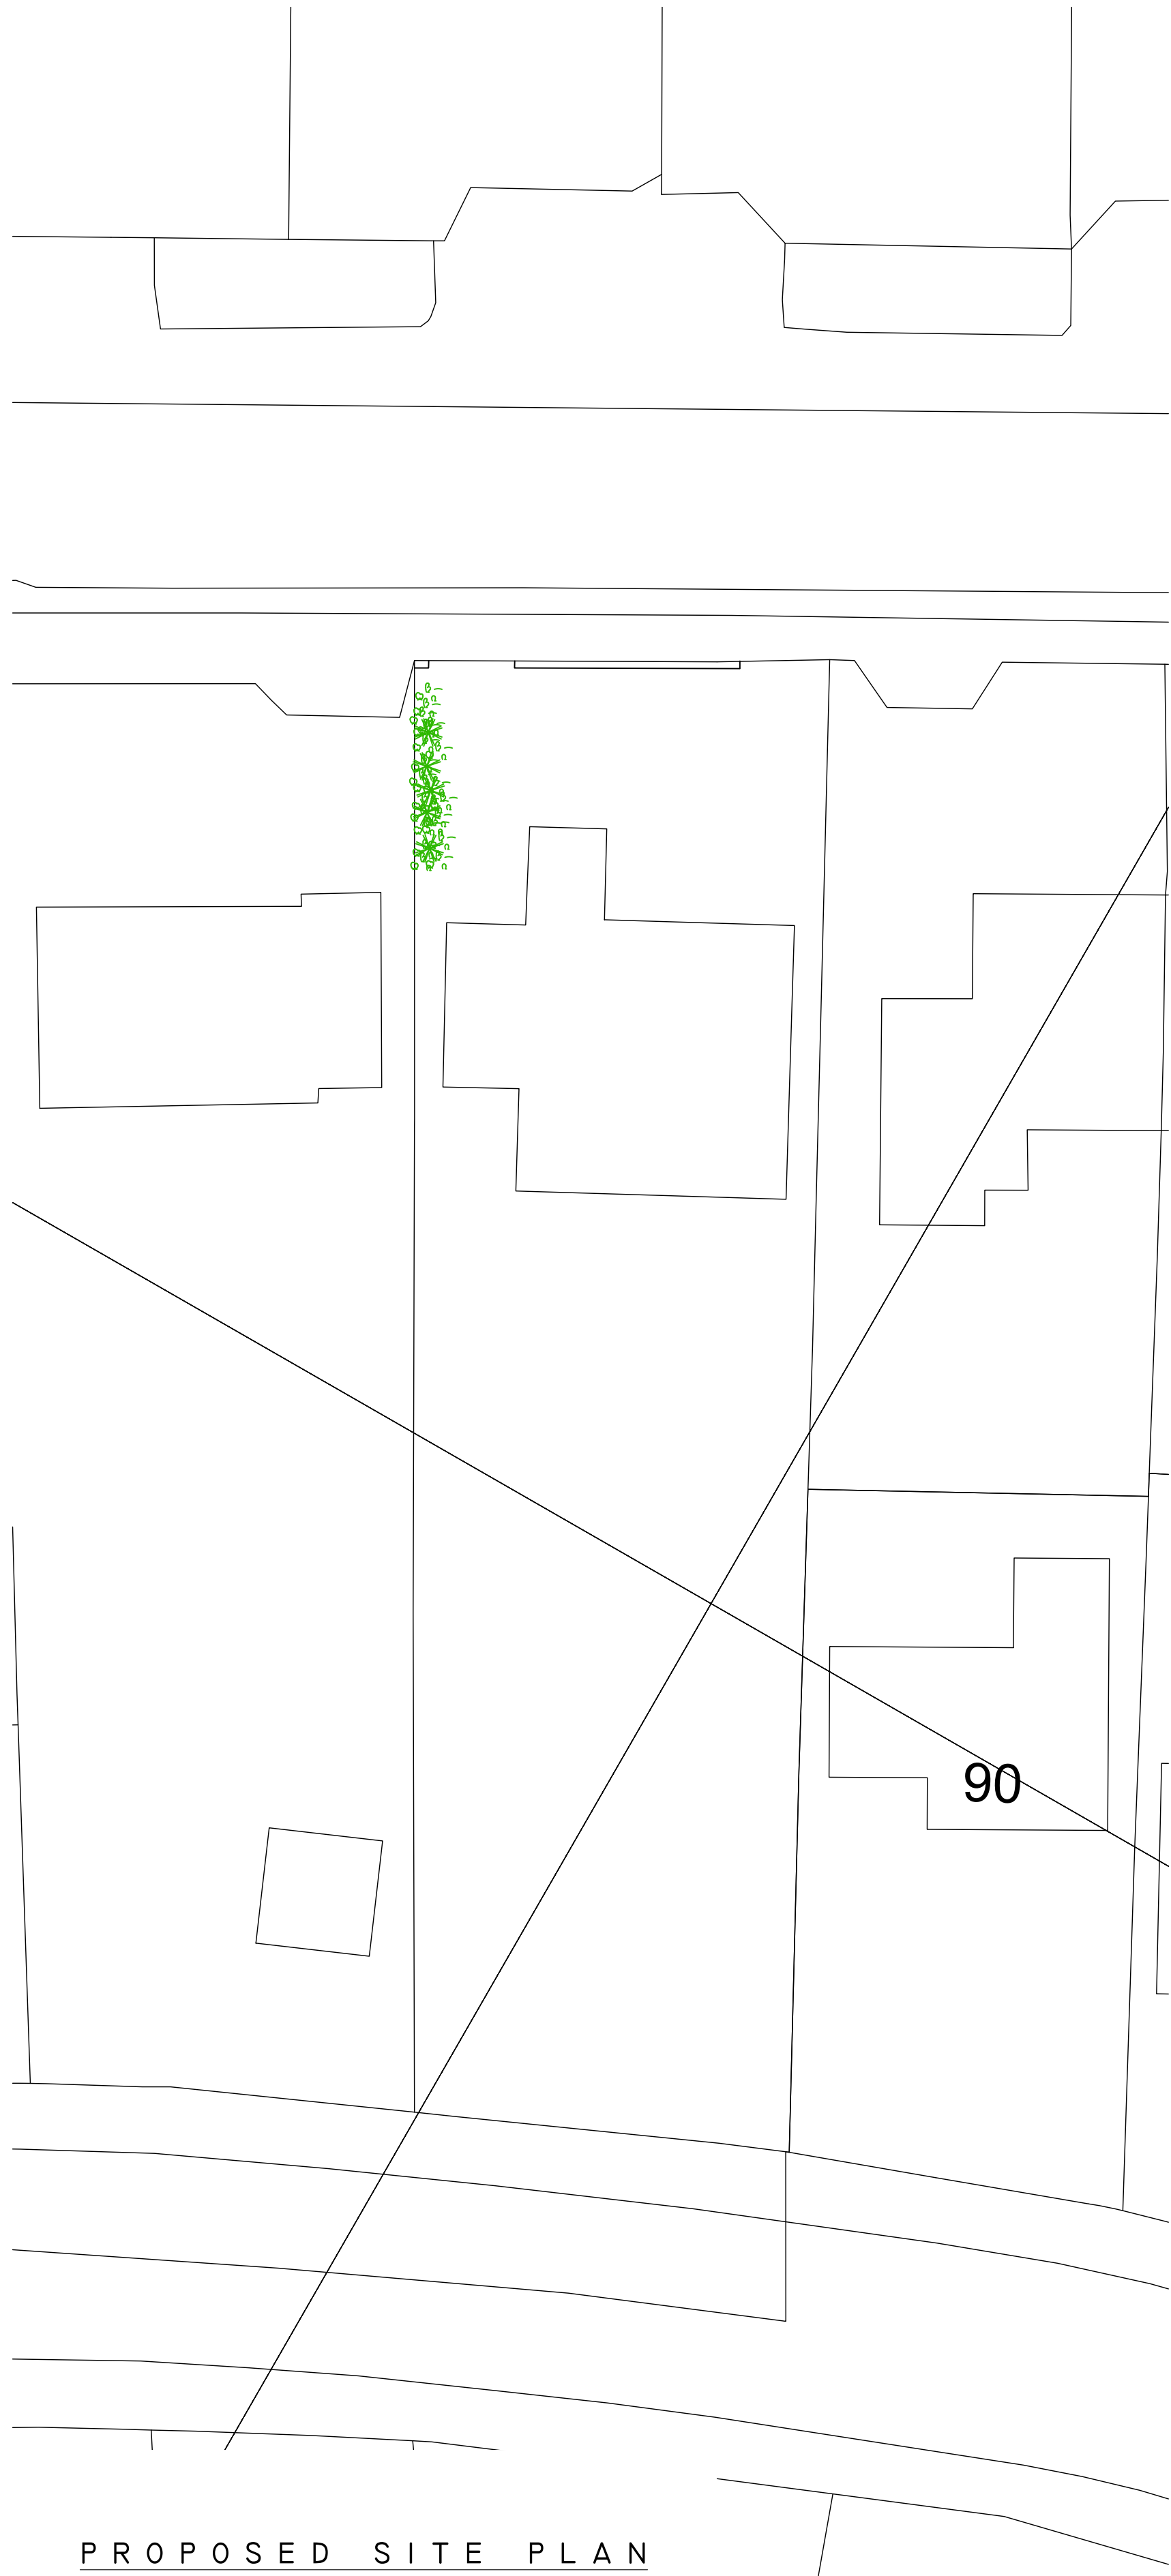 


PROPOSED SITE PLAN

 

THE CONTRACTOR IS DEEMED TO HAVE CHECKED ALL DIMENSIONS ON SITE AND IS TO REPORT ANY DISCREPANCIES TO CYNERGI LTD.
THE CONTENTS OF THIS DRAWING ARE COVERED BY COPYRIGHT AND REMAIN THE PROPERTY OF CYNERGI LTD. WRITTEN APPROVAL MUST BE OBTAINED FROM CYNERGI LTD PRIOR TO DUPLICATION OR REPRODUCTION OF THIS DRAWING OR ITS CONTENTS.
ANY DIMENSIONS NOT SHOWN ARE TO BE CHECKED AND AGREED WITH CYNERGI LTD.

The information contained on this plan is reproduced from third party data and no guarantee can be given as to its accuracy. Any discrepancy to be reported to Cynergi Ltd prior to construction works commencing.

north

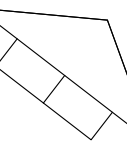

Revisions:
Revision A - Site plan updated following client review and internal configuration revised to form corridor between office and main house. MDT. 02.04.24

cynergi
The Firs, 67 London Road
Newark
Nottinghamshire
NG24 1RZ
(T) 01636 605324
(E) enquiries@cynergi.info

Client:
Kedleston Group Ltd.

Project:
Change of use to form new Childrens Home at 95 St. Johns Road, Buxton, Derbyshire, SK17 6UT

Drawing Title:
NEW CHILDRENS HOME

Proposed Floor Layout Plans, Elevations and Proposed Site Plan

PLANNING ISSUE

Date: March 2024 Scale: A1@see plan

Drawn by: MDT Checked by: CK / GM

Drawing Number: Rev:

485 - 11

A