



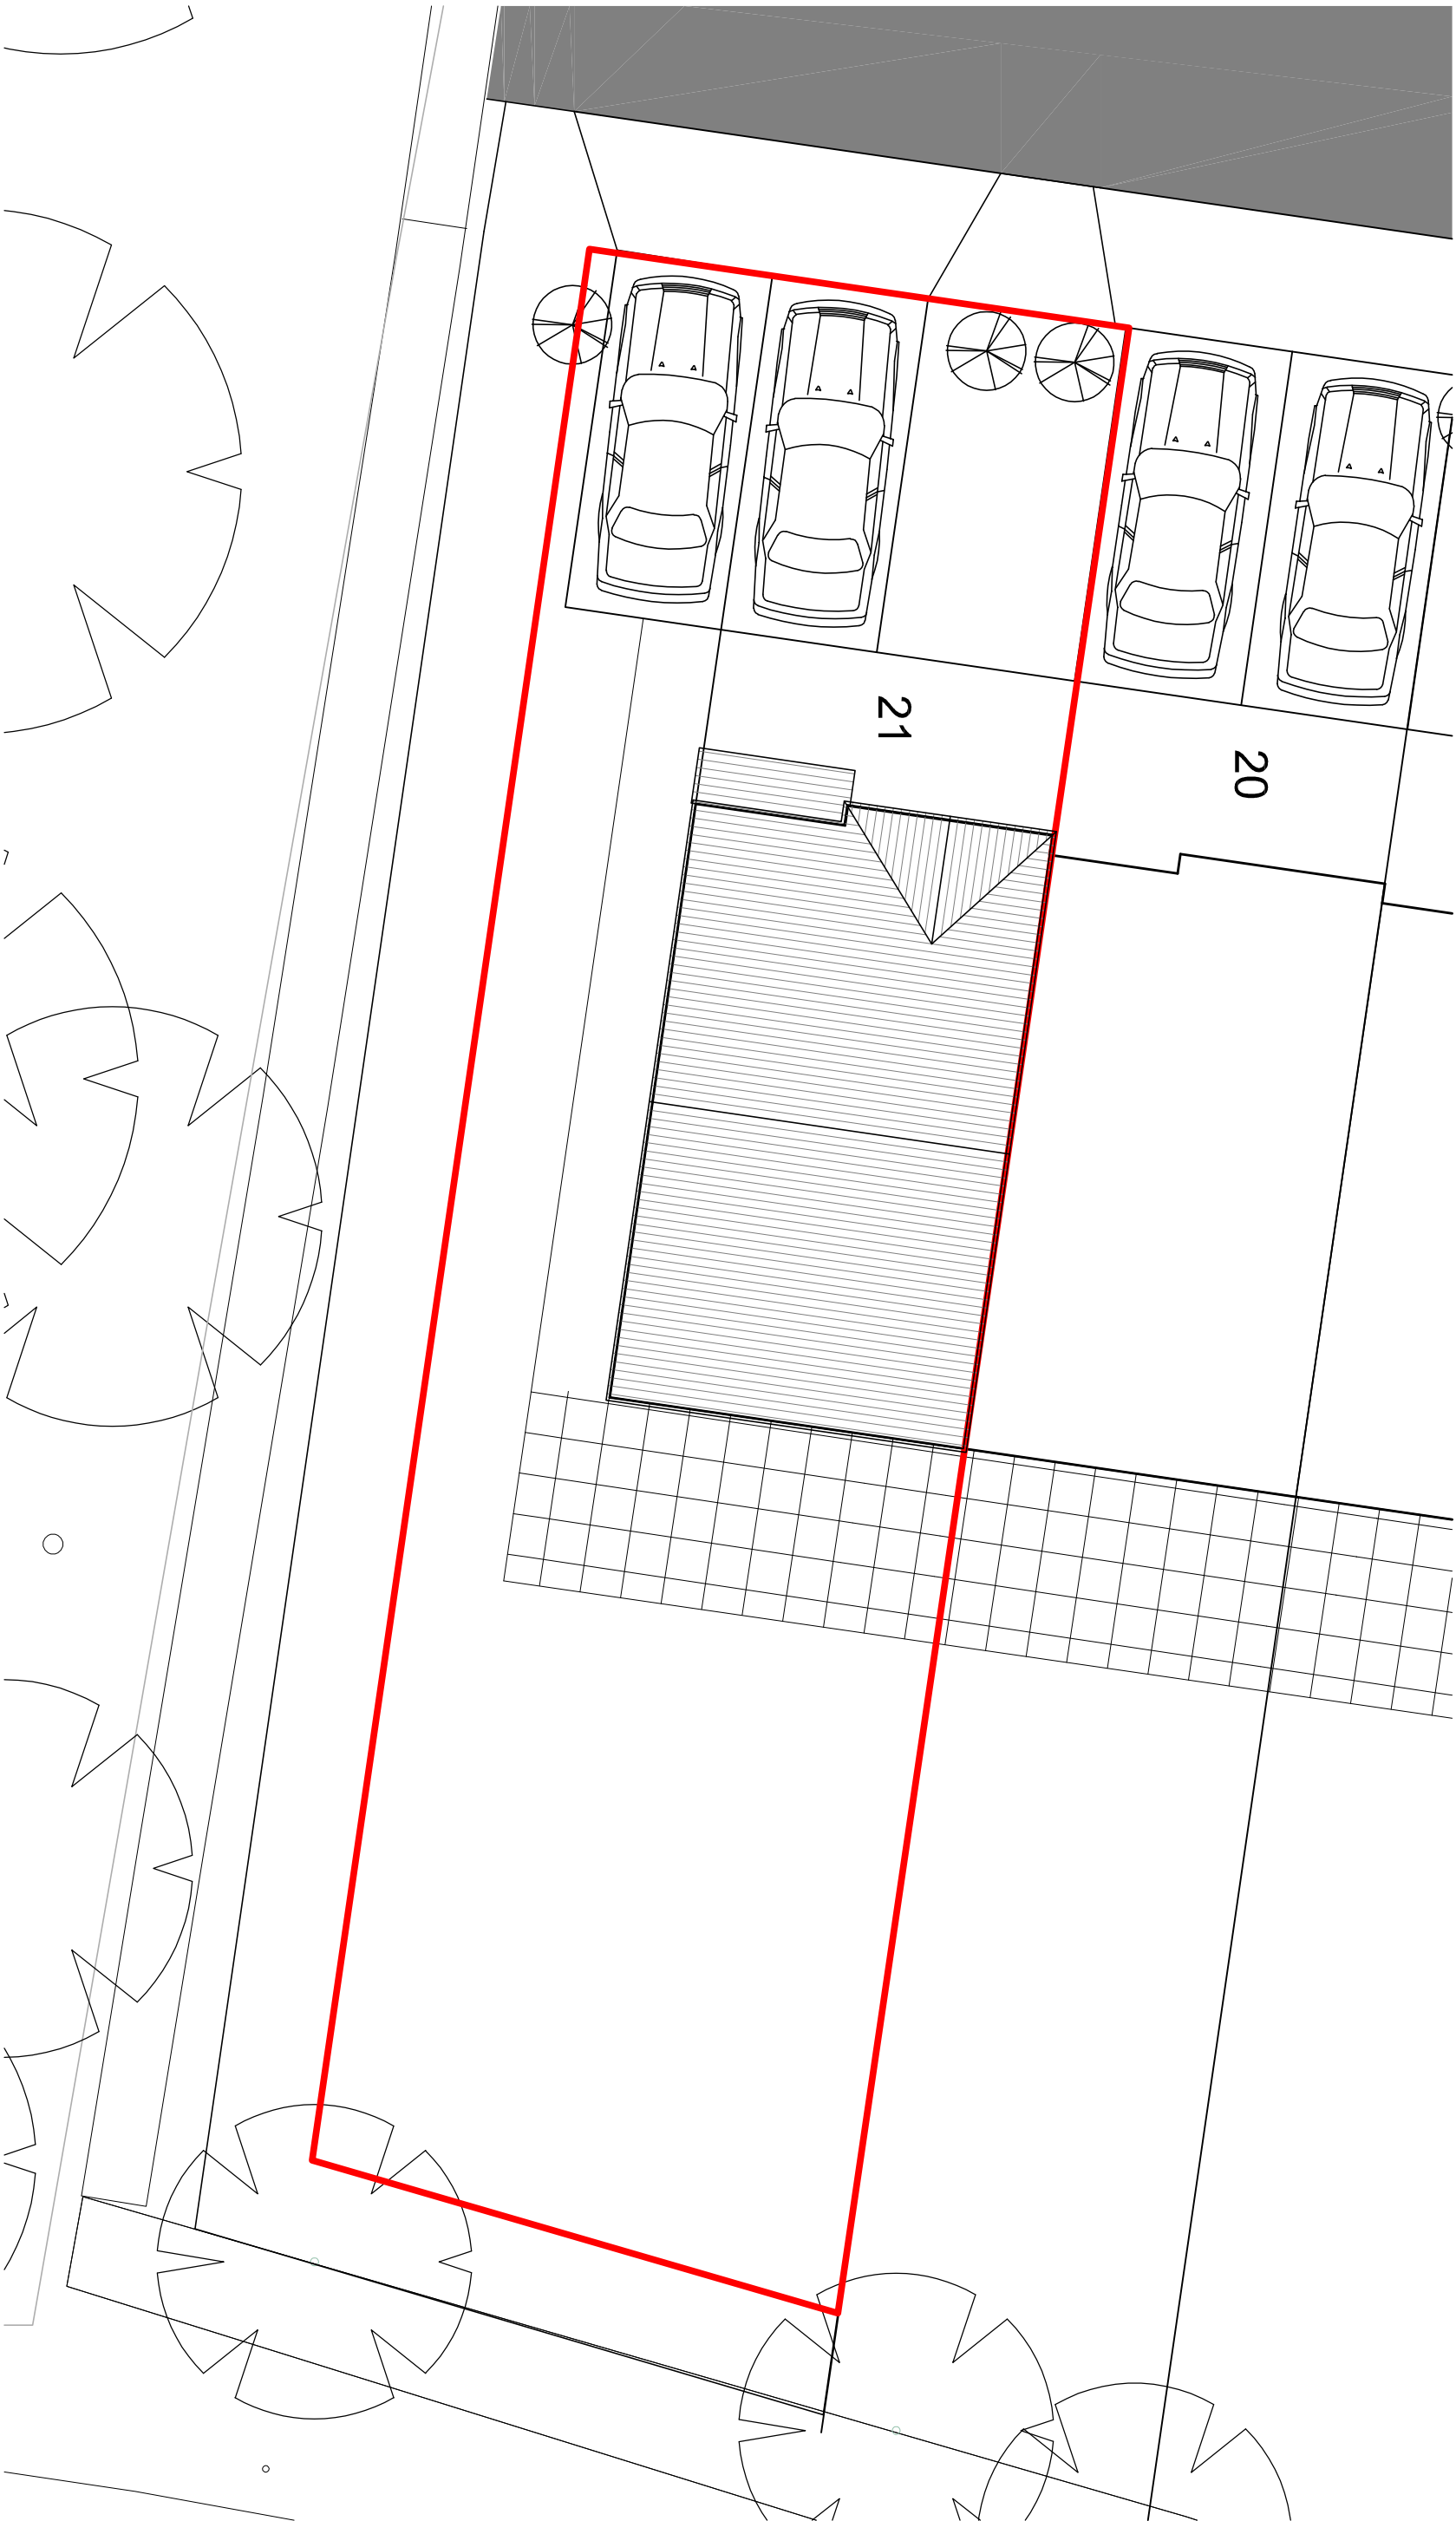

SCALE 1:100



CLIENTS/CONTRACTORS ARE ADVISED TO CLARIFY  
DIMENSIONS PRIOR TO SETTING OUT AND NOT TO  
SCALE OFF THE DRAWING

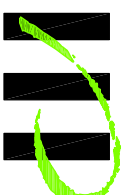

**HIGH PEAK ARCHITECTS LTD**  
2nd Floor, Wharf House, Wharf Road, Whaley Bridge, High Peak, Derbys. SK23 7AD  
Tel: 01663 719717 Web: www.highpeakarch.co.uk Email: hpa@highpeakarch.co.uk

House Alterations

**Existing and Proposed Site Plan**

**21 The View, Dinting Road, Glossop**

**1925.PL01**