





Rear Elevation

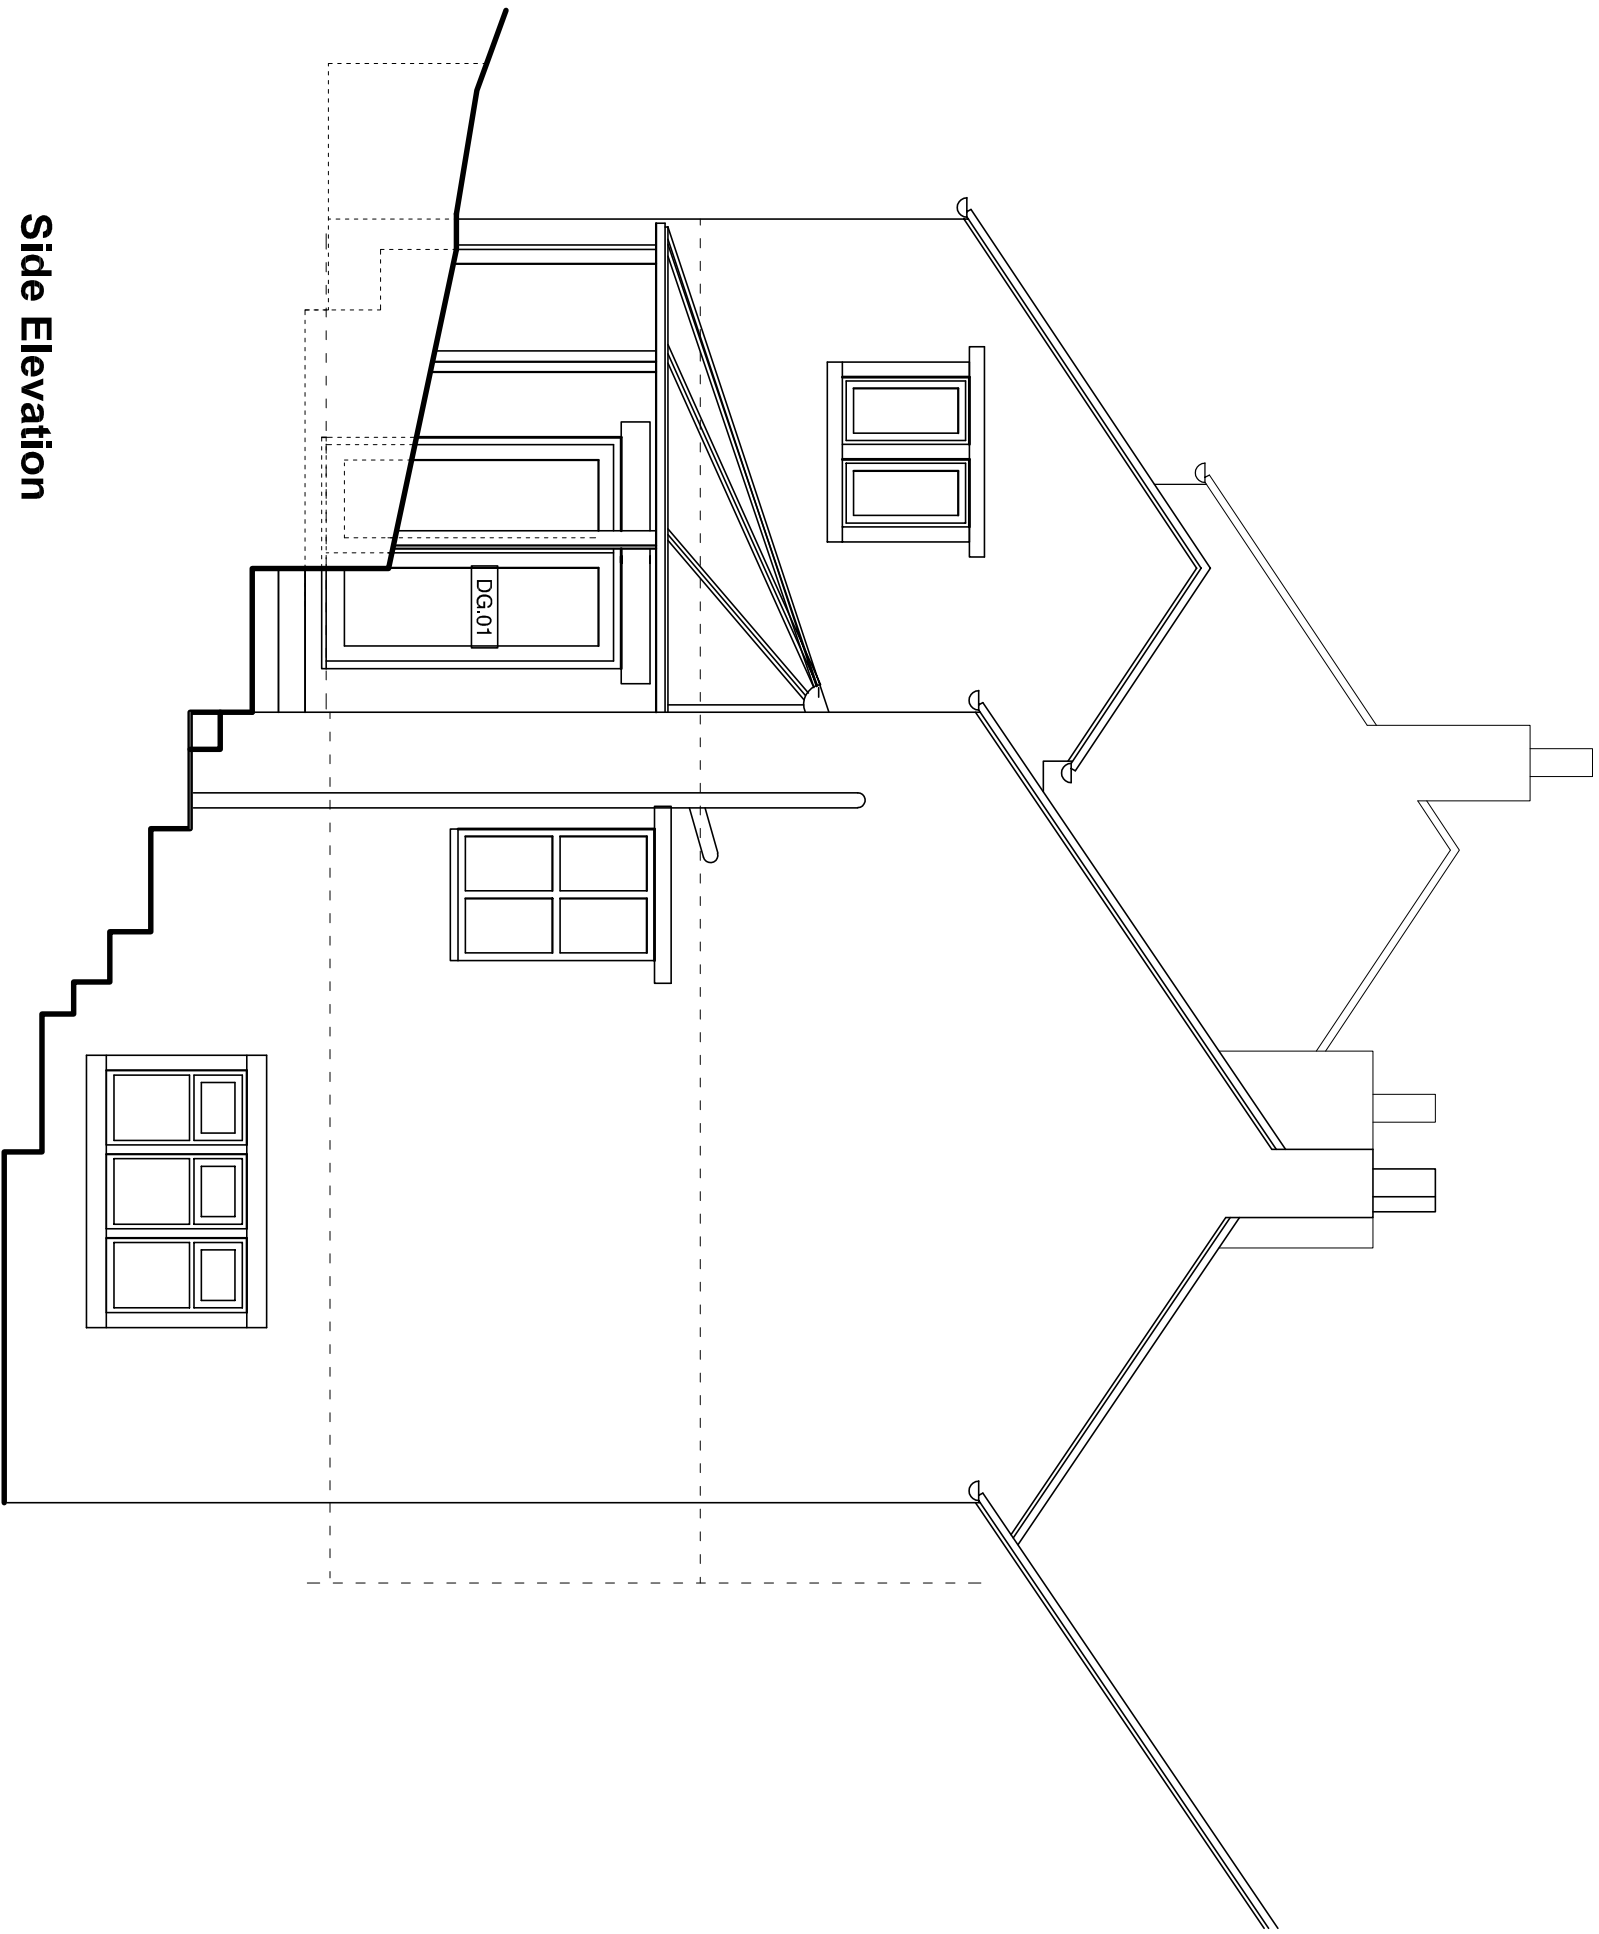

Side Elevation

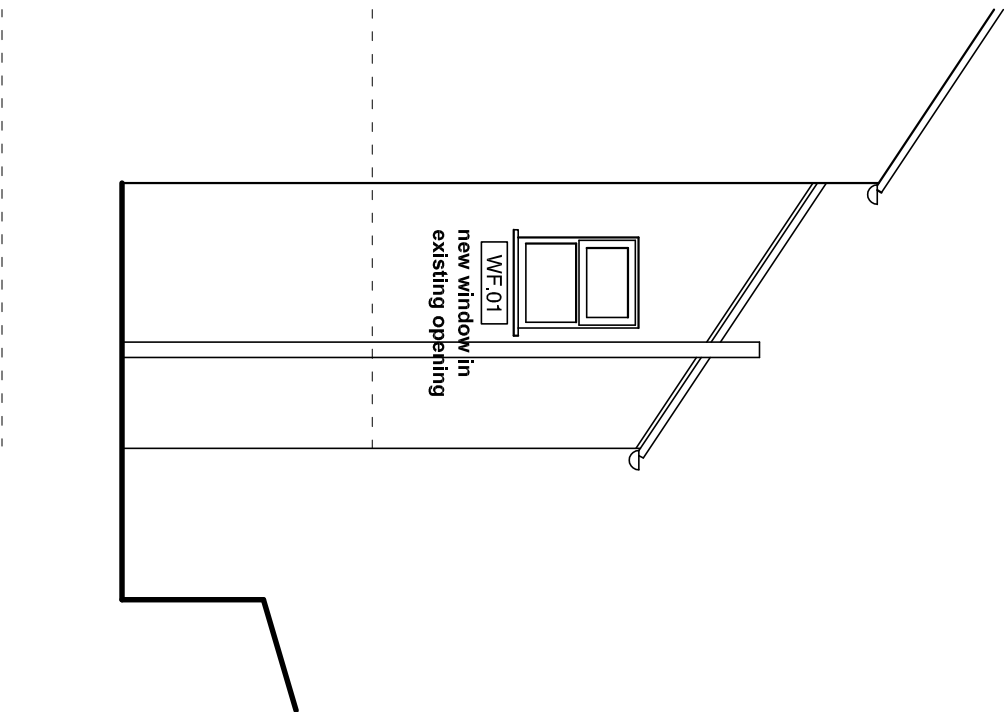

Side Elevation

All construction to be carried out in accordance with manufacturers and suppliers recommendations and to comply with current Building Regulations and British Standards.

Any queries with details or discrepancies to be checked with Architect. Any proposed changes to specification to be approved by Architect or Building Control.

Any change to insulation to still achieve minimum u value stated; thermal conductivity of any replacement to be equal to or better than specified insulation.


Refer also to Structural Engineer information for all structural work and details.

All dimensions on site to be checked prior to manufacture.

Studwork/ rafters on drawings shown indicatively - contractor to set out.

Client and contractor to be aware of their responsibilities under CDM (2015) Regulations and Building Safety Act 2023. All works to be carried out by those with the necessary skill, experience and knowledge.

REFER TO DRAWINGS 1774.BR01 PLANS, 1774.BR02 ELEVATIONS, 1774.BR03 SECTIONS, 1774.BR04 STAR DETAILS, 1774.BR05 STAR DETAILS, 1774.BR06 WINDOWS, 1774.BR07 GLAZED DOOR. REFER TO NOTES INCLUDED IN THE 'DESCRIPTION OF WORKS' DOCUMENT.
ALSO REFER TO: 1774.PL02 EXISTING PLAN, 1774.PL03 EXISTING ELEVATIONS, 1774.PL04 EXISTING SECTIONS

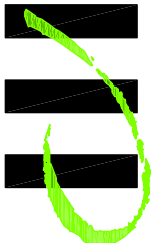

HIGH PEAK ARCHITECTS LTD
2nd Floor, Wharf House, Wharf Road, Whaley Bridge, High Peak, Derby S623 7JQ
Tel: 01683 719717 Website: highpeakarch.com Email: hpa@highpeakarch.com

Listed Building Works
Rivelin, Brookbottom, New Mills
Elevations
1774.BR02

Scale: 1:50@A1 Date: December 2023 Rev:

SCALE: 1:50
0 1m 2m
DIMENSIONS SHOWN ARE TO CLAMP
DIMENSIONS PRIOR TO SETTING OUT AND NOT TO
SCALE OF THE DRAWING