



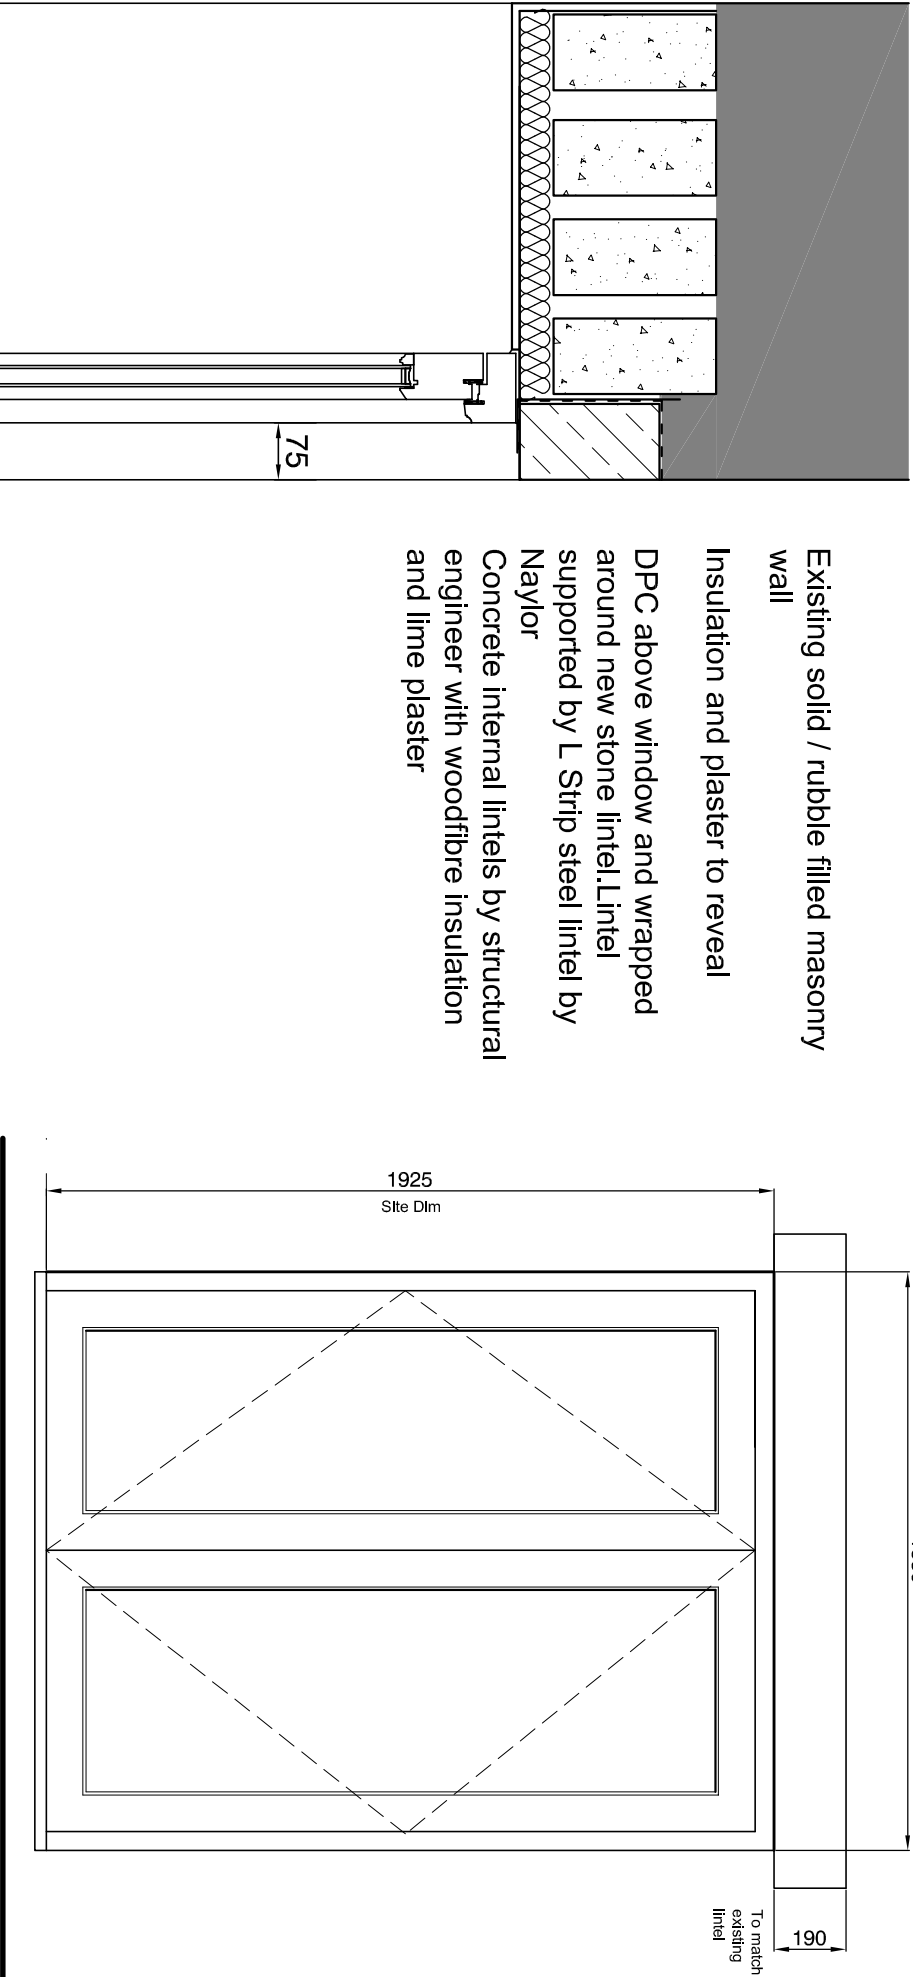

Existing solid / rubble filled masonry wall

Insulation and plaster to reveal DPC above window and wrapped around new stone lintel. Lintel supported by L Strip steel lintel by Naylor

Concrete internal lintels by structural engineer with woodfibre insulation and lime plaster

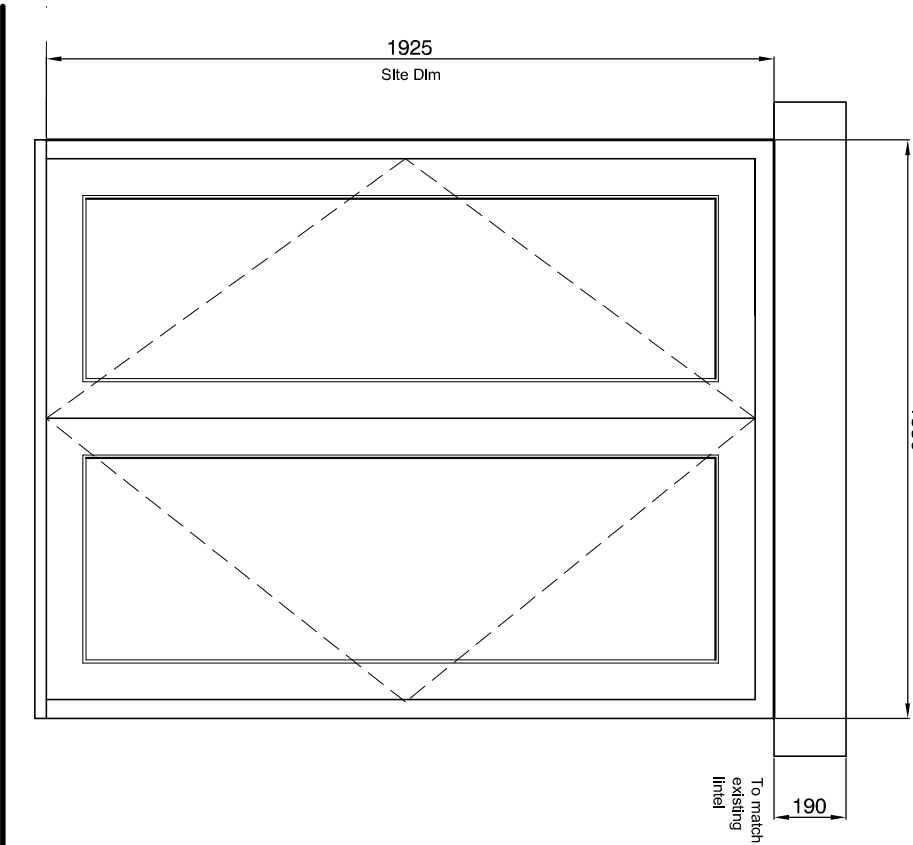

NEW KITCHEN DOOR IN ENLARGED OPENING.
WG.03 to DG.01


LEFT HAND SIDE JAMB (FROM OUTSIDE) AND HEAD
LOCATION TO BE AS EXISTING OPENING.

DOUBLE GLAZED DOORS WITH TIMBER FRAME.
RECLAIMED STONE LINTEL TO MATCH EXISTING

DG.01 Scale 1:20

Existing opening widened with slope to reveal to match existing.



Woodfibre insulation and lime plaster to reveals. On existing reveal, remove existing plaster to gain space for insulation.

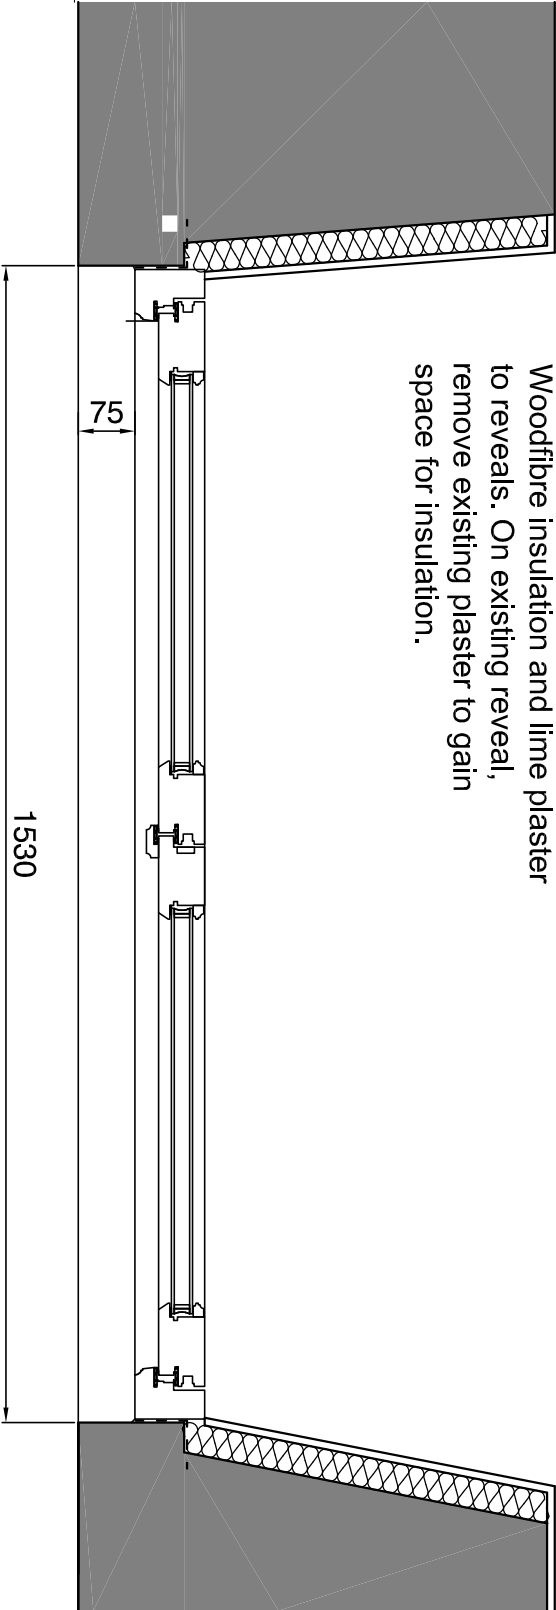

DG.01 Scale 1:10

DG.01 Scale 1:10

Section

  

CLIENTS/CONTRACTORS ARE ADVISED TO CLARIFY DIMENSIONS PRIOR TO SETTING OUT AND NOT TO SCALE OFF THE DRAWING



GENERAL NOTES:

All structural openings to be checked by manufacturer prior to manufacture.

Doors to have stormproof hinges, white weatherseals and weather bars. Door cill by Sealmaster or similar.

All windows/ glazing to be double glazed to achieve a minimum of 1.4W/m²k unless stated otherwise.

All windows and doors to be high performance Accoya, primed in the factory. If full factory glazed allow finish of 3 coats microporous paint. Colour to match existing windows to front elevation..

Bituminous felt dpc to heads, jambs and cills of all external openings (min 150 girth) pinned forward to all window and door openings. No mastic sealant - use ISO chemie breathable sealing tape all around opening. Exact detail tbc once opening up work carried out.

Door frame to be set back min 75mm.

Toughened safety glazing to all glazing in windows/ doors below 800mm above floor level. 6.4mm laminated glass to new doors.

New windows and doors and ironmongery to comply with Part Q Building Regulations for security. For bespoke timber doorsets, refer to Part Q, Appendix B.

Detail indicative by Derbyshire based Gowercroft Joinery.
<https://www.gowercroft.co.uk/>

DG.01

Melbourne double glazed doors - Gowercroft Joinery Classic Range.

- Prefinished Accoya wood gives longevity and energy efficiency.
- Fully concealed trickle ventilation through the head of the frame is invisible externally.
- Full multi point locking system with combination of hooks and deadbolts. This delivers excellent security (Part Q compliant) and helps to prevent bow or twist in the door leaf during acclimatisation.
- Clapping strips to deliver exceptional air tightness.
- Door handles - Heritage range in antique black.

All construction to be carried out in accordance with manufacturers and suppliers recommendations and to comply with current Building Regulations and British Standards.

Any queries with details or discrepancies to be checked with Architect. Any proposed changes to specification to be approved by Architect or Building Control.

Any change to insulation to still achieve minimum u value stated; thermal conductivity of any replacement to be equal to or better than specified insulation.


Refer also to Structural Engineer information for all structural work and details.

All dimensions on site to be checked prior to manufacture.

Studwork/ rafters on drawings shown indicatively - contractor to set out.

Client and contractor to be aware of their responsibilities under CDM (2015) Regulations and Building Safety Act 2023. All works to be carried out by those with the necessary skill, experience and knowledge.

REFER TO DRAWINGS 1774.BR01 PLANS, 1774.BR02 ELEVATIONS, 1774.BR03 SECTIONS, 1774.BR04 STAIR DETAILS, 1774.BR05 STAIR DETAILS, 1774.BR06 WINDOWS, 1774.BR07 GLAZED DOOR. REFER TO NOTES INCLUDED IN THE 'DESCRIPTION OF WORKS' DOCUMENT.
ALSO REFER TO: 1774.PL02 EXISTING PLAN, 1774.PL03 EXISTING ELEVATIONS, 1774.PL04 EXISTING SECTIONS

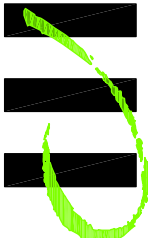

HIGH PEAK ARCHITECTS LTD

2nd Floor, Wharf House, Wharf Road, Whaley Bridge, High Peak, Derby's SK23 7AD
Tel: 01663 719717 Website: highpeakarch.com Email: hpa@highpeakarch.com

Listed Building Works

New glazed door detail

Rivelin, Brookbottom, New Mills

1774.BR07