


3. THIS DRAWING IS BASED ON AVAILABLE NETWORK RAIL RECORD INFORMATION. THE DEFECTS ARE BASED ON THE MOST RECENT DETAILED EXAM REPORT DATED 04/05/2021.


APPROVED FOR CONSTRUCTION

Signed by _____
Contractor's Engineering Manager (Design Phase)

Signed by *[Signature]*
Contractor's Engineering Manager (Construction Phase)

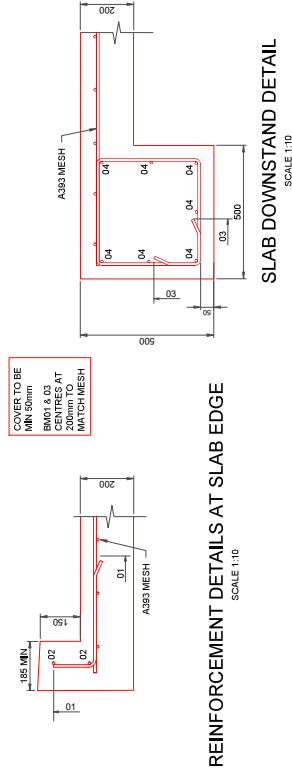

BAR SCHEDULE											(B5 8656 - 2005)	
BAR MEMBER	BAR MARK	TYPE & SIZE	No. of BARS	No. in Each Total	LENGTH (mm)	SHAPE (mm)	A (mm)	B (mm)	C (mm)	D (mm)	E (mm)	
SLAB "KERB"	01	H10	1	117	300	600	11	150	450			
	02	H10	2	8	22	6500	00	6000				
SLAB DOWN FAND	03	H10	2	25	65	1775	51	380	360	150	150	
	04	H10	2	7	14	6400	00	6400				

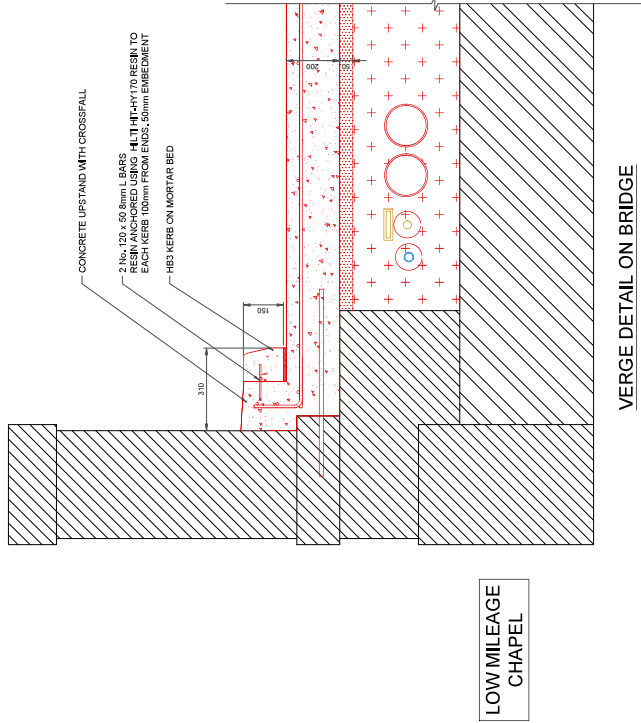

LOW MILEAGE
CHAPEL

IMPORTANT CDM / H&S NOTE

THE DESIGNERS WOULD DRAW THE READER'S ATTENTION TO THE KEY RESIDUAL HEALTH AND SAFETY RISKS THAT HAVE NOT BEEN ELIMINATED FROM THE DESIGN SOLUTION ON THIS DRAWING BY THE DESIGN PROCESS.

DESIGN, SHOWN ON THIS DRAWING, BY THE DESIGN PRO-

CDRA REF: SIGNIFICANT DESIGNERS IDENTIFIED HAZARDS

	OVERHEAD POWER CABLES
---	-----------------------

 HOSEJET	OVERHEAD POWER CABLES
--	-----------------------



BURIED SERVICES

TABLE A-6 OF THE	
	TABLE A-6

 PUBLIC FOOT PATH ADJACENT RESIDENTIAL PROPERTIES

	ADJACENT RESIDENTIAL PRO
--	--------------------------

 FAILURE OF SPANDREL

	ECON 101W 61101 REV
--	--

ECOLOGY SURVEY

	LOW EXISTING PARAPET
---	----------------------

LOW EXISTING PARAPET	
----------------------	--

 DRAINAGE

FOR MORE DETAILS ON THE HIGHLIGHTED HAZARDS REFER TO THE DESIGNER'S RISK ASSESSMENT FOR THIS PROJECT "EVERYDAY" LOW RISK HAZARDS AND THOSE HAZARDS WHICH SHOULD BE OBVIOUS TO A COMPETENT CONTRACTOR HAVE NOT BEEN INDICATED ON THIS DRAWING. SHOULD ANY ADDITIONAL HAZARDS BE IDENTIFIED DURING THE COURSE OF THE WORKS THE CONTRACTOR SHALL NOTIFY ALL RELEVANT MEMBERS OF THE PROJECT TEAM.

Rev	Date	Description of Revisions	Drawn	Checked	Approved
001	11/04/2023	APPROVED FOR CONSTRUCTION	GL	BH	AH
001	04/04/2023	FORM B	GL	BH	AH
001	06/02/2023	FORM A - APPROVAL IN PRINCIPLE	GL	BH	AH
001	19/01/2023	FORM A FOR ICDADR	GL	TBC	AH

APPROVED FOR CONSTRUCTION

Designers
DT - Works Delivery
Heaton Mersey
Unit C1
The Embankment
Heaton Mersey, Stockport
SK4 3GL

Network Rail

Project

BEJ 74 HOSTIDGES
BRIDGE REFURBISHMENT

Drawing Title

PROPOSED
REINFORCEMENT DETAILS

Designer	A. HORNE	Signed	Date 16/02/2023
Drawn	G. LUKMAN	Signed	Date 16/02/2023
Checked	B. HARMONING	Signed	Date 16/02/2023
Approved	A. HORNE	Signed	Date 16/02/2023
Scale 1:100	Sheet Size A1 594 x 841		
Scale 1:100	CLR & Mileage		

167330-WDC-DRG-CIV-024

167330-WDC-DRG-CIV-024