



0 0.5 1.0 1.5 2.0 2.5m



Scale 1:50

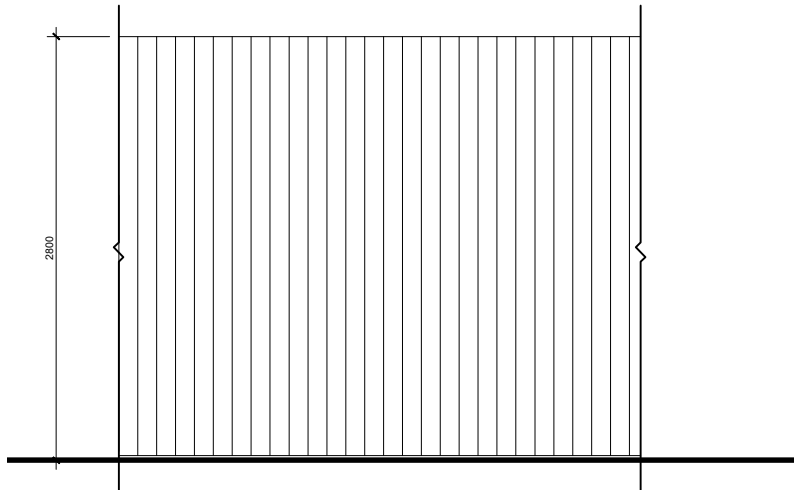


Front Elevation - Scale: 1.50

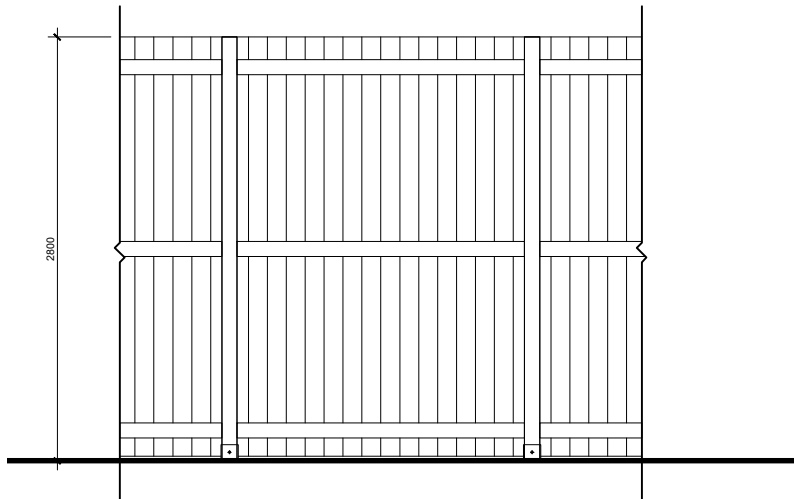

Rear Elevation - Scale: 1.50

Proposed Close Boarded Fence

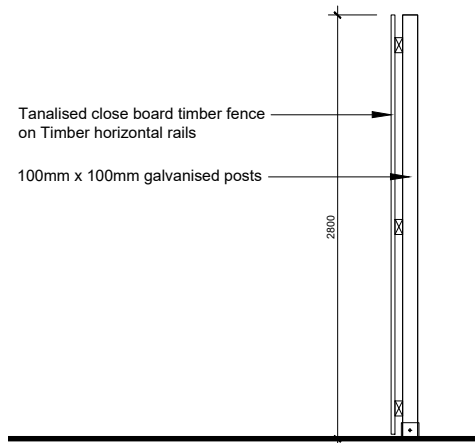

Section - Scale: 1.50

NOTES

- All dimensions and levels are to be checked on site.
- Any discrepancies are to be reported to the architect before any work commences.
- This drawing shall not be reproduced without express written permission from AEW.
- Title overlay drawings and ownership boundaries are produced using all reasonable endeavours. AEW cannot be responsible for the accuracy or scale discrepancy of base plans supplied to them.
- All works are to be undertaken in accordance with Building Regulations and the latest British Standards.
- All proprietary materials and products are to be used strictly in accordance with the manufacturers recommendations.

CDM 2015

Client notified of duties: **At Design Workshops**
Principal Designer: **CSS**

Unless noted below, all known hazards have been highlighted on the drawing:

- Scale for planning purposes only

-	04/04/24	MC	KD
Initial Issue			
REV	Date	Drawn by: -	Checked by: -
Status	Purpose of Issue		
S2	For Information		
drawing stage		Planning	
client			
McDonald's Restaurants Ltd			
project			
Buxton, Station Road		store 1706	
drawing title			

date 04/04/24 drawn MC
scale@A4 1:50 checked KD

Rev

-

Job No

11551_AEW_1706_0023

aew architects
0161 214 4370
www.aewarchitects.com



aew