



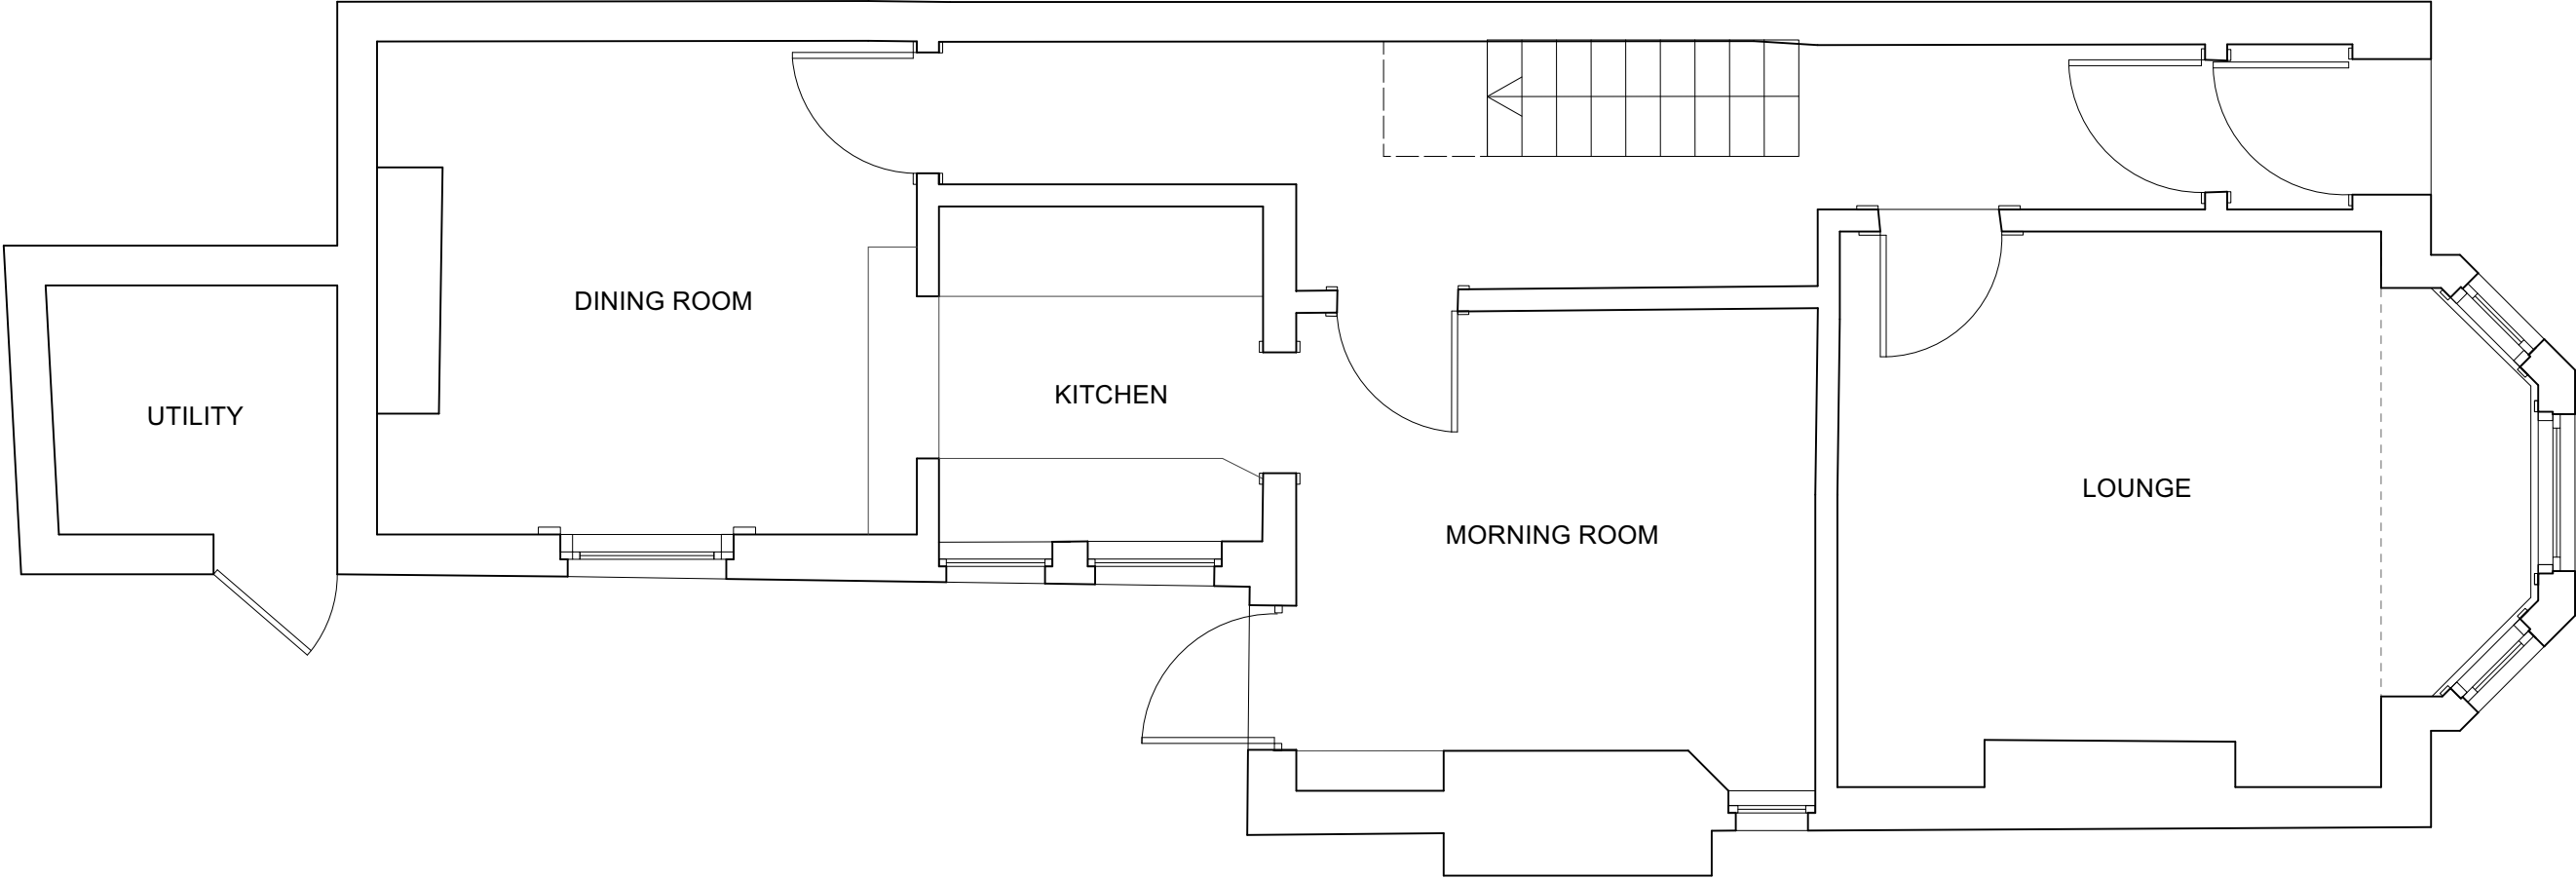


FOR PLANNING

 


**EDITIONAL
STUDIO**


Drawing
Existing
Ground Floor Plan
Project
Buxton Road
Contact

post@editionalstudio.com
Scale
1:50 @ A3
Date
12.04.23
Drawing No.
070_L02_01

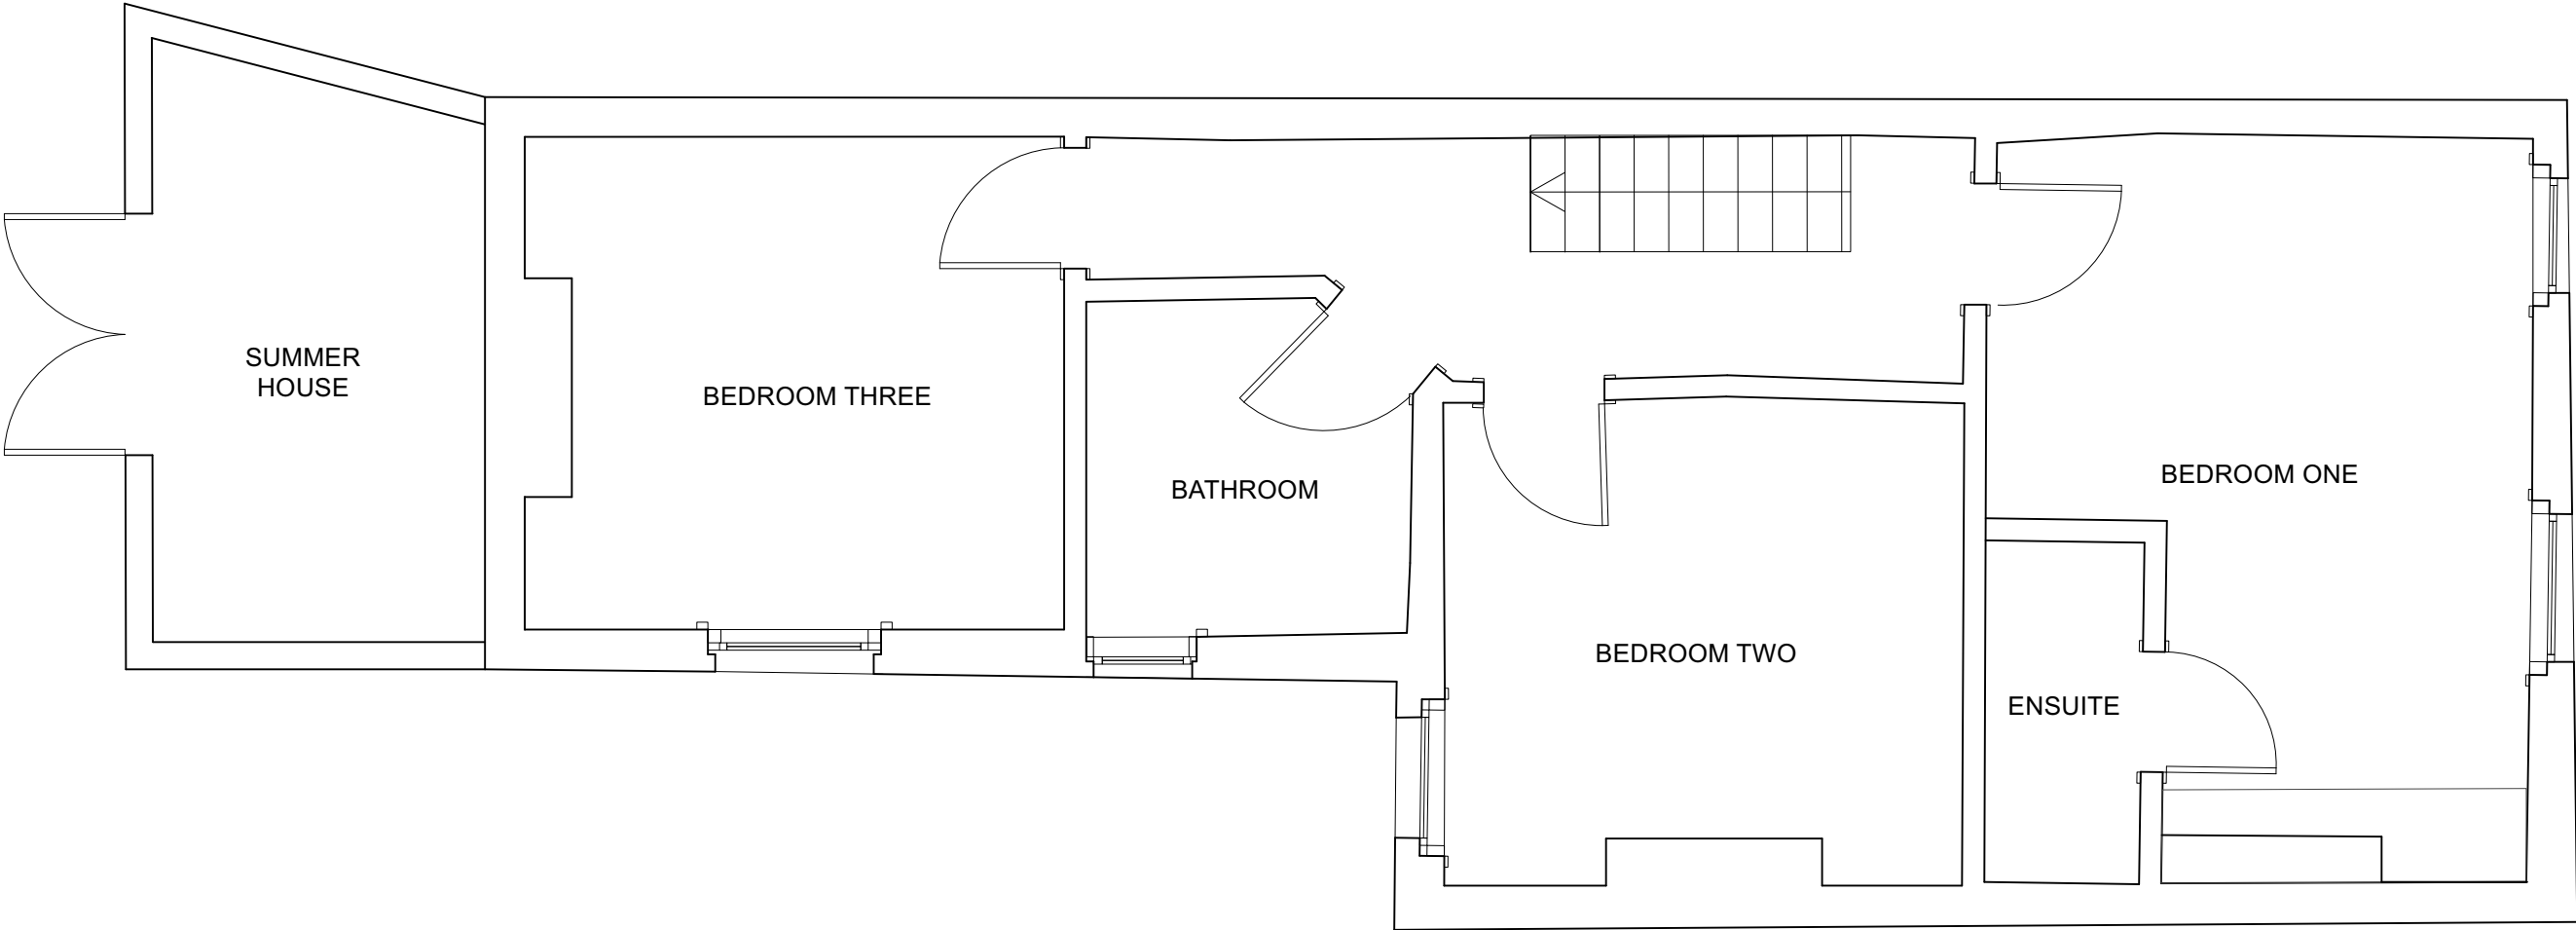


FOR PLANNING

 

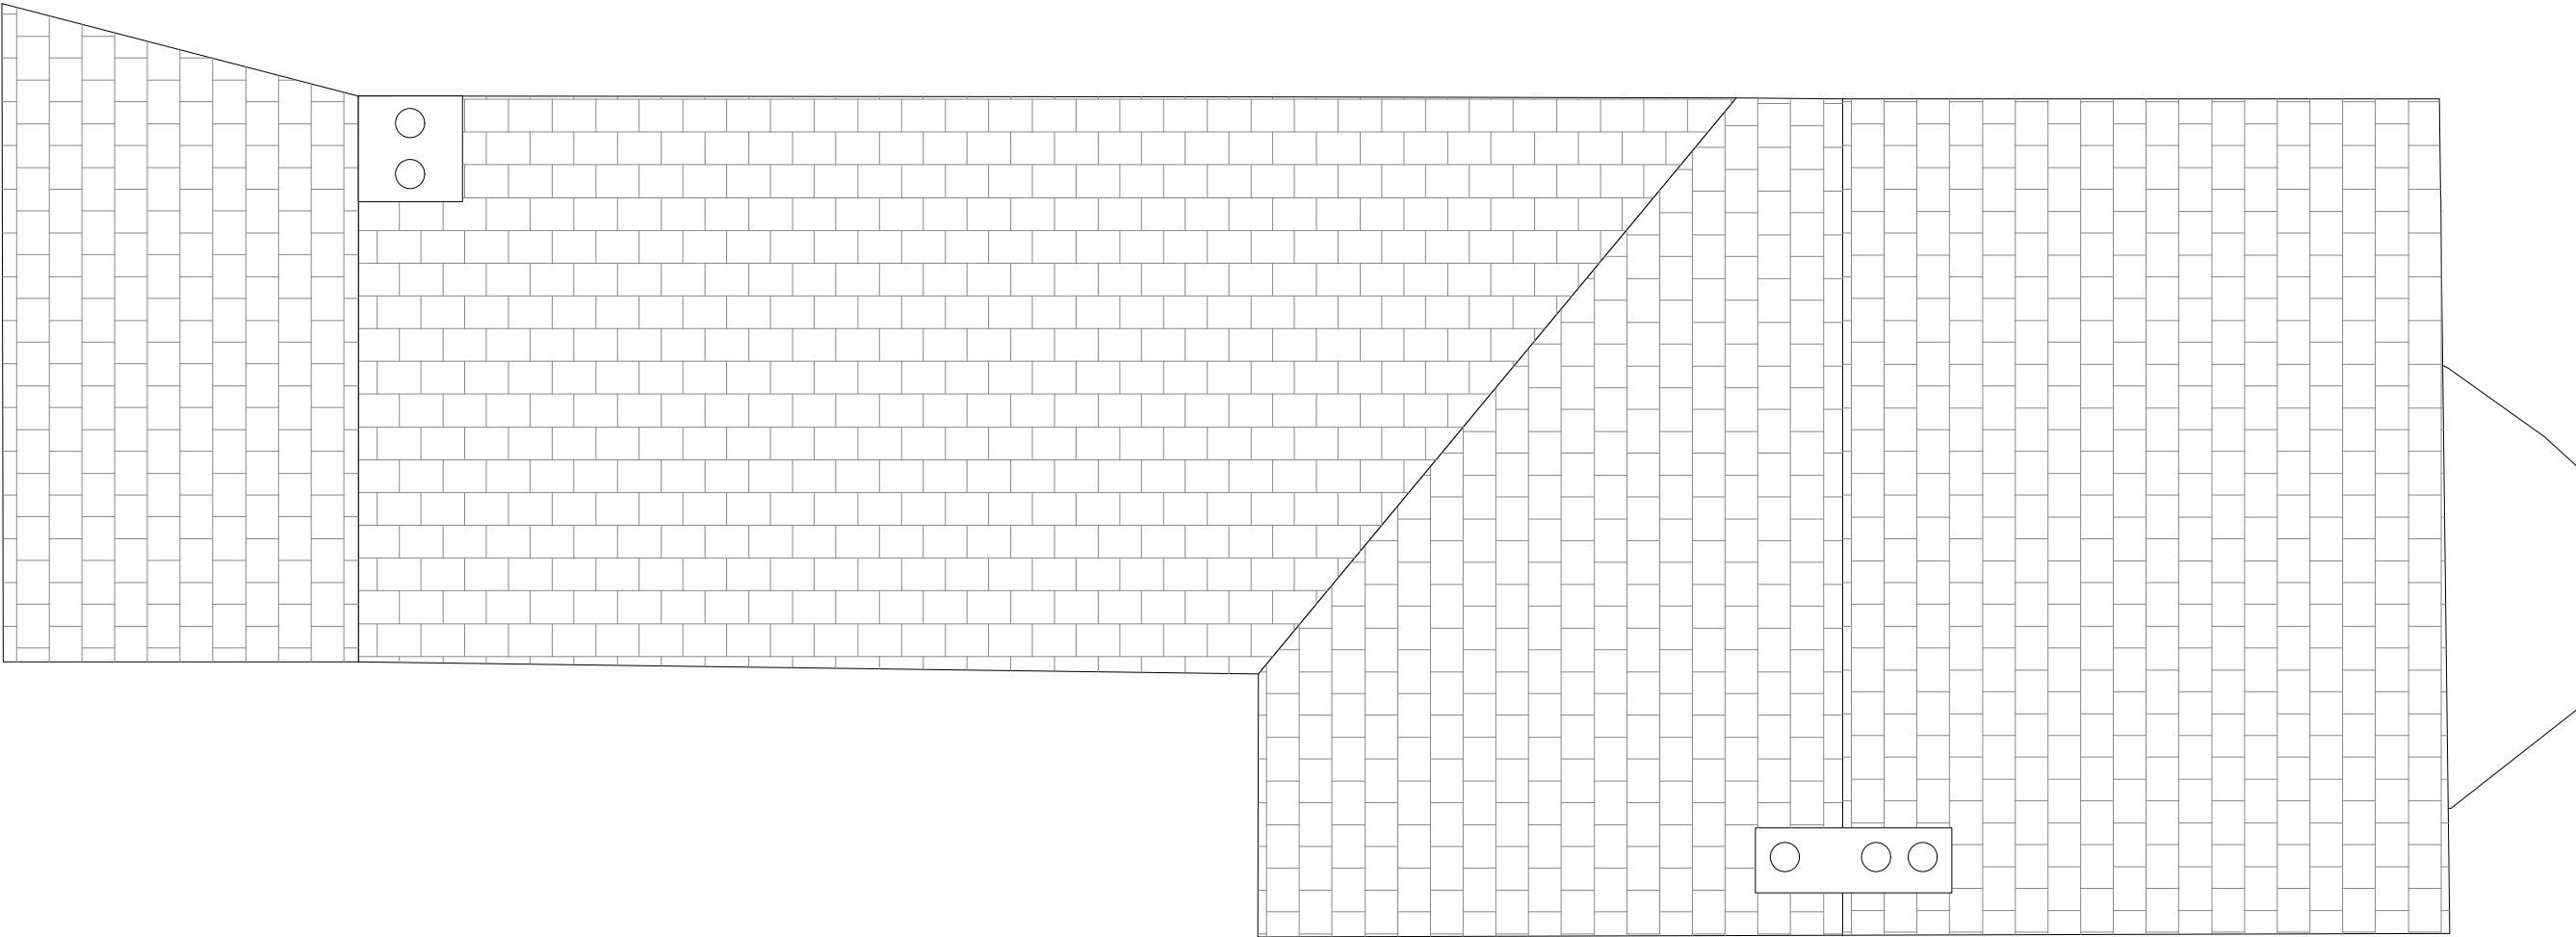

FOR PLANNING

 


EDITIONAL
STUDIO

Drawing
Existing
Roof Plan
Project
Buxton Road
Contact

post@editionalstudio.com
Scale 1:50 @ A3 Date 12.04.23 Drawing No. 070_L02_03



FOR PLANNING

 


EDITORIAL
STUDIO

Drawing
Existing
Front Elevation
Project
Buxton Road

Contact
post@editorialstudio.com
Scale 1:50 @ A3 Date 13.04.23 Drawing No. 070_L05_01



FOR PLANNING

 

EDITORIAL
STUDIO

Drawing
Existing
Side Elevation
Project
Buxton Road

Contact
post@editorialstudio.com
Scale 1:50 @ A3 Date 13.04.23 Drawing No. 070_L05_02



FOR PLANNING

