





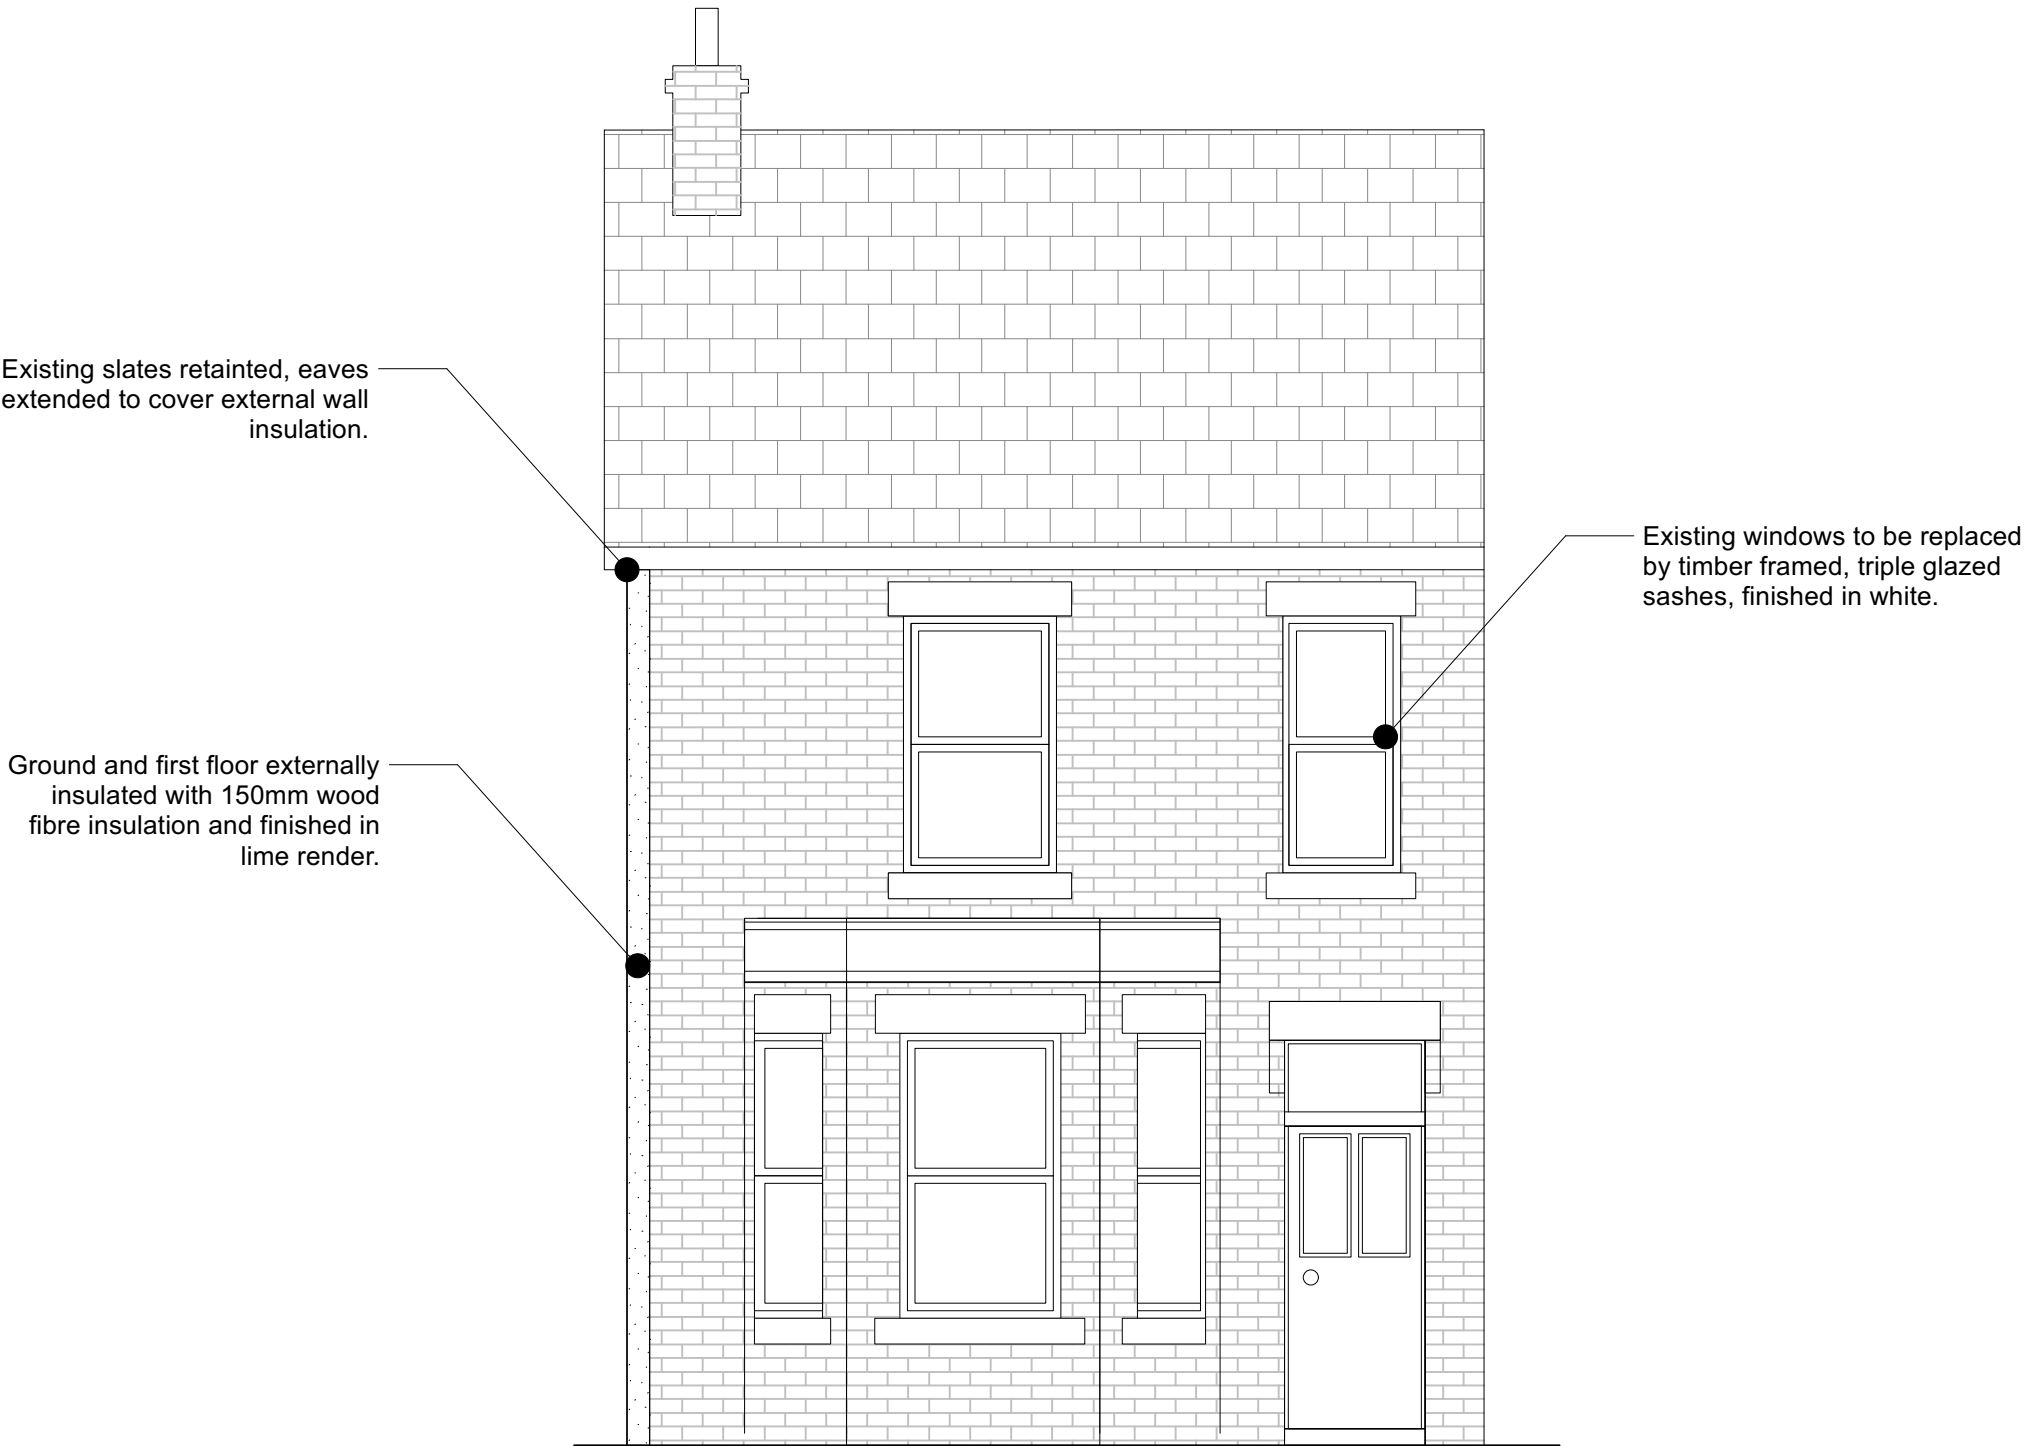


FOR PLANNING

 

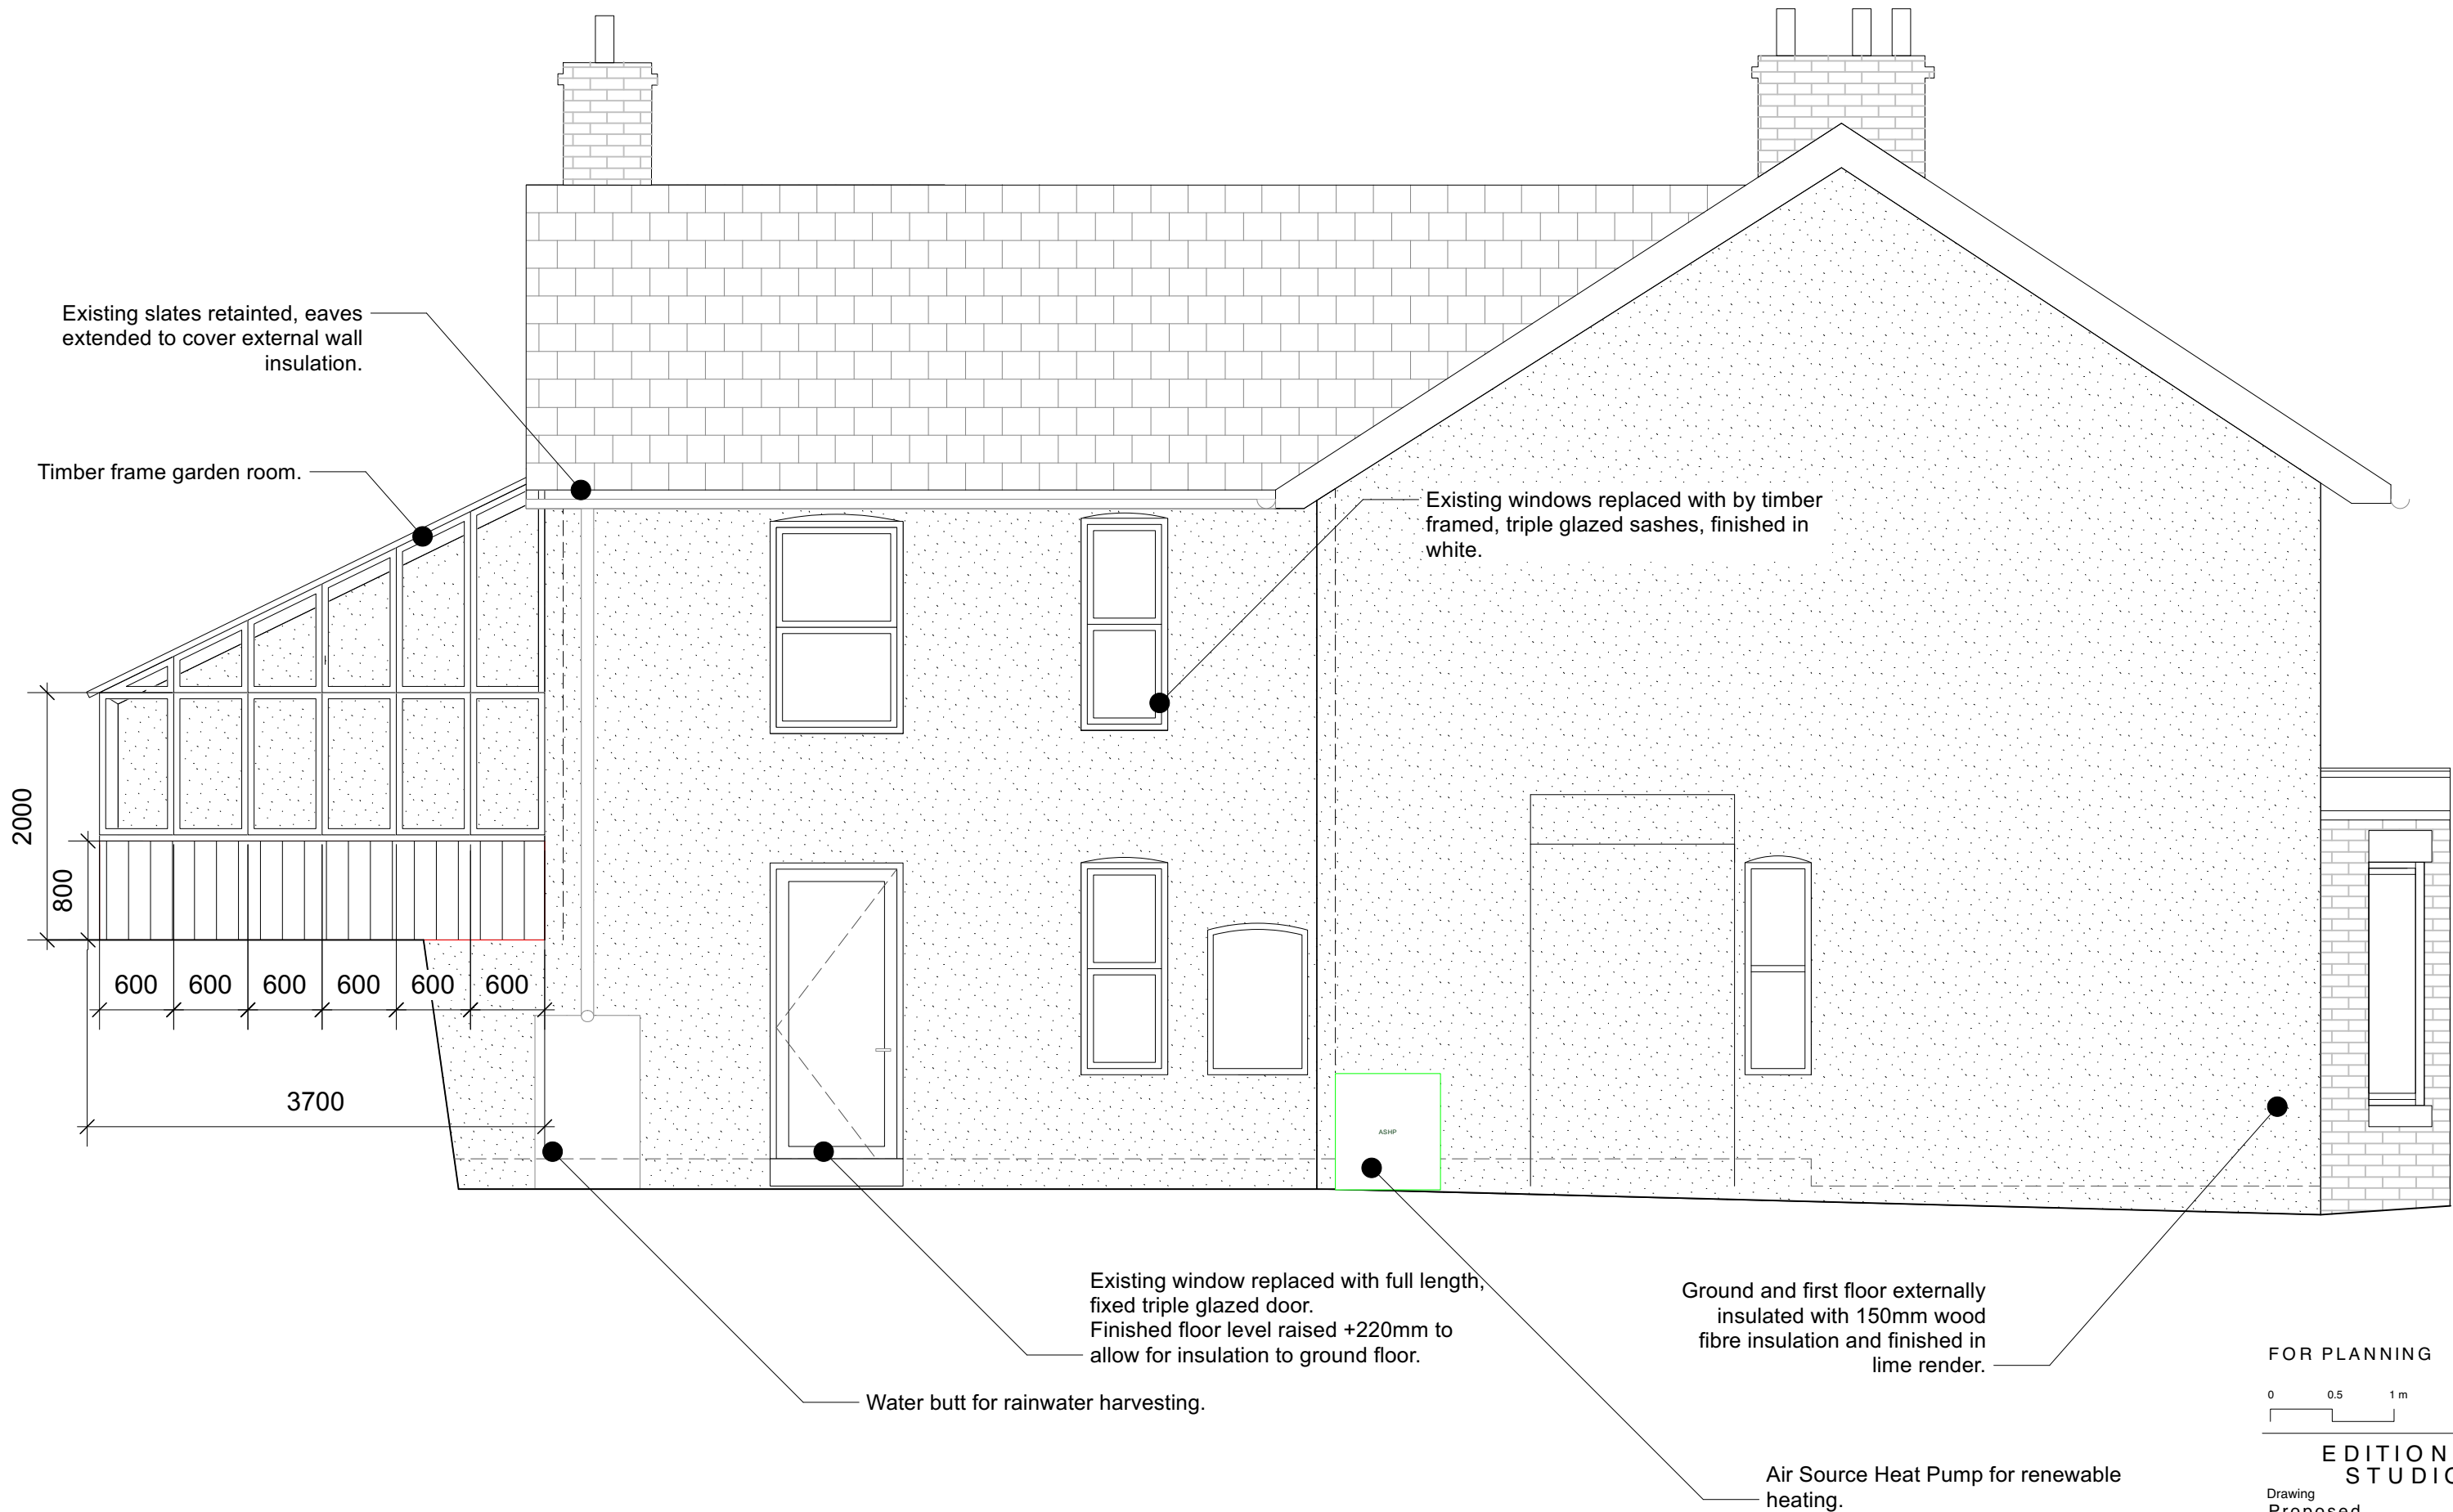

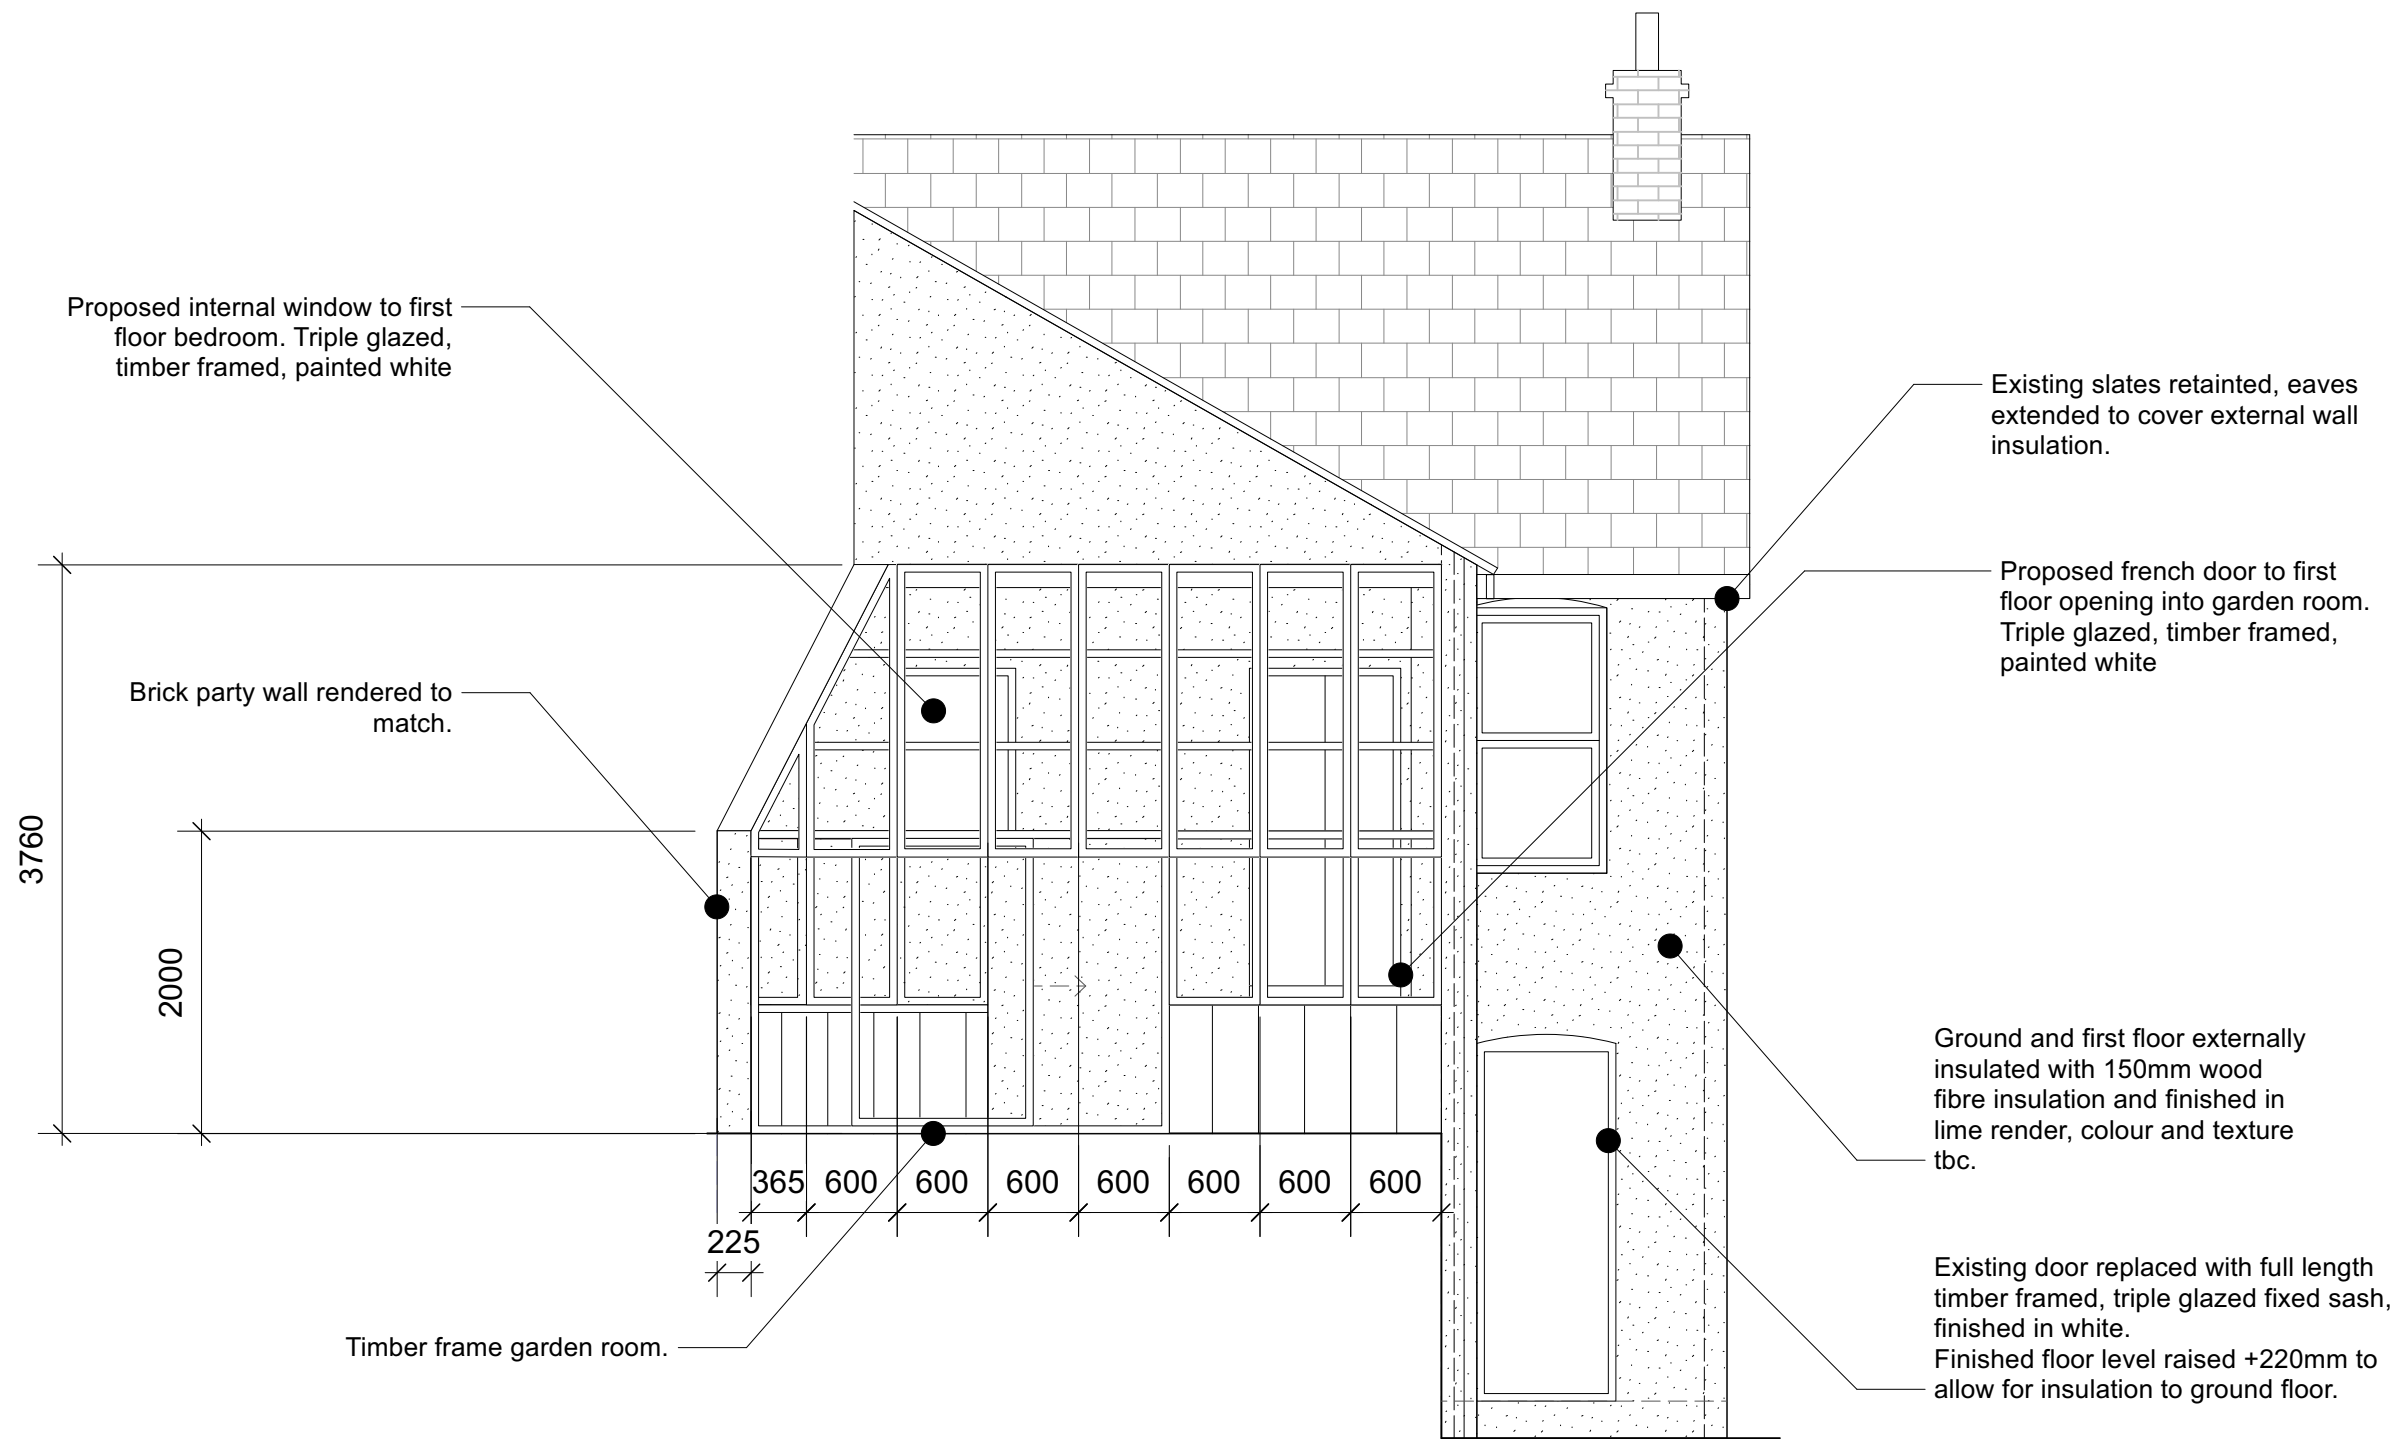

FOR PLANNING

 

EDITORIAL
STUDIO


Drawing
Proposed
Rear Elevation
Project
Buxton Road

Contact
post@editorialstudio.com
Scale
1:50 @ A3
Date
13.04.23
Drawing No.
070_L15_03

Key

New Walls


Insulation

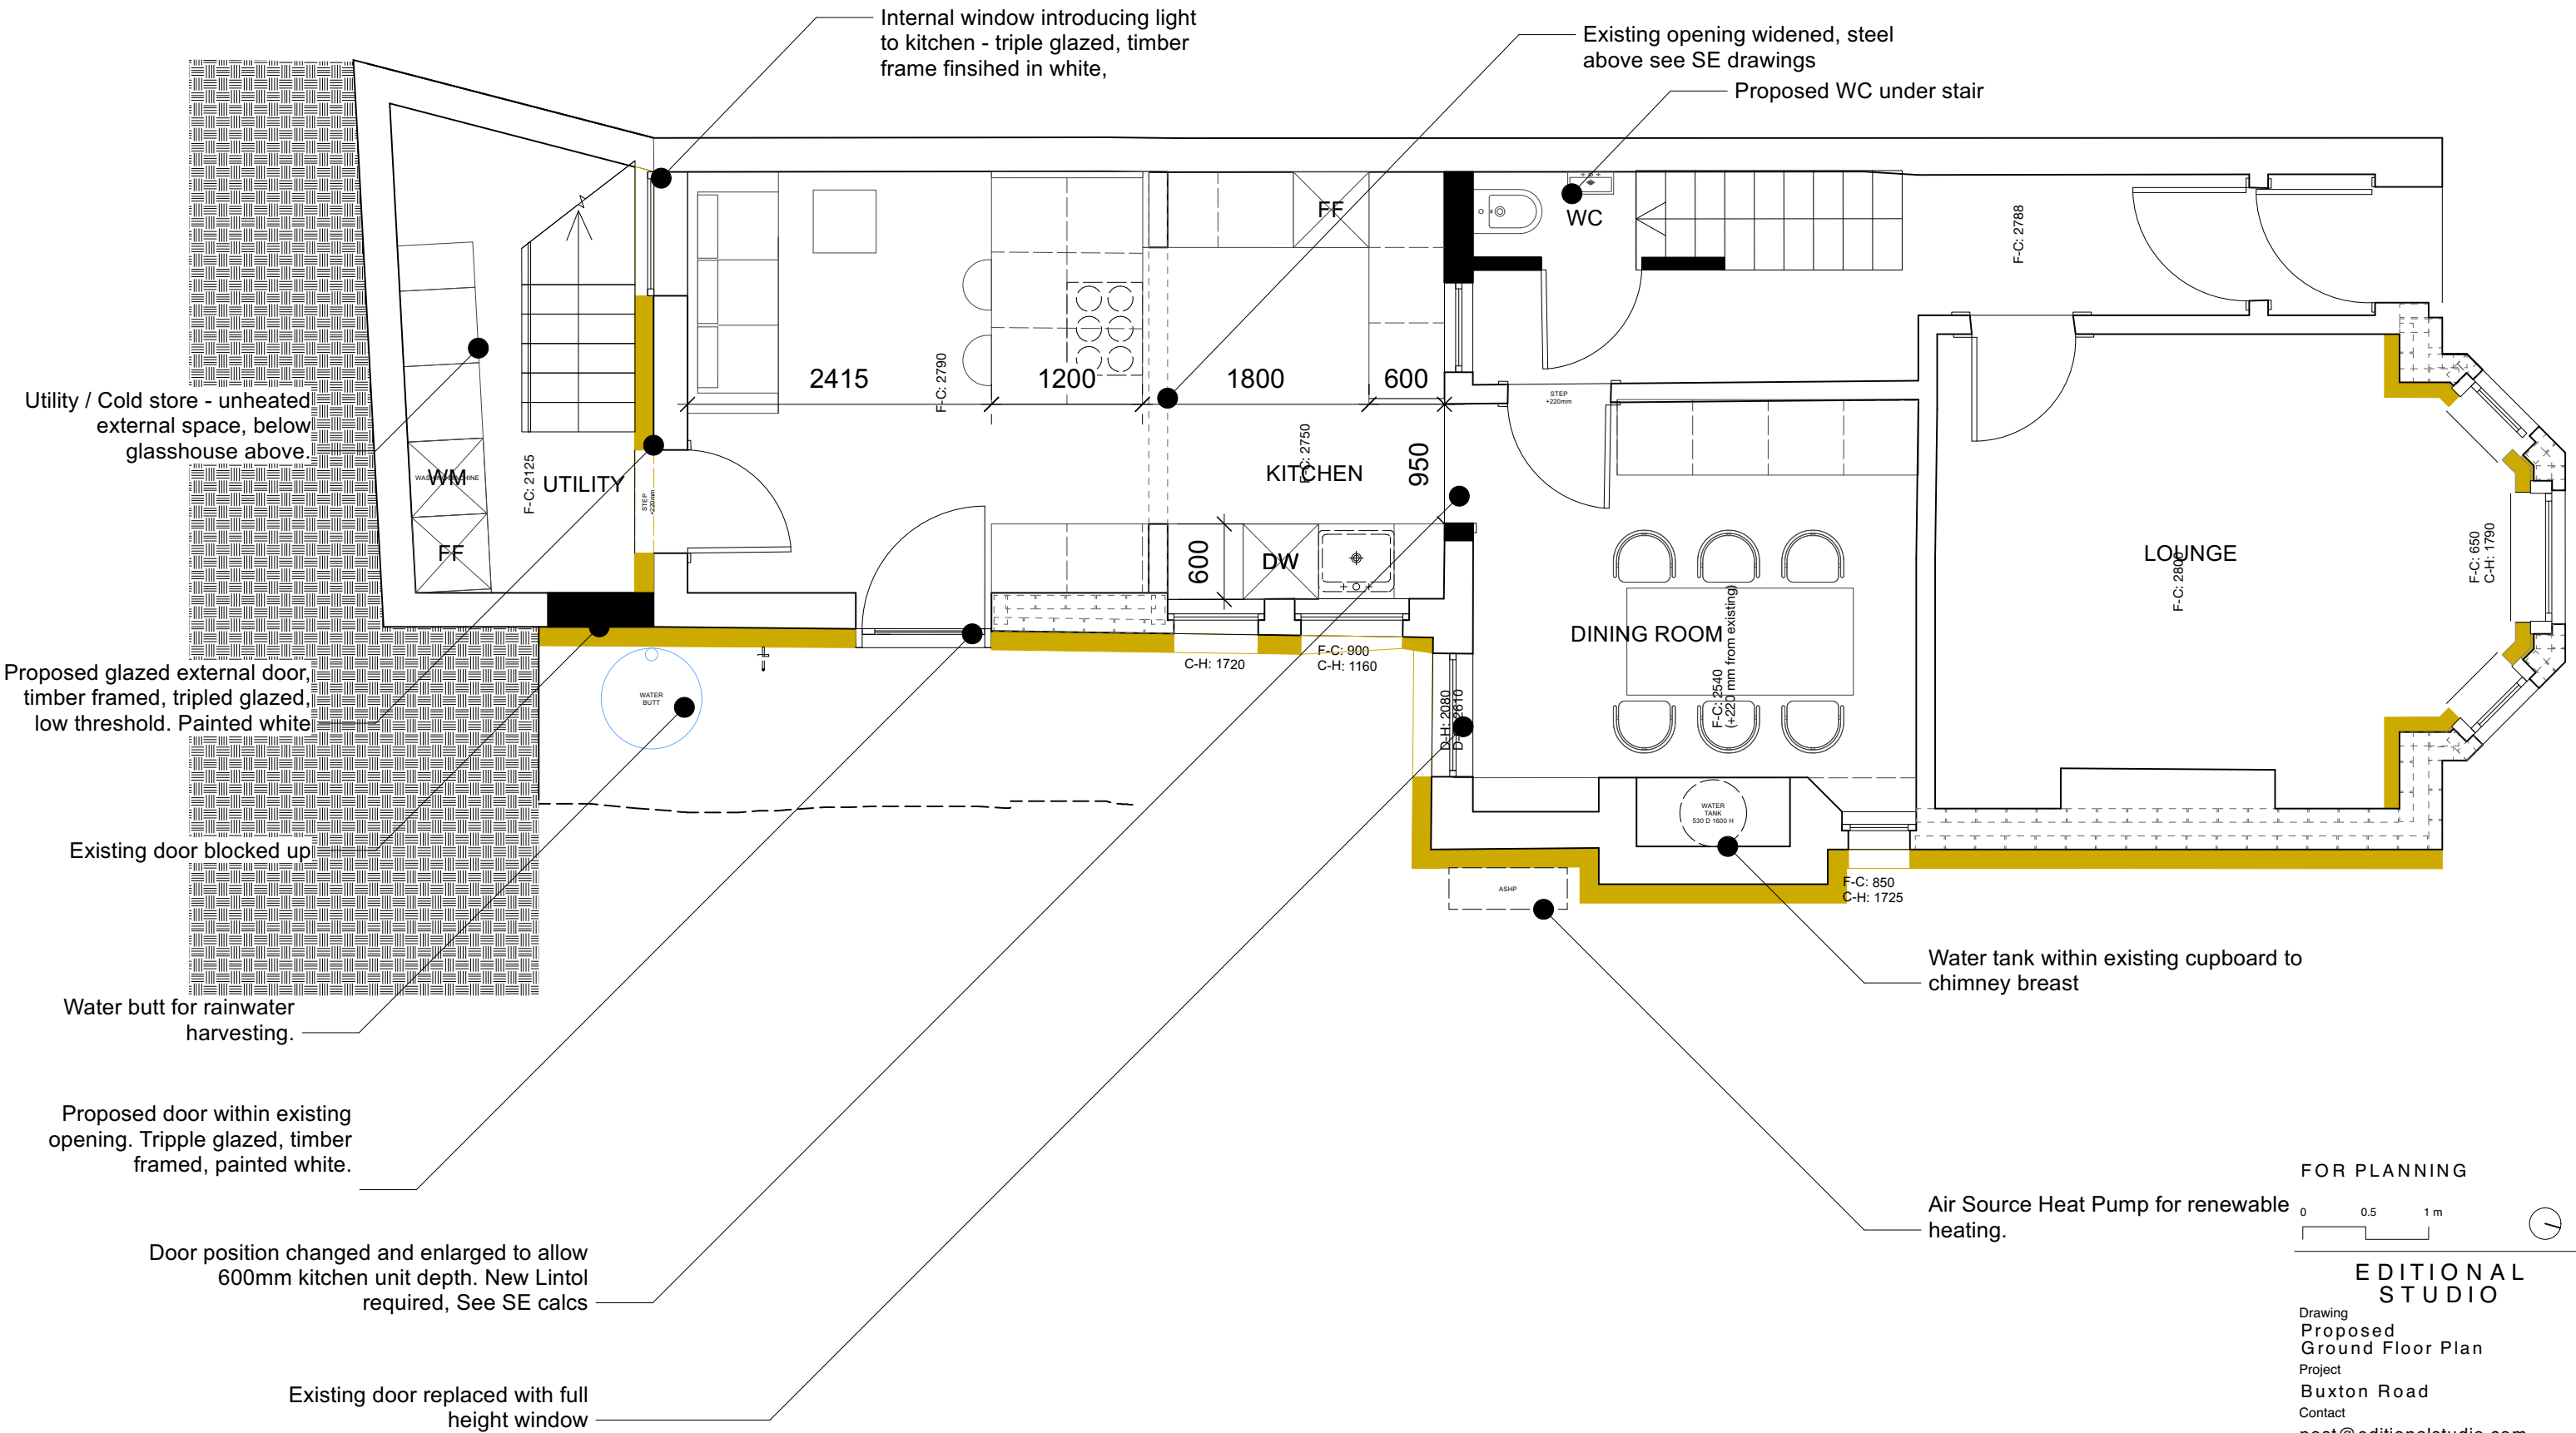


Key


New Walls

Insulation

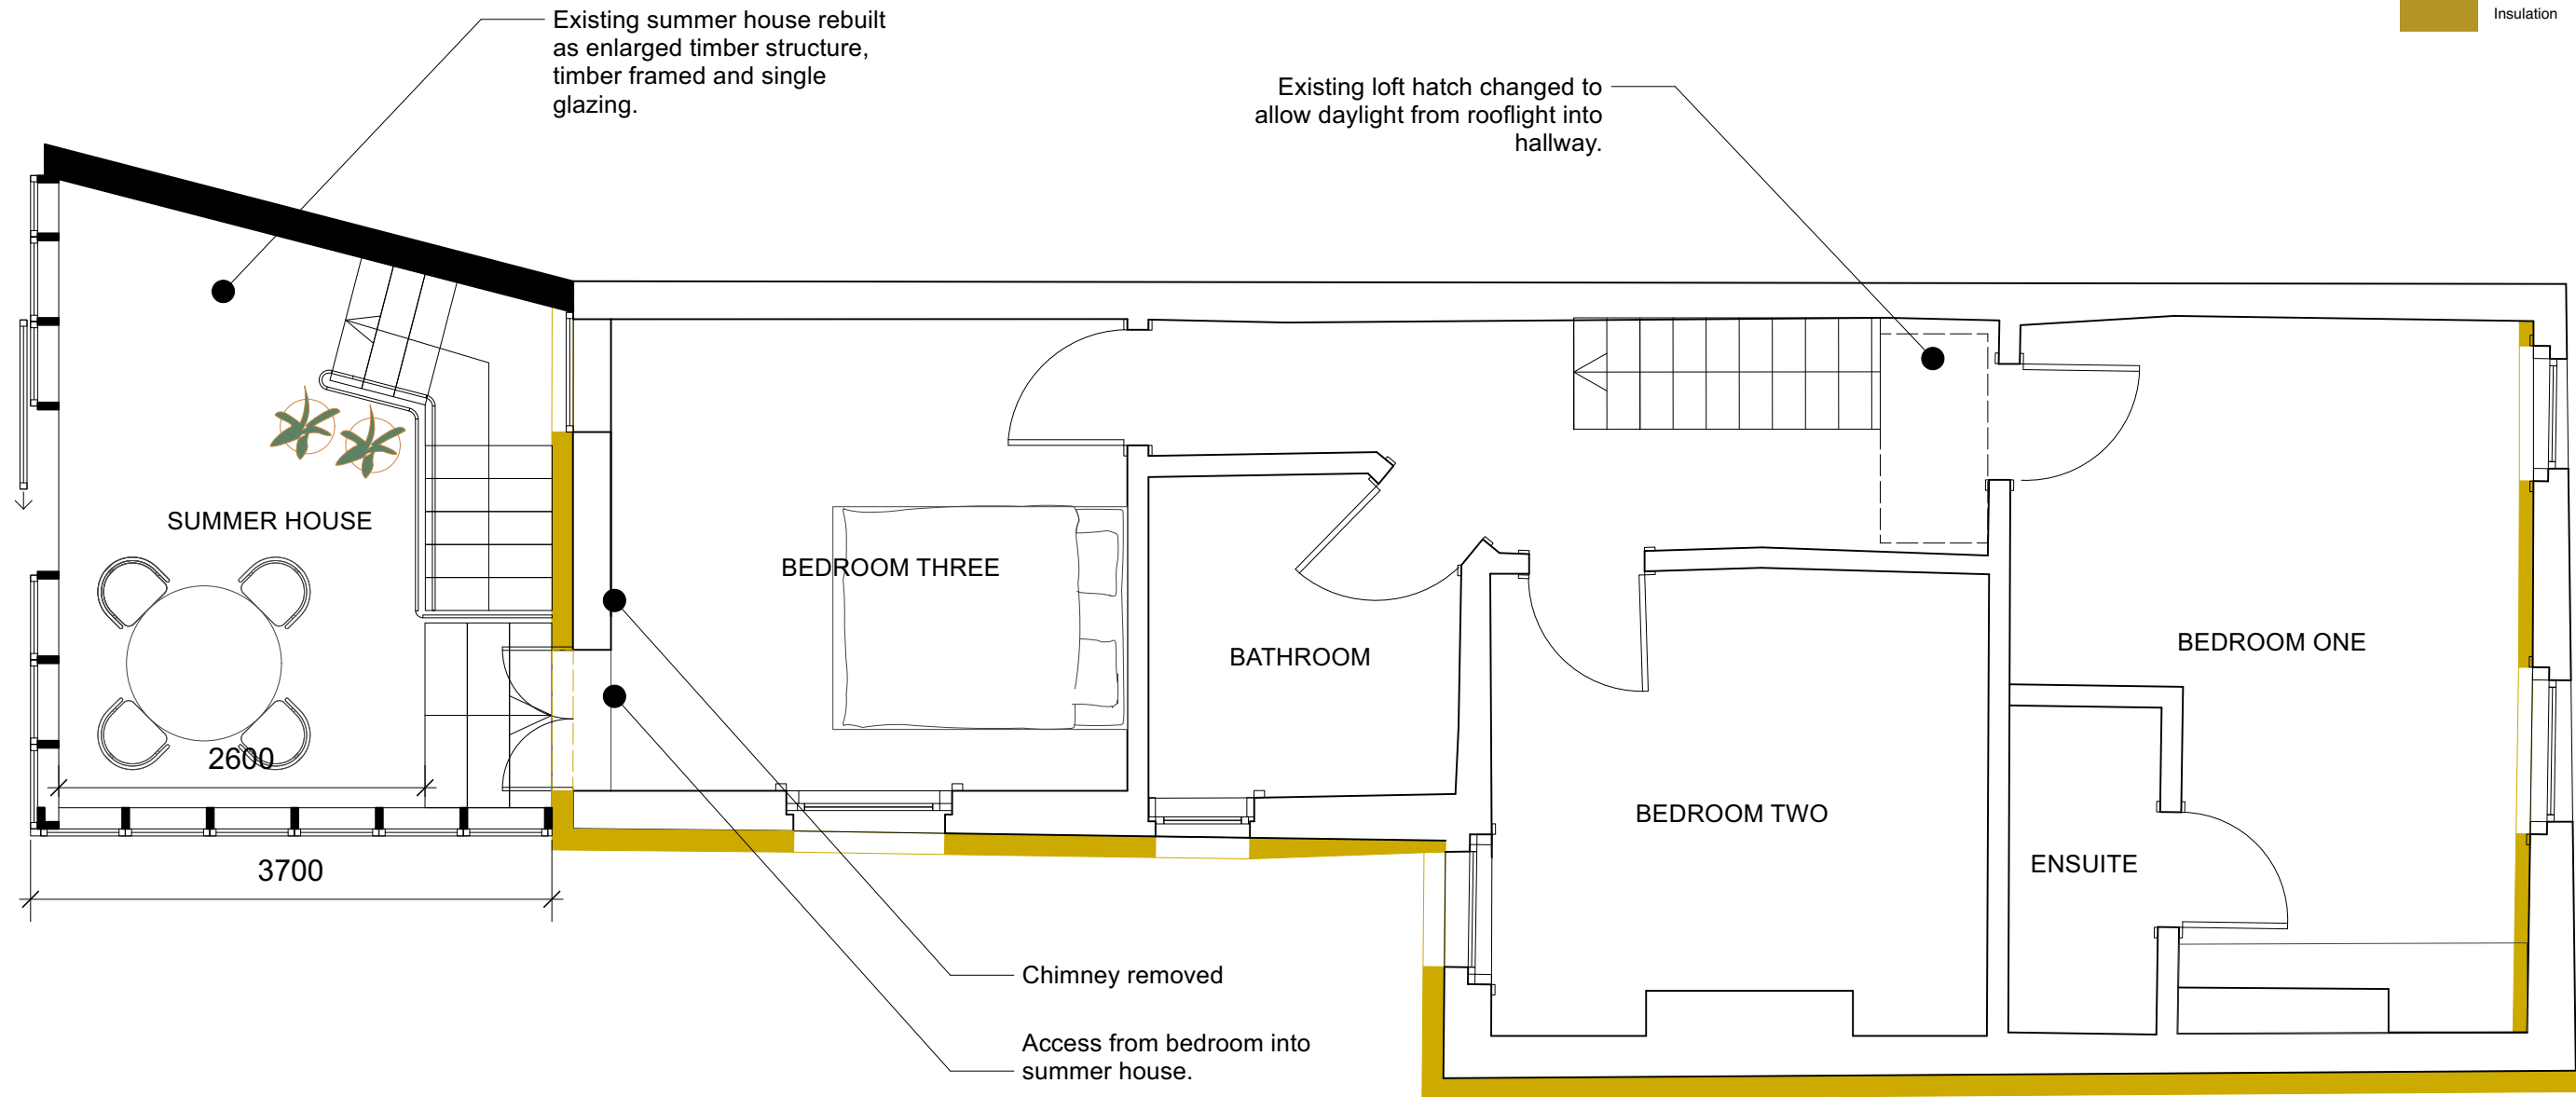

FOR PLANNING

 

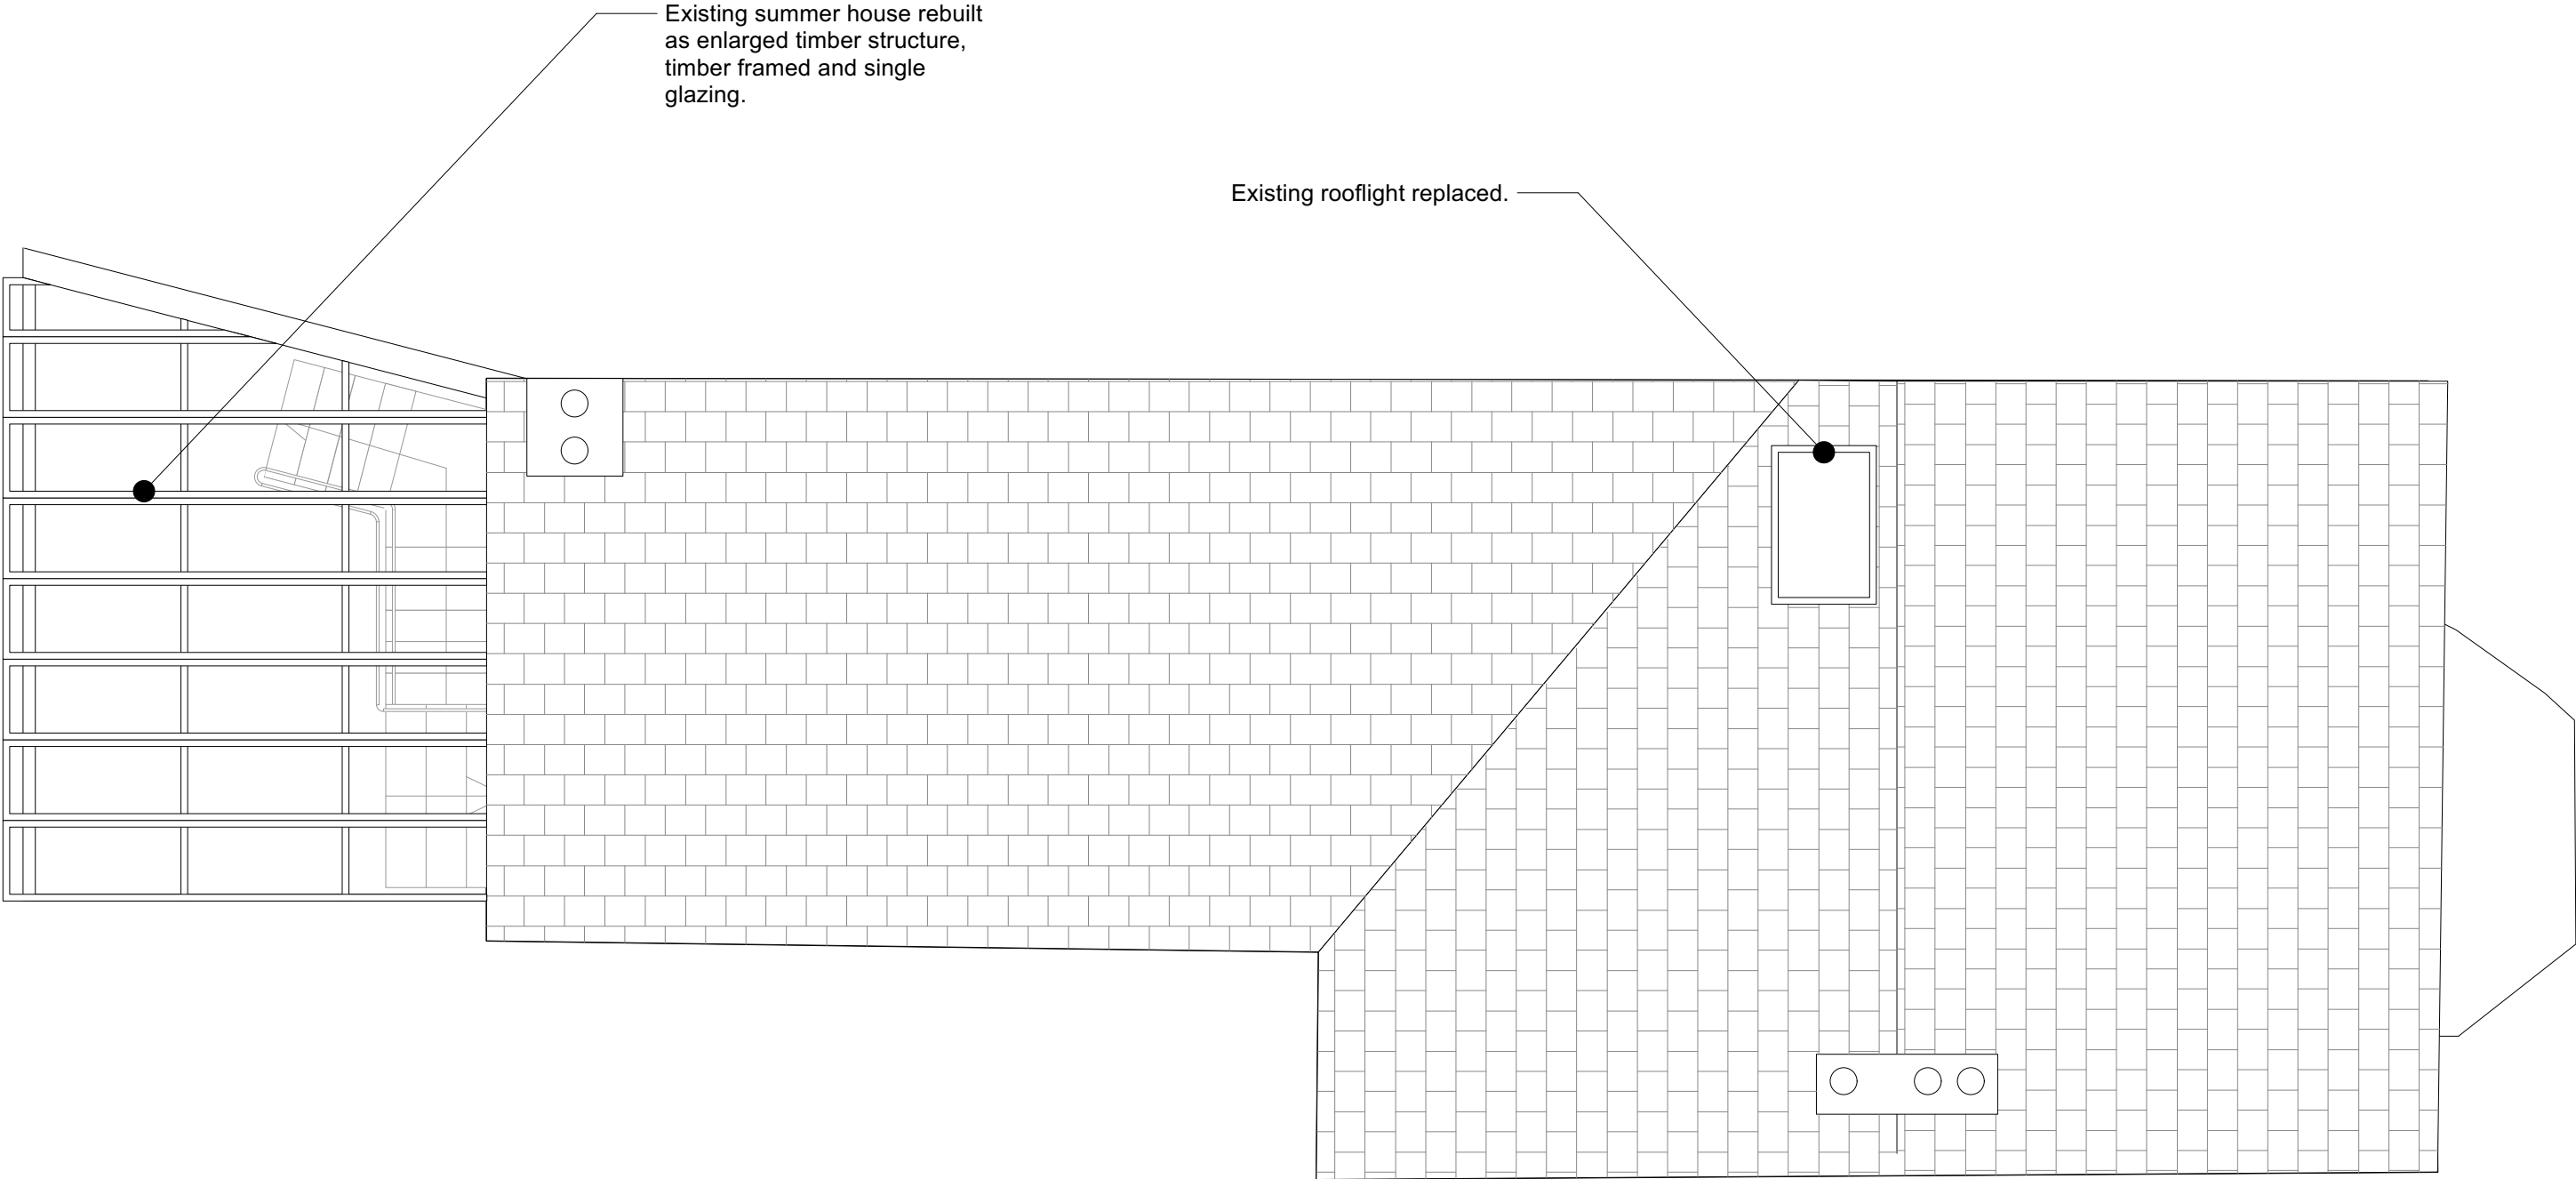

FOR PLANNING

0 0.5 1 m



EDITIONAL
STUDIO

Drawing

Proposed
Roof Plan

Project

Buxton Road

Contact

post@editonalstudio.com

Scale
1:50 @ A3

Date
12.04.23

Drawing No.
070_L12_03